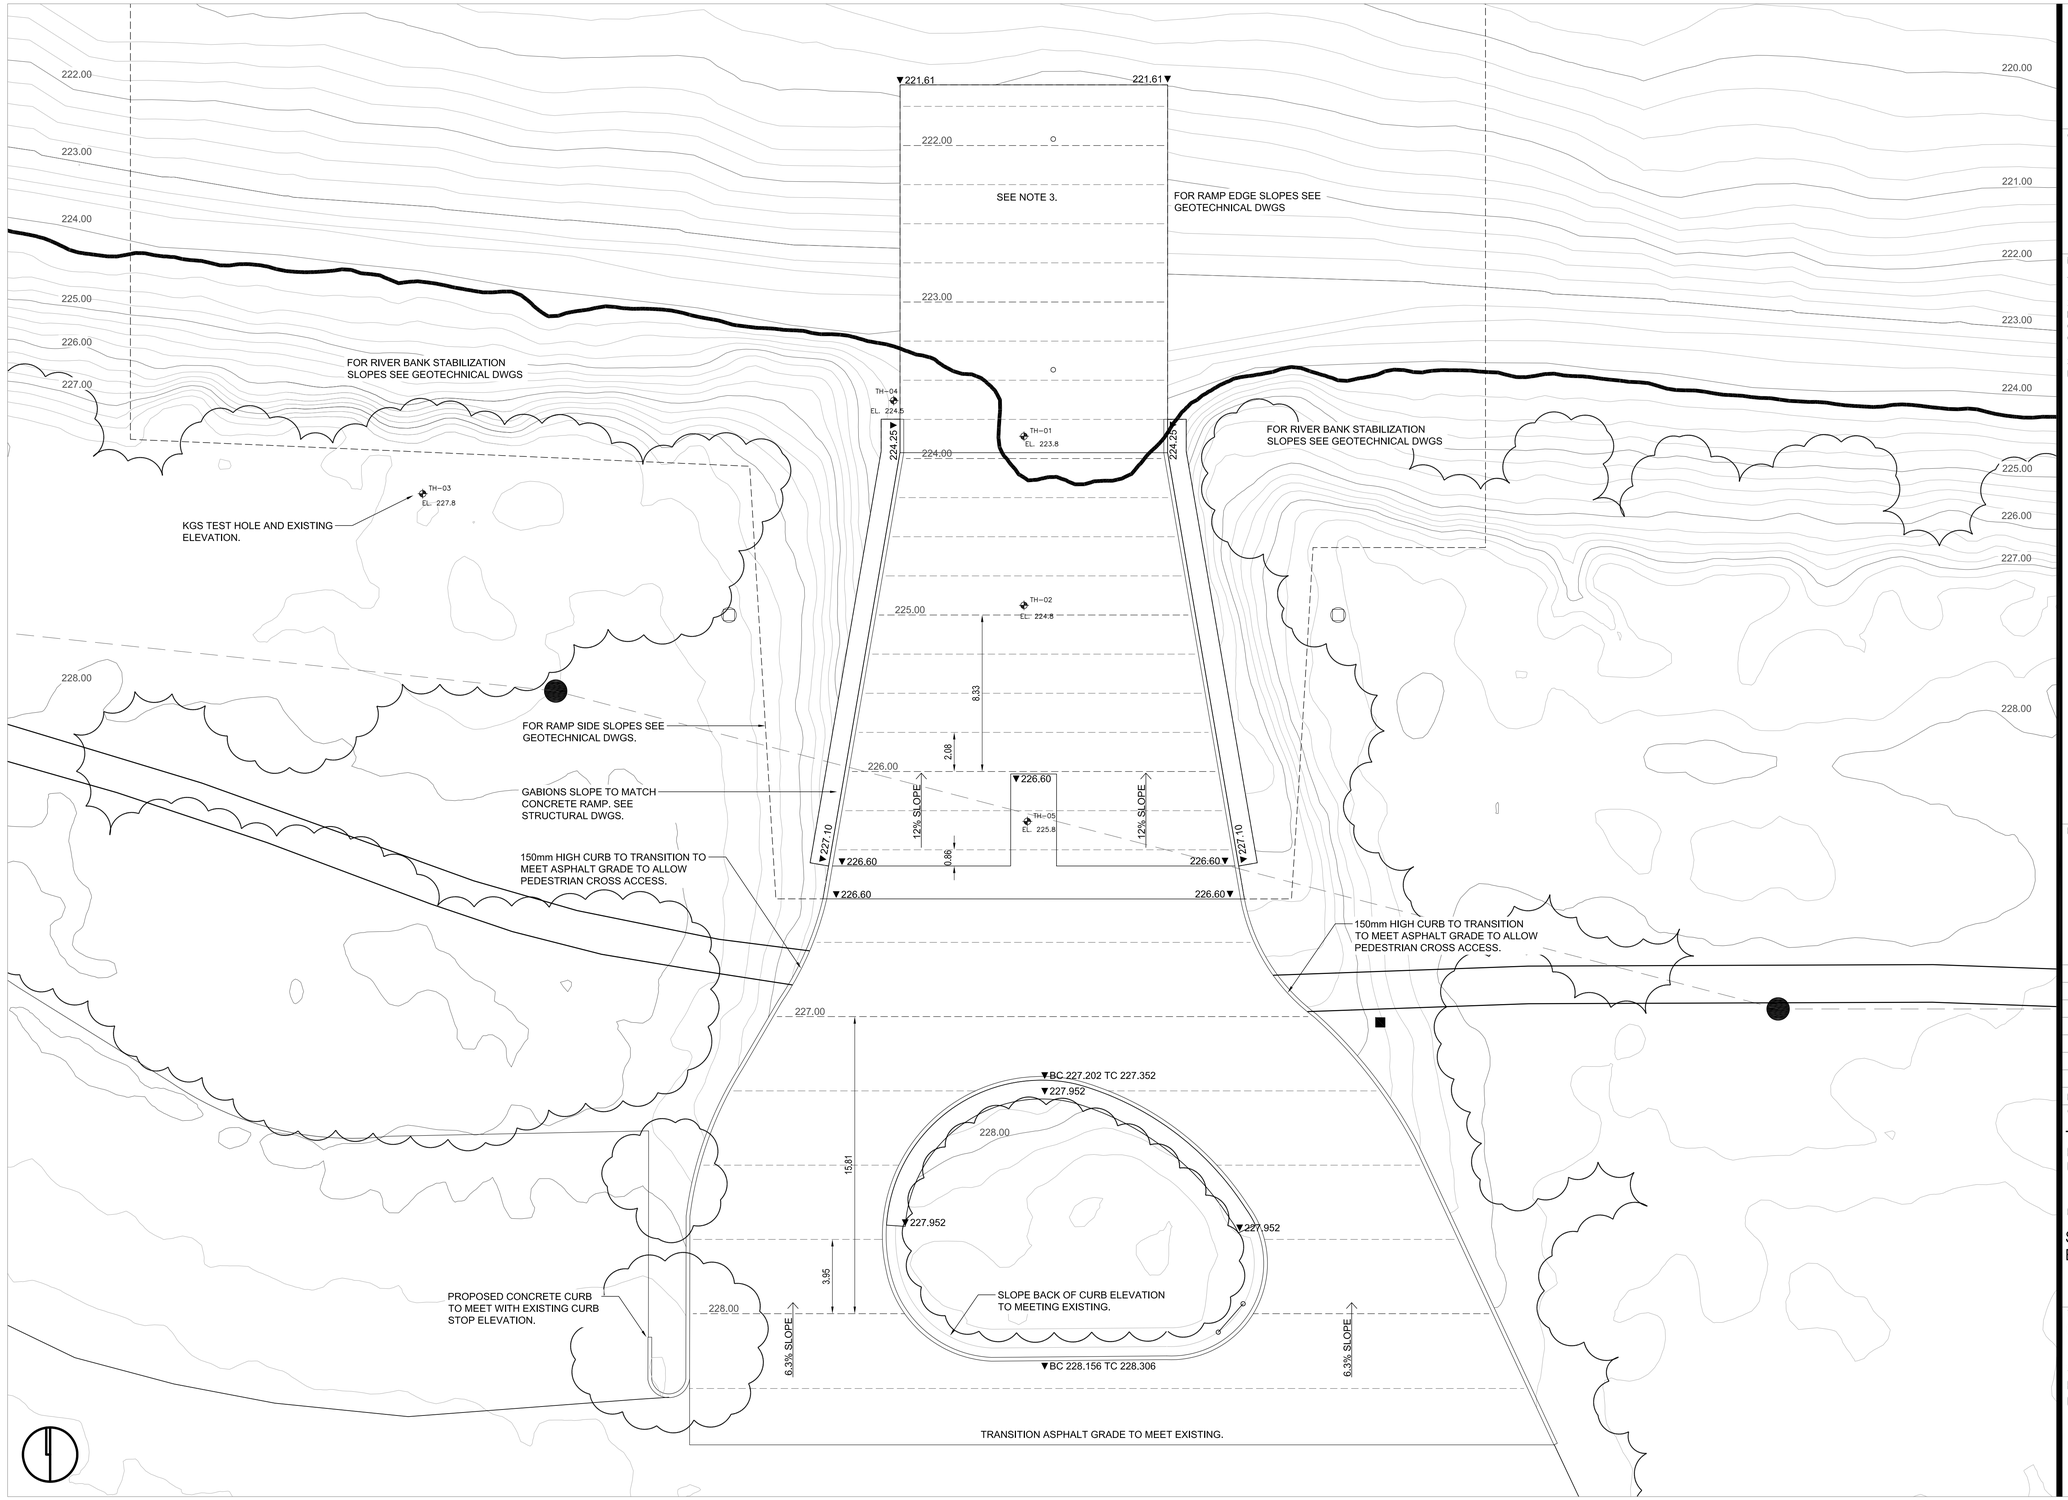

SCATLIFF +MILLER +MURRAY Inc.
TEL 204 927-3444
FAX 204 927-3443
1120 - 201 PORTAGE AVENUE
WINNIPEG, MB, CANADA

CONSULTANTS

KGS GROUP
CONSULTING ENGINEERS

NOTES

1. CONTOUR INTERVAL SHOWN 0.25M

2. ALL PROPOSED FINISH ELEVATIONS TO BE REVIEWED BY LANDSCAPE ARCHITECT PRIOR TO CONCRETE RAMP, ASPHALT APPROACH, CONCRETE CURB & GABION INSTALLATION.

3. FOR FURTHER RAMP ELEVATIONS SEE STRUCTURAL DWGS.

PRELIMINARY
NOT FOR CONSTRUCTION

PERMIT / STAMP

the manitoba association of landscape architects
DEREK K. MURRAY
member no. 63

REV	DATE	DESCRIPTION
0	13/03/13	ISSUED FOR TENDER

CLIENT

THE CITY OF WINNIPEG
PLANNING, PROPERTY & DEVELOPMENT DEPARTMENT

PROJECT

ST VITAL PARK
BOAT LAUNCH REDEVELOPMENT

TITLE:
GRADING PLAN

SCALE: 24x36 - 1:150 11x17 - 1:300
PROJECT NUMBER: -
DRAWN BY: RG

L03