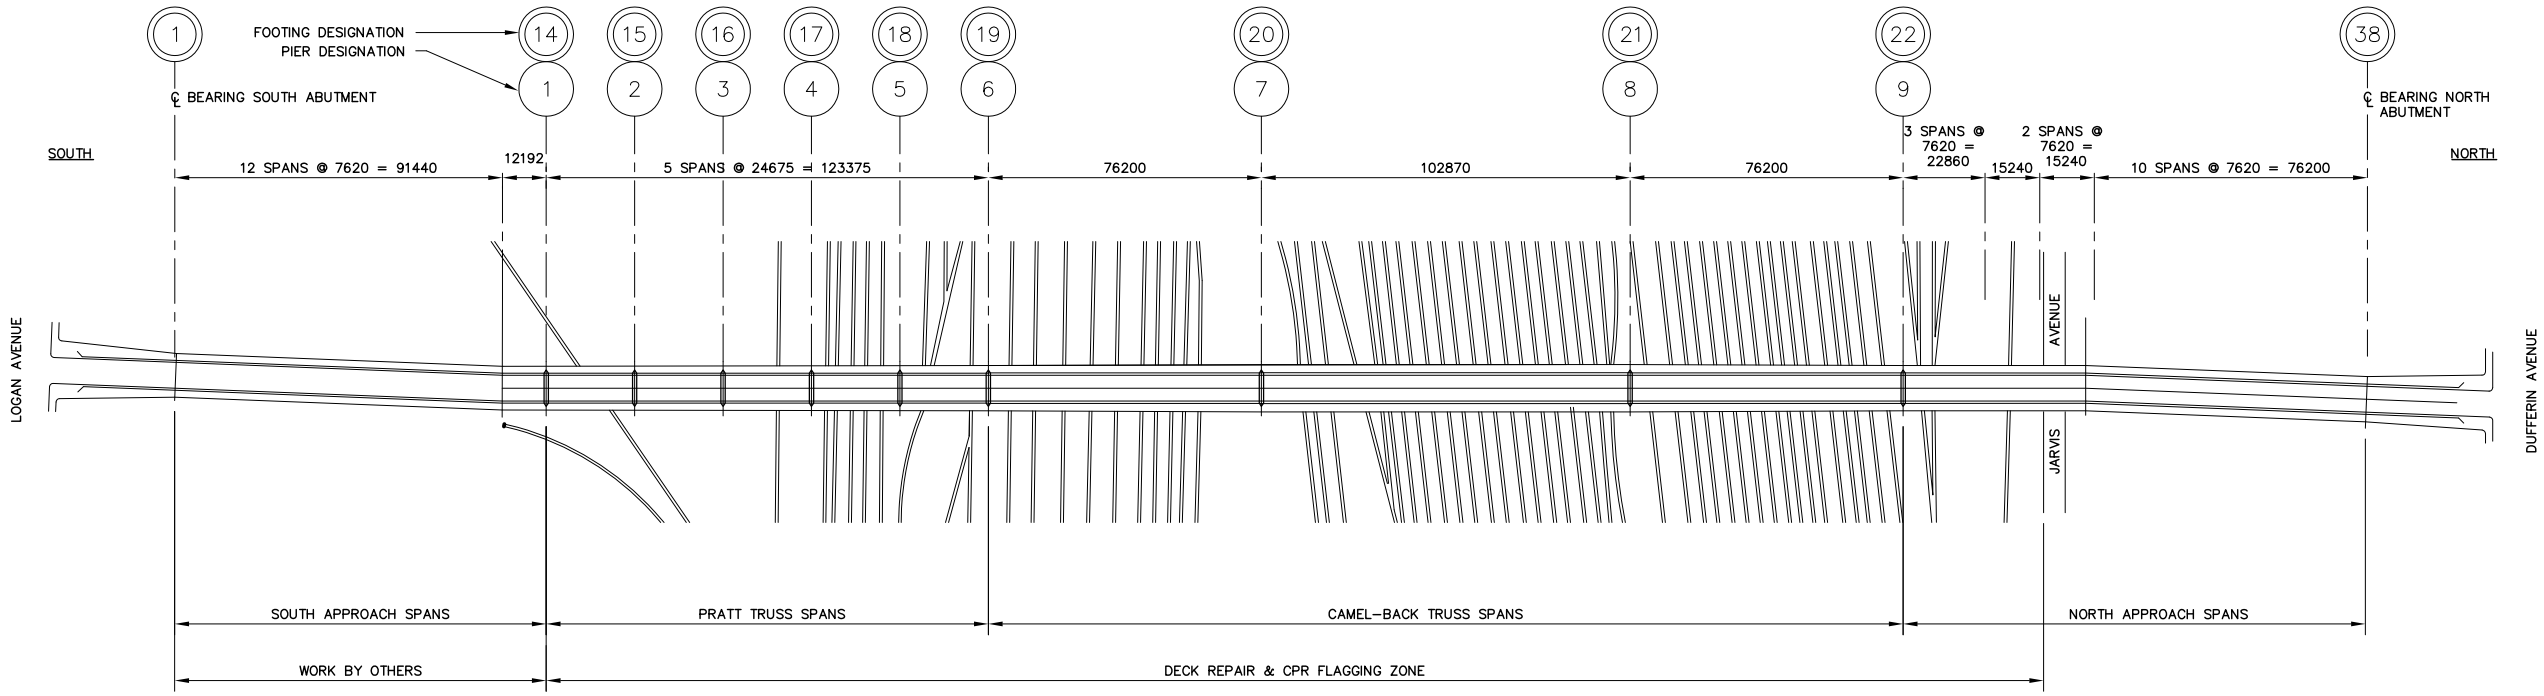

GENERAL PLAN

N.T.S.

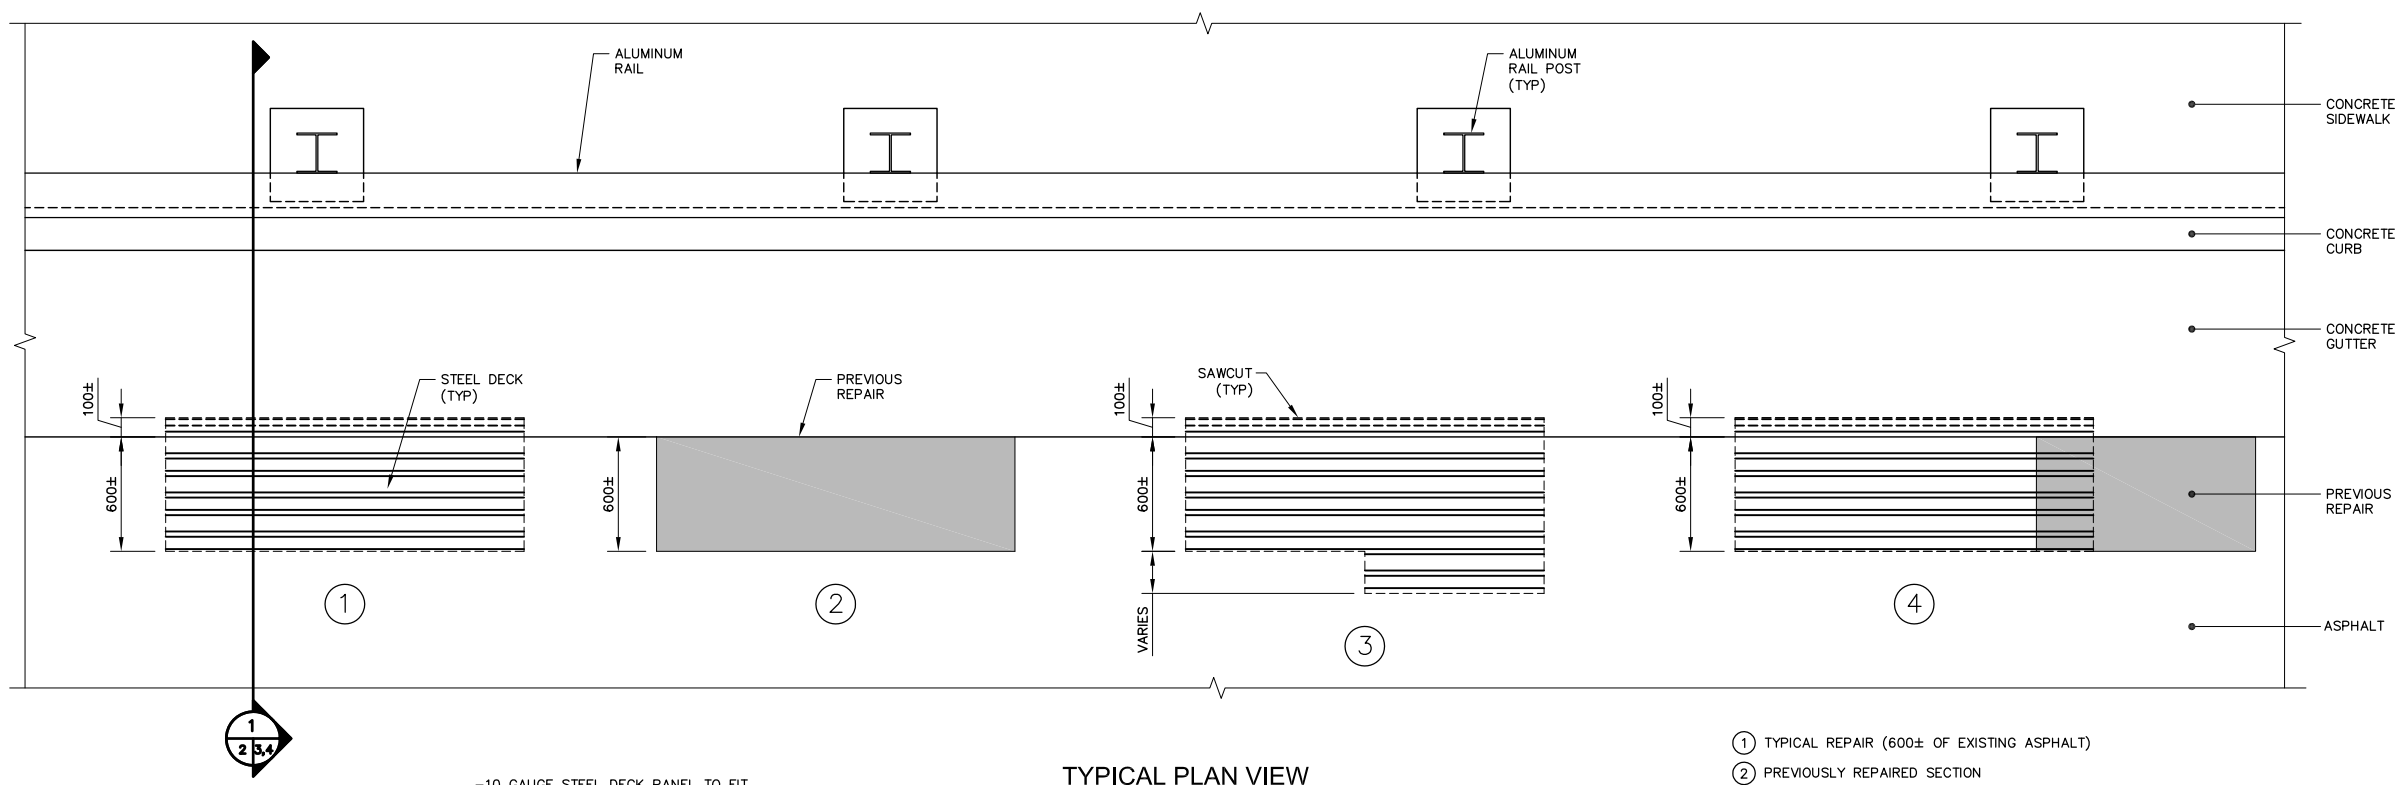

TYPICAL PLAN VIEW

N.T.S.

1. TYPICAL REPAIR (600± OF EXISTING ASPHALT)
2. PREVIOUSLY REPAIRED SECTION
3. EXTENDED REPAIR (DECKING IN POOR CONDITION, EXTENDS PAST 600±)
4. TYPICAL REPAIR EXTENDING INTO PREVIOUSLY REPAIRED SECTION

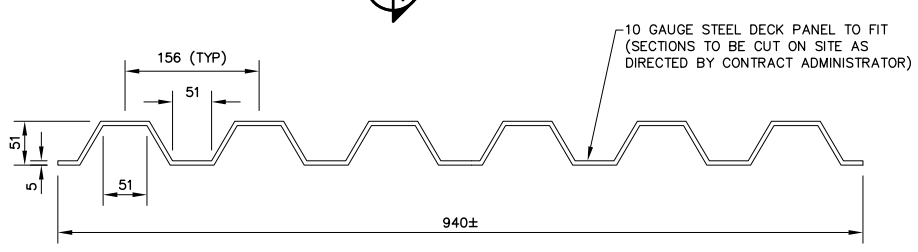

NOTE: DECK PANELS TO BE 2430 LONG

STEEL DECK PANEL FABRICATION

N.T.S.

METRIC

WHOLE NUMBERS INDICATE MILLIMETRES
DECIMALIZED NUMBERS INDICATE METRES

NOTE:

B.M.
ELEV.

NO.	REVISION	DATE	BY
0	ISSUED FOR TENDER	07/05/13	J.G.W.

DESIGNED BY: D.M.
DRAWN BY: J.G.W.
CHECKED BY: B.A.N.
APPROVED BY: B.A.N.
AUTHORIZED BY:

ENGINEER'S SEAL
PROVINCE OF MANITOBA
D.E. MUHURDAREVIC
Member 31027
REGISTERED PROFESSIONAL ENGINEER

BID OPPORTUNITY NO.: 336-2013

Winnipeg
CITY OF WINNIPEG
PUBLIC WORKS DEPARTMENT
ENGINEERING DIVISION

ARLINGTON OVERPASS (CPR YARDS)
2013 DECK REPAIRS

GENERAL ARRANGEMENT AND
TYPICAL DECK REPAIRS

SHEET 2 OF 4
HORIZONTAL: N.T.S.
VERTICAL: N.T.S.
CITY DRAWING NUMBER: B106-13-02