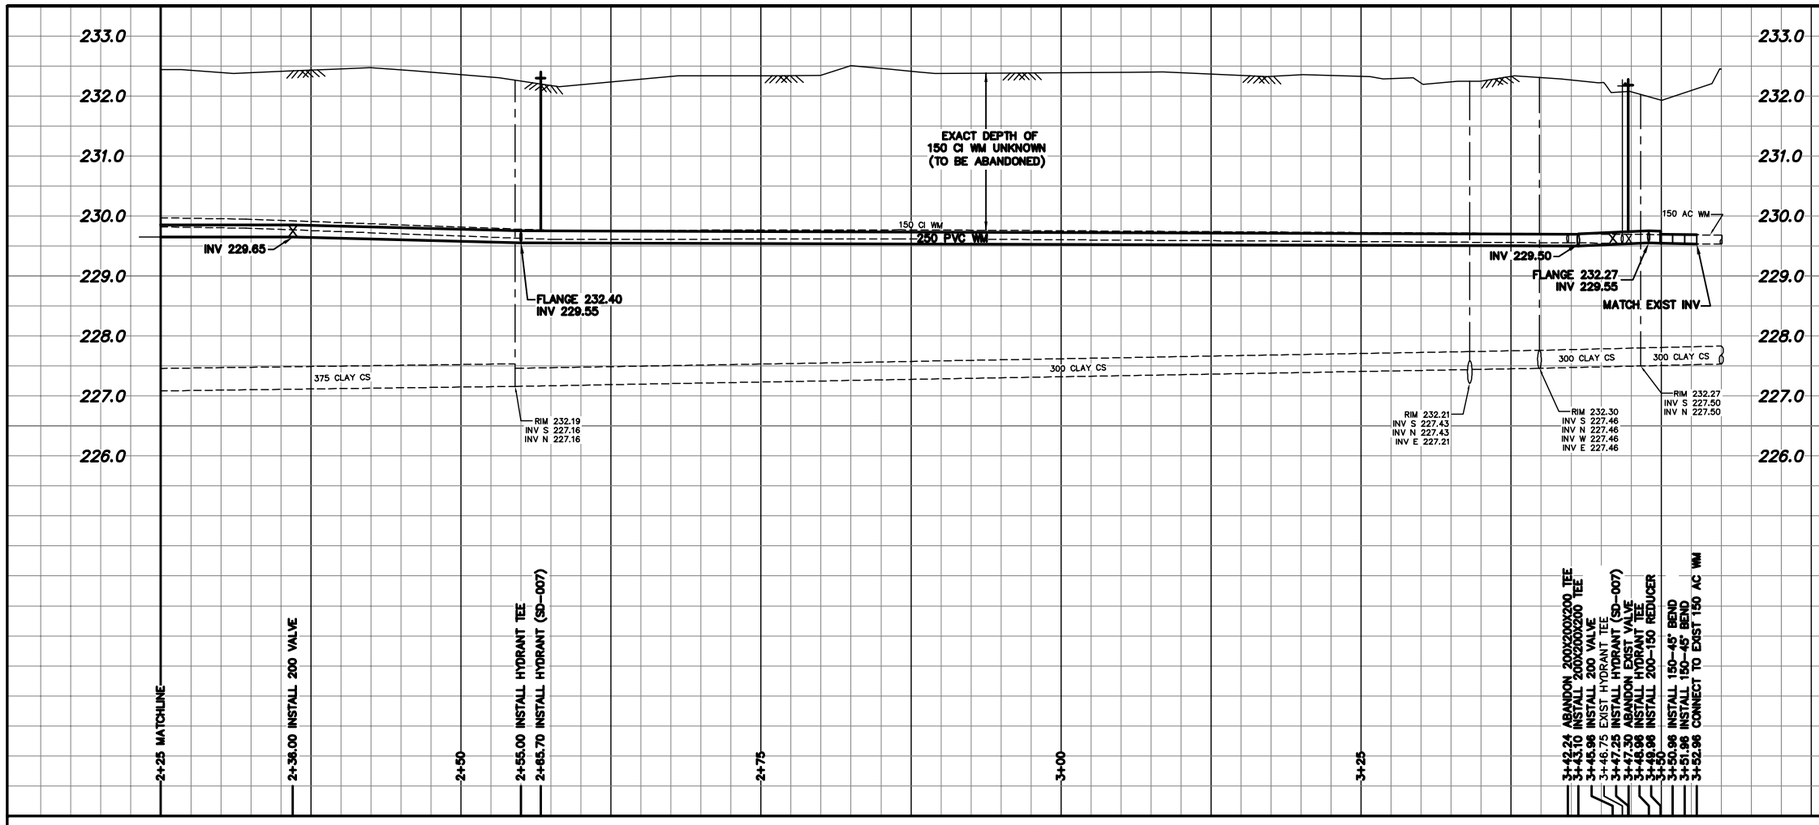

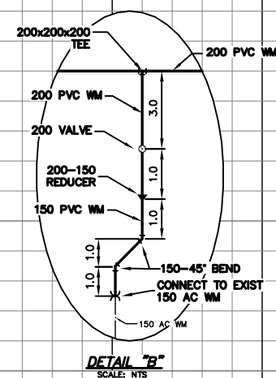

DETAIL "B"
SCALE: NTS

NOTE: CHAINAGES SHOWN ARE ALONG E. ℄ OF BANNING ST.

WATER SERVICE INFORMATION

ADDRESS	SIZE (mm) MATERIAL (STREET)	SIZE (mm) MATERIAL (PROP.)	SHORT & LONG MEASUREMENT	CORP. LOCATION	REMARKS
380 BANNING ST RESIDENTIAL	16 LEAD	12 LEAD	5.6 SNL HSE 130.1 NNL PORTAGE	0.6 N OF S/C	RENEW TO ℄ DBL. SERV. W/#378
381 BANNING ST RESIDENTIAL	20 COPPER	20 COPPER	1.7 NSL HSE 105.4 SSL EINARSON	OPP S/C	RECONNECT SERVICE
382 BANNING ST RESIDENTIAL	16 LEAD	12 LEAD	1.2 SNL HSE 142.1 NNL PORTAGE	0.9 N OF S/C	RENEW TO ℄ DBL. SERV. W/#384
384 BANNING ST RESIDENTIAL	16 LEAD	12 LEAD	2.6 SSL HSE 142.4 NNL PORTAGE	0.6 N OF S/C	RENEW TO ℄ DBL. SERV. W/#382
385 BANNING ST RESIDENTIAL	20 COPPER	20 COPPER	5.7 NSL HSE 90.4 SSL EINARSON	OPP S/C	RECONNECT SERVICE
386 BANNING ST RESIDENTIAL	20 COPPER	20 COPPER	3.6 SNL HSE 82.7 SSL EINARSON	OPP S/C	RECONNECT SERVICE
388 BANNING ST RESIDENTIAL	20 COPPER	12 COPPER	4.3 SNL HSE 75.0 SSL EINARSON	0.6 S OF S/C	RECONNECT SERVICE
389 BANNING ST RESIDENTIAL	20 COPPER	20 COPPER	4.9 NSL HSE 81.5 SSL EINARSON	OPP S/C	RECONNECT SERVICE
390 BANNING ST RESIDENTIAL	20 COPPER	12 LEAD	2.7 NSL HSE 66.6 SSL EINARSON	0.6 N OF S/C	RENEW TO ℄ DBL. SERV. W/#392
392 BANNING ST RESIDENTIAL	20 COPPER	12 LEAD	4.5 SSL HSE 66.3 SSL EINARSON	0.3 N OF S/C	RENEW TO ℄ DBL. SERV. W/#390
393 BANNING ST RESIDENTIAL	20 COPPER	12 LEAD	– –	0.9 N OF S/C	RENEW TO ℄ DBL. SERV. W/#395
394 BANNING ST RESIDENTIAL	20 COPPER	12 LEAD	0.2 NNL HSE 47.9 SSL EINARSON	OPP S/C	RECONNECT SERVICE DBL. SERV. W/#396
395 BANNING ST RESIDENTIAL	20 COPPER	12 LEAD	0.3 NSL HSE 69.1 SSL EINARSON	0.9 N OF S/C	RECONNECT SERVICE DBL. SERV. W/#393
396 BANNING ST RESIDENTIAL	20 COPPER	12 LEAD	0.5 SSL HSE 47.6 SSL EINARSON	0.3 S OF S/C	RENEW TO ℄ DBL. SERV. W/#394
397 BANNING ST RESIDENTIAL	20 COPPER	12 LEAD	– –	0.5 N OF S/C	RENEW TO ℄ DBL. SERV. W/#399
398 BANNING ST RESIDENTIAL	20 COPPER	16 LEAD	0.3 NNL HSE 32.5 SSL EINARSON	0.6 S OF S/C	RECONNECT SERVICE DBL. SERV. W/#400
399 BANNING ST RESIDENTIAL	20 COPPER	12 LEAD	0.5 NSL HSE 53.6 SSL EINARSON	0.6 N OF S/C	RECONNECT SERVICE DBL. SERV. W/#397
400 BANNING ST RESIDENTIAL	20 COPPER	12 LEAD	7.1 SNL HSE 32.2 SSL EINARSON	0.9 S OF S/C	RENEW TO ℄ DBL. SERV. W/#398
401 BANNING ST RESIDENTIAL	20 COPPER	12 LEAD	0.7 NSL HSE 45.6 SSL EINARSON	1.2 N OF S/C	RECONNECT SERVICE
402 BANNING ST RESIDENTIAL	20 LEAD	20 COPPER	0.5 NNL HSE 16.9 SSL EINARSON	2.7 S OF S/C	RENEW TO ℄ DBL. SERV. W/#404
403 BANNING ST RESIDENTIAL	20 COPPER	12 LEAD	1.4 NSL HSE 37.7 SSL EINARSON	0.3 N OF S/C	RECONNECT SERVICE
404 BANNING ST RESIDENTIAL	20 LEAD	12 LEAD	6.7 SNL HSE 16.6 SSL EINARSON	3.0 S OF S/C	RENEW TO ℄ DBL. SERV. W/#402
405 BANNING ST RESIDENTIAL	20 COPPER	12 LEAD	3.2 NSL HSE 28.0 SSL EINARSON	0.6 N OF S/C	RECONNECT SERVICE
406 BANNING ST RESIDENTIAL	12 LEAD	12 LEAD	5.6 SNL HSE 7.5 SSL EINARSON	OPP S/C	RENEW TO ℄
407 BANNING ST RESIDENTIAL	20 COPPER	20 COPPER	6.7 NSL HSE 17.3 SSL EINARSON	1.0 N OF S/C	RECONNECT SERVICE
409 BANNING ST RESIDENTIAL	20 COPPER	12 LEAD	5.5 SNL HSE 16.0 SSL EINARSON	OPP S/C	RECONNECT SERVICE
413 BANNING ST RESIDENTIAL	20 COPPER	12 LEAD	3.1 NSL HSE 5.4 SSL EINARSON	0.4 N OF S/C	RENEW TO ℄
421 BANNING ST RESIDENTIAL	20 COPPER	12 LEAD	7.7 NSL HSE 9.0 NNL EINARSON	1.0 S OF S/C	–
422 BANNING ST RESIDENTIAL	20 COPPER	12 LEAD	2.4 SNL HSE 6.1 NNL EINARSON	0.9 N OF S/C	–

*SERVICES TO BE RENEWED TO ℄. ALL OTHERS TO BE RECONNECTED

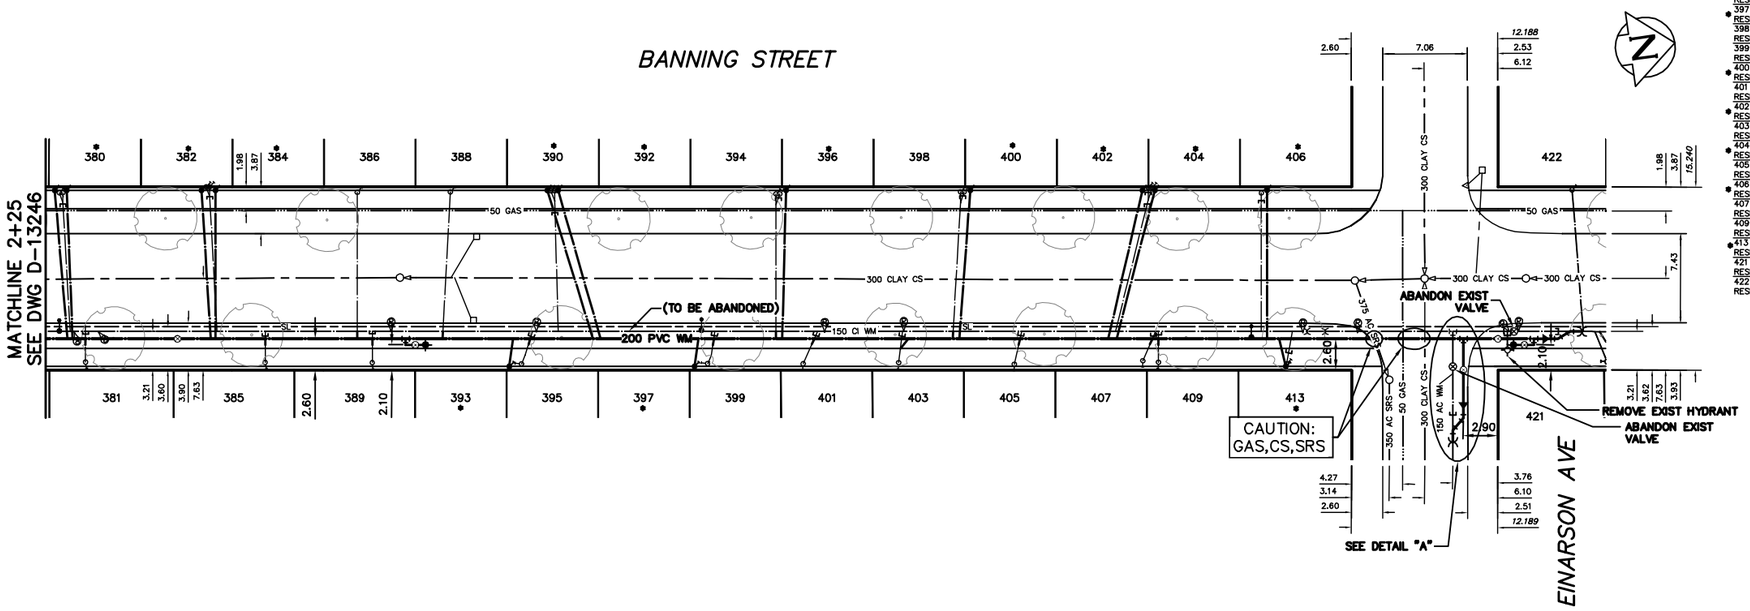

VALVES TO BE COUNTER-CLOCKWISE TO CLOSE (RED OPERATING NUT)

METRIC
WHOLE NUMBERS INDICATE MILLIMETRES
DECIMALIZED NUMBERS INDICATE METRES

0.0 5.0 10.0 15.0 20.0 25.0

WARNING

IF POWER EQUIPMENT OR EXPLOSIVES ARE TO BE USED FOR EXCAVATION ON THIS PROJECT THE CONTRACTOR MUST:

1) NOTIFY THE GAS COMPANY OF THE PROPOSED LOCATION OF EXCAVATION.

2) TAKE PRECAUTION TO AVOID DAMAGE TO GAS COMPANY INSTALLATIONS.

SEE PROVINCIAL REGULATION 210/72 FOR DETAILS

LOCATION APPROVED
UNDERGROUND STRUCTURES

SUPV. U/G STRUCTURES COMMITTEE _____ DATE _____

NOTE:

LOCATION OF UNDERGROUND STRUCTURES AS SHOWN ARE BASED ON THE BEST INFORMATION AVAILABLE BUT NO GUARANTEE IS GIVEN THAT ALL EXISTING UTILITIES ARE SHOWN OR THAT THE GIVEN LOCATIONS ARE EXACT. CONFIRMATION OF EXISTENCE AND EXACT LOCATION OF ALL SERVICES MUST BE OBTAINED FROM THE INDIVIDUAL UTILITIES BEFORE PROCEEDING WITH CONSTRUCTION.

B.M.
ELEV.

COSTRUCTION COMPLETION DATE: YYYY MM DD

NO.	REVISIONS	DATE	BY

DESIGNED BY	MK	CHECKED BY	SC
DRAWN BY	CJH	APPROVED BY	KZ
SCALE: HORIZONTAL	1:250	RELEASED FOR CONSTRUCTION	
VERTICAL	1:50		K.R. ZUREK
DATE	2013 05 27	DATE	13-05-28

PLOT DATE: 2013 05 28

ENGINEER'S SEAL

ORIGINAL SIGNED BY S.R.J. COURNOYER 13-05-27

CONSULTANT DRAWNG NUMBER
–

BID OPPORTUNITY: 344-2013
CONTRACT NUMBER: 5

Winnipeg

THE CITY OF WINNIPEG

WATER AND WASTE DEPARTMENT
ENGINEERING DIVISION

2013 WATER RENEWALS

BANNING STREET

125 N OF PORTAGE AVENUE TO EINARSON AVENUE

SHEET 5 OF 11

CITY DRAWING NUMBER

D-13247

FILE PATH: R:\DRAWNGS\WATER\RENEWAL\2013_RENEWALS\CONT 5\
FILE NAME: BANING.dwg