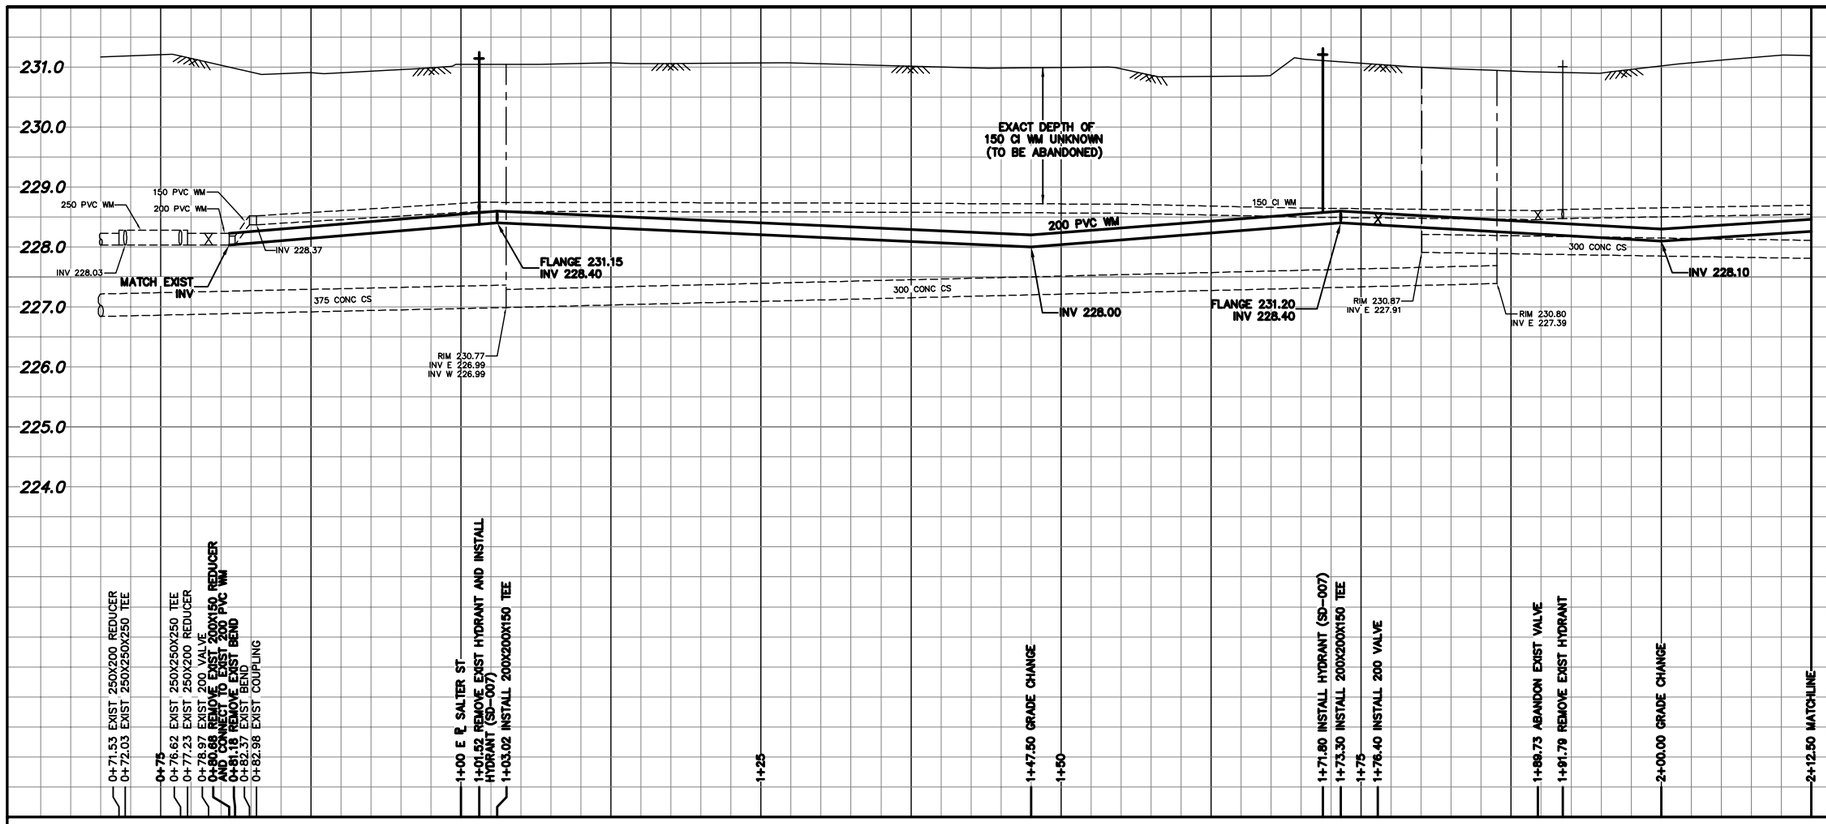

NOTE: CHAINAGES SHOWN ARE ALONG S. ℄ OF LEILA AVE.

LEILA AVENUE

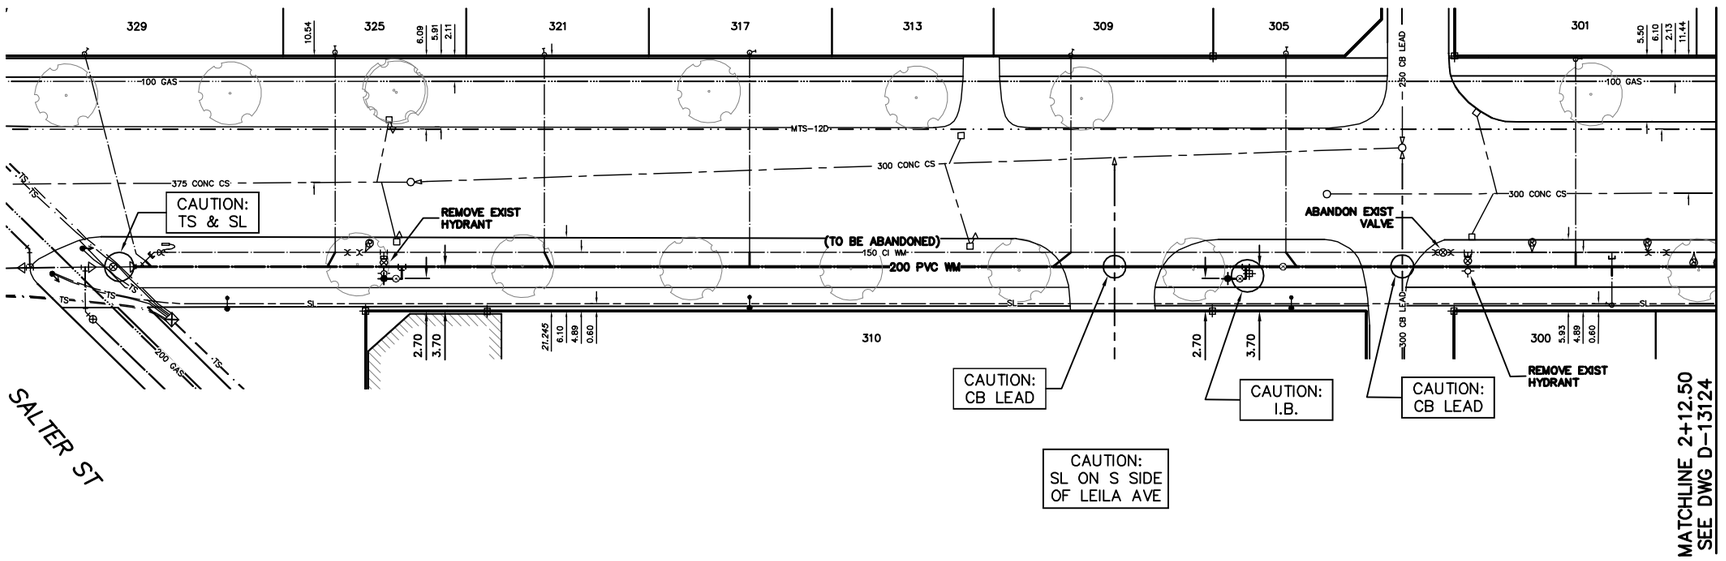

WATER SERVICE INFORMATION

ADDRESS	SIZE (mm) MATERIAL (STREET)	SIZE (mm) MATERIAL (PROP.)	SHORT & LONG MEASUREMENT	CORP. LOCATION	REMARKS
257 LEILA AVE RESIDENTIAL	20 COPPER	20 COPPER	4.2 WEL HSE 5.5 WML AIKINS	0.8 W OF S/C	RECONNECT SERVICE –
259 LEILA AVE RESIDENTIAL	– –	– –	2.6 WEL HSE 14.8 WML AIKINS	–	RECONNECT SERVICE –
* 260 LEILA AVE RESIDENTIAL	20 LEAD	– –	3.9 EWL HSE 13.1 WML AIKINS	OPP S/C	RENEW TO ℄ W/20 COPPER
261 LEILA AVE RESIDENTIAL	– –	– –	2.7 WEL HSE 23.5 WML AIKINS	–	RECONNECT SERVICE –
264 LEILA AVE RESIDENTIAL	20 COPPER	– –	3.8 WEL HSE 27.0 WML AIKINS	0.4 W OF S/C	RENEW TO EXIST S/C W/20 COPPER
265 LEILA AVE RESIDENTIAL	20 COPPER	20 COPPER	1.3 WEL HSE 32.3 WML AIKINS	0.3 W OF S/C	RECONNECT SERVICE –
266 LEILA AVE RESIDENTIAL	20 COPPER	– –	3.5 WEL HSE 36.0 WML AIKINS	OPP S/C	RECONNECT SERVICE –
* 267 LEILA AVE RESIDENTIAL	20 LEAD	– –	3.9 WEL HSE 46.0 WML AIKINS	0.2 E OF S/C	RENEW TO ℄ W/20 COPPER
268 LEILA AVE RESIDENTIAL	20 COPPER	20 COPPER	6.9 WEL HSE 48.3 WML AIKINS	0.3 W OF S/C	RECONNECT SERVICE –
270 LEILA AVE RESIDENTIAL	20 COPPER	20 COPPER	3.4 WEL HSE 54.6 WML AIKINS	0.9 E OF S/C	RECONNECT SERVICE –
* 271 LEILA AVE RESIDENTIAL	20 LEAD	– –	2.2 WEL HSE 53.4 WML AIKINS	OPP S/C	RENEW TO ℄ W/20 COPPER
274 LEILA AVE RESIDENTIAL	– –	– –	1.7 WEL HSE 63.4 WML AIKINS	–	RECONNECT SERVICE –
275 LEILA AVE RESIDENTIAL	20 COPPER	20 COPPER	6.0 WEL HSE 69.4 WML AIKINS	0.6 W OF S/C	RECONNECT SERVICE –
* 276 LEILA AVE RESIDENTIAL	20 LEAD	– –	6.0 WEL HSE 78.8 WML AIKINS	0.3 W OF S/C	RENEW TO ℄ W/20 COPPER
279 LEILA AVE RESIDENTIAL	– –	– –	9.4 WEL HSE 87.2 WML AIKINS	–	RECONNECT SERVICE –
* 280 LEILA AVE RESIDENTIAL	20 LEAD	– –	6.7 WEL HSE 89.6 WML AIKINS	0.1 E OF S/C	RENEW TO ℄ W/20 COPPER
281 LEILA AVE RESIDENTIAL	20 COPPER	20 COPPER	2.4 WEL HSE 93.7 WML AIKINS	2.6 W OF S/C	RECONNECT SERVICE –
* 282 LEILA AVE RESIDENTIAL	20 LEAD	– –	7.3 WEL HSE 98.9 WML AIKINS	0.3 W OF S/C	RENEW TO ℄ W/20 COPPER
* 283 LEILA AVE RESIDENTIAL	20 LEAD	– –	1.7 WEL HSE 106.3 WML AIKINS	0.1 E OF S/C	RENEW TO ℄ W/20 COPPER
286 LEILA AVE RESIDENTIAL	20 COPPER	– –	2.5 WEL HSE 104.8 WML AIKINS	OPP S/C	RECONNECT SERVICE –
* 287 LEILA AVE RESIDENTIAL	20 LEAD	– –	6.6 WEL HSE 124.1 WML AIKINS	OPP S/C	RENEW TO ℄ W/20 COPPER
288 LEILA AVE RESIDENTIAL	20 COPPER	– –	4.0 WEL HSE 119.1 WML AIKINS	OPP S/C	RENEW TO EXIST S/C W/20 COPPER
* 290 LEILA AVE RESIDENTIAL	20 LEAD	20 COPPER	1.2 WEL HSE 124.1 WML AIKINS	0.6 E OF S/C	RENEW TO ℄ W/20 COPPER
291 LEILA AVE RESIDENTIAL	20 COPPER	– –	1.5 WEL HSE 131.4 WML AIKINS	OPP S/C	RECONNECT SERVICE –
292 LEILA AVE RESIDENTIAL	20 COPPER	– –	1.8 WEL HSE 134.0 WML AIKINS	1.4 W OF S/C	RECONNECT SERVICE –
294 LEILA AVE RESIDENTIAL	20 COPPER	– –	0.8 WEL HSE 127.9 EEL SALTER	OPP S/C	RECONNECT SERVICE –
295 LEILA AVE RESIDENTIAL	20 COPPER	– –	1.3 WEL HSE 143.5 WML AIKINS	OP S/C	SHARED SERV/ #297 RECONNECT SERVICE
297 LEILA AVE RESIDENTIAL	20 COPPER	– –	– –	–	SHARED SERV/ #295 RECONNECT SERVICE
298 LEILA AVE RESIDENTIAL	20 COPPER	– –	0.7 WEL HSE 116.7 EEL SALTER	0.4 W OF S/C	RECONNECT SERVICE –
300 LEILA AVE RESIDENTIAL	20 COPPER	– –	9.8 EWL HSE 103.7 EEL SALTER	OPP S/C	RECONNECT SERVICE –
301 LEILA AVE RESIDENTIAL	– –	– –	5.8 WEL HSE 140.1 EEL SALTER	–	RECONNECT SERVICE –
305 LEILA AVE RESIDENTIAL	– –	– –	4.0 EWL HSE 116.2 EEL SALTER	–	RECONNECT SERVICE –
309 LEILA AVE RESIDENTIAL	– –	– –	0.0 WML HSE 98.3 EEL SALTER	–	RECONNECT SERVICE –
310 LEILA AVE RESIDENTIAL	32 COPPER	20 COPPER	– –	–	SERV. OFF SALTER –
313 LEILA AVE RESIDENTIAL	– –	20 COPPER	– –	–	RECONNECT SERVICE –
317 LEILA AVE RESIDENTIAL	– –	– –	5.5 EWL HSE 71.5 EEL SALTER	–	RECONNECT SERVICE –
321 LEILA AVE RESIDENTIAL	– –	– –	3.4 EWL HSE 54.4 EEL SALTER	–	RECONNECT SERVICE –
325 LEILA AVE RESIDENTIAL	– –	– –	2.1 EWL HSE 37.3 EEL SALTER	–	RECONNECT SERVICE –
329 LEILA AVE RESIDENTIAL	20 COPPER	– –	15.5 WEL HSE 16.3 EEL SALTER	5.0 E OF S/C	RECONNECT SERVICE –
1101 SALTER ST RESIDENTIAL	20 COPPER	– –	– –	–	SERV. OFF SALTER –

*SERVICES TO BE RENEWED TO ℄. ALL OTHERS TO BE RECONNECTED

VALVES TO BE CLOCKWISE TO CLOSE (BLACK OPERATING NUT)

METRIC
WHOLE NUMBERS INDICATE MILLIMETRES
DECIMALIZED NUMBERS INDICATE METRES

0.0 5.0 10.0 15.0 20.0 25.0

WARNING

IF POWER EQUIPMENT OR EXPLOSIVES ARE TO BE USED FOR EXCAVATION ON THIS PROJECT THE CONTRACTOR MUST:

1) NOTIFY THE GAS COMPANY OF THE PROPOSED LOCATION OF EXCAVATION.

2) TAKE PRECAUTION TO AVOID DAMAGE TO GAS COMPANY INSTALLATIONS.

SEE PROVINCIAL REGULATION 210/72 FOR DETAILS

LOCATION APPROVED
UNDERGROUND STRUCTURES

SUPV. U/G STRUCTURES COMMITTEE _____ DATE _____

NOTE:
LOCATION OF UNDERGROUND STRUCTURES AS SHOWN ARE BASED ON THE BEST INFORMATION AVAILABLE BUT NO GUARANTEE IS GIVEN THAT ALL EXISTING UTILITIES ARE SHOWN OR THAT THE GIVEN LOCATIONS ARE EXACT. CONFIRMATION OF EXISTENCE AND EXACT LOCATION OF ALL SERVICES MUST BE OBTAINED FROM THE INDIVIDUAL UTILITIES BEFORE PROCEEDING WITH CONSTRUCTION.

B.M.
ELEV.

COSTRUCTION COMPLETION DATE: YYYY MM DD

NO.	REVISIONS	DATE	BY

DESIGNED BY	LA	CHECKED BY	SC
DRAWN BY	CJH	APPROVED BY	KZ
SCALE: HORIZONTAL	1:250	RELEASED FOR CONSTRUCTION	K.R. ZUREK
VERTICAL	1:50	DATE	13.04.24
DATE	2013 04 24		

PLOT DATE: 2013 04 24

ENGINEER'S SEAL

ORIGINAL SIGNED BY S.R.J. COURNOYER 13-04-21

CONSULTANT DRAWING NUMBER
–

BID OPPORTUNITY: 350-2013
CONTRACT NUMBER: 9

Winnipeg

THE CITY OF WINNIPEG
WATER AND WASTE DEPARTMENT
ENGINEERING DIVISION

2013 WATER RENEWALS

LEILA AVENUE
SALTER STREET TO
100 E OF SALTER STREET

SHEET 4 OF 10

CITY DRAWING NUMBER
D-13123

FILE PATH: R:\DRAWINGS\WATER\RENEWAL\2013_RENEWALS\CONT 9\
FILE NAME: LEILA.dwg