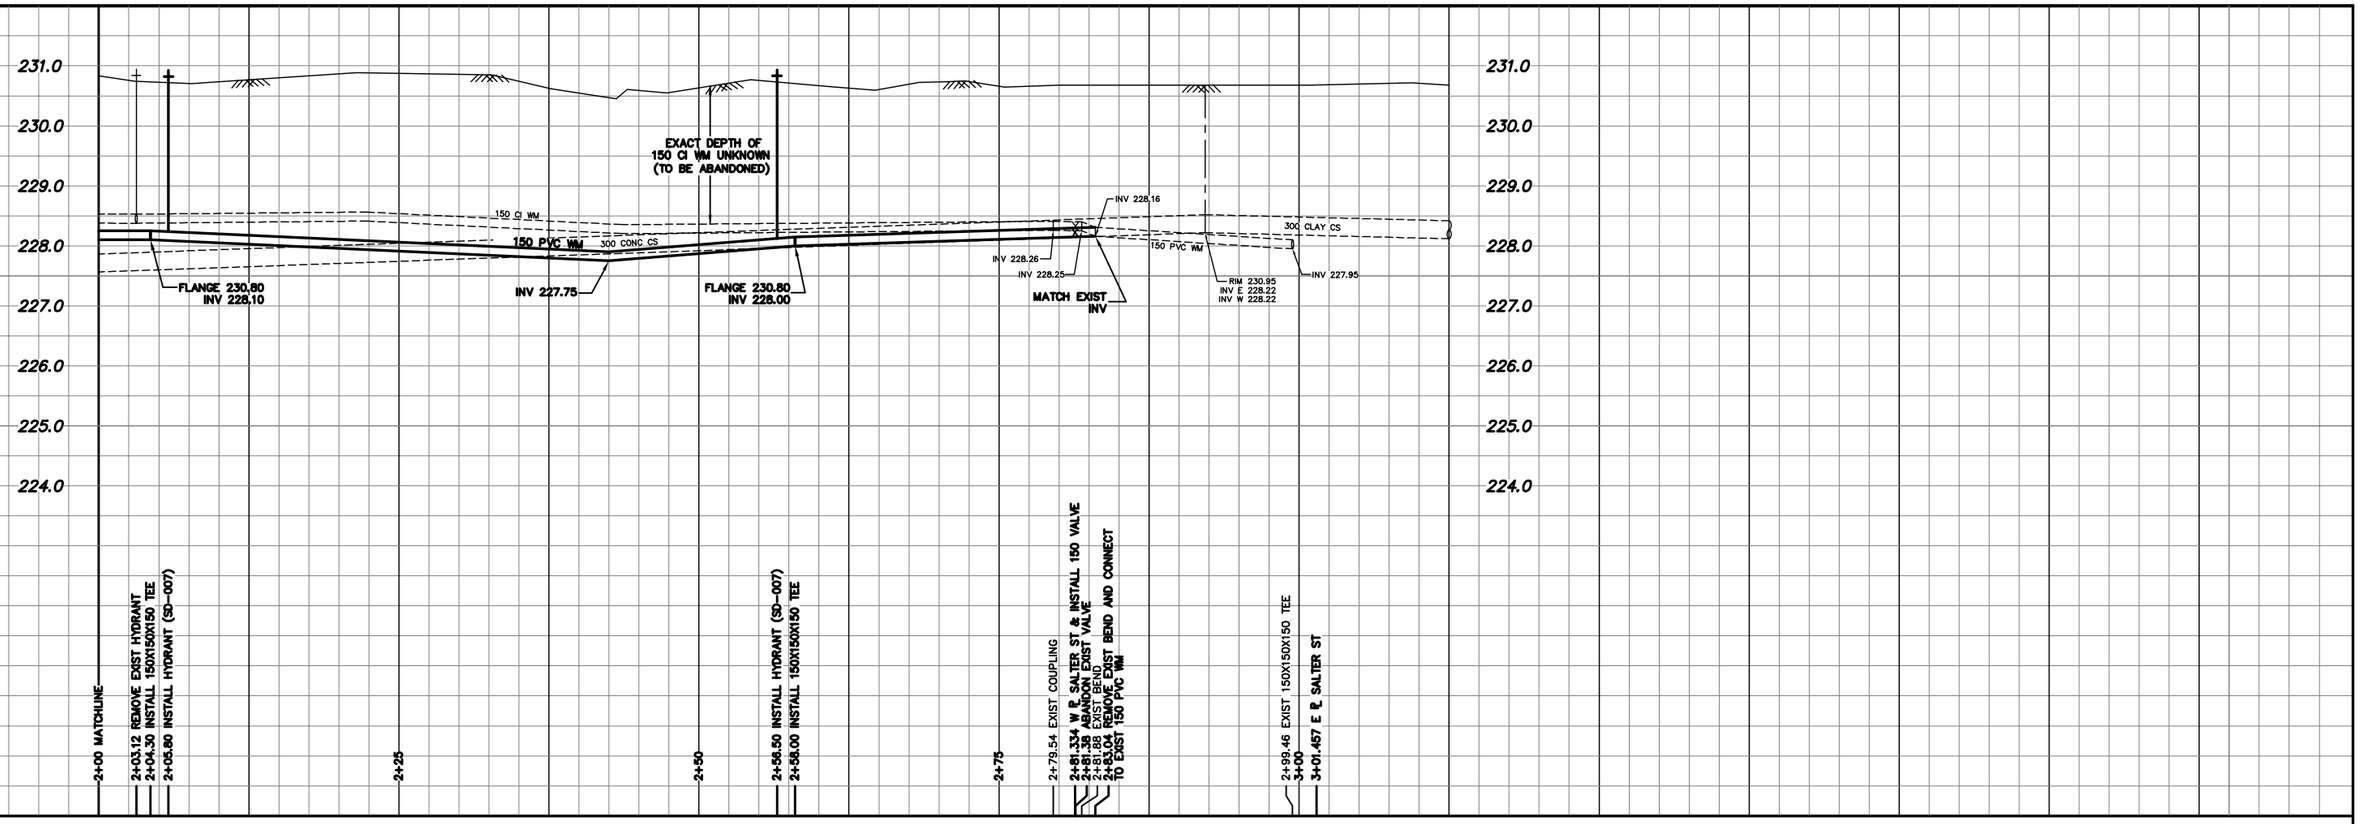

NOTE: CHAINAGES SHOWN ARE ALONG N. ℄ OF PERTH AVE.

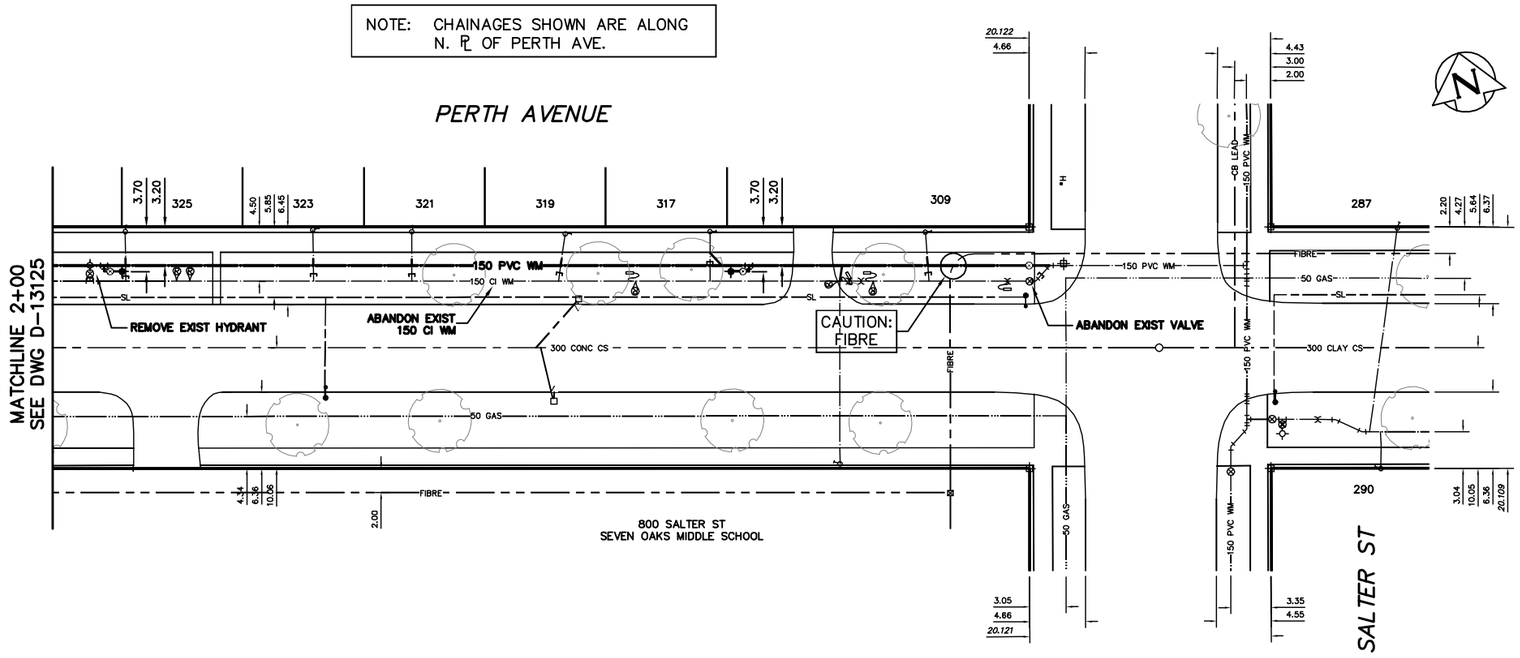

WATER SERVICE INFORMATION

ADDRESS	SIZE (mm) MATERIAL (STREET)	SIZE (mm) MATERIAL (PROP.)	SHORT & LONG MEASUREMENT	CORP. LOCATION	REMARKS
830 POWERS ST	–	–	16.2 SNL BLDG	OPP S/C	RECONNECT SERVICE
COMMERCIAL	–	–	71.3 NNL JEFFERSON		–
350 JEFFERSON AVE	–	–	2.6 NSL HSE	0.4 S OF S/C	–
RESIDENTIAL	–	–	12.8 SSL JEFFERSON		SERVICE OFF POWERS
353 JEFFERSON AVE	–	–	0.2 WEL HSE	OPP S/C	–
RESIDENTIAL	–	–	7.7 EEL POWERS		–
360 JEFFERSON AVE	–	–	2.2 EWL HSE	OPP S/C	–
RESIDENTIAL	–	–	4.4 WWL POWERS		–
365 JEFFERSON AVE	–	–	10.8 WEL BLDG	–	–
RESIDENTIAL	–	–	15.5 WWL POWERS		–
352 HARTFORD AVE	–	–	3.3 WEL HSE	0.4 E OF S/C	–
RESIDENTIAL	–	–	10.1 EEL POWERS		–
353 HARTFORD AVE	–	–	7.1 WEL HSE	2.0 W OF S/C	–
RESIDENTIAL	–	–	2.5 EEL POWERS		–
360 HARTFORD AVE	–	–	3.0 EWL HSE	0.9 E OF S/C	–
RESIDENTIAL	–	–	7.4 WWL POWERS		–
361 HARTFORD AVE	–	–	0.2 EWL HSE	1.2 W OF S/C	–
RESIDENTIAL	–	–	9.8 WWL POWERS		–
800 SALTER ST	50	–	2.5 WEL BLDG	OPP S/C	RECONNECT SERVICE
COMMERCIAL	COPPER	–	15.7 WWL SALTER		SERVICE OFF PERTH
287 PERTH AVE	–	–	2.5 WEL HSE	2.2 W OF S/C	–
RESIDENTIAL	–	–	10.5 EEL SALTER		–
290 PERTH AVE	–	–	2.8 WEL HSE	OPP S/C	–
RESIDENTIAL	–	–	9.1 EEL SALTER		–
309 PERTH AVE	38	–	7.1 EWL HSE	0.2 E OF S/C	RECONNECT SERVICE
RESIDENTIAL	COPPER	–	8.6 WWL SALTER		–
317 PERTH AVE	20	–	1.8 EEL HSE	OPP S/C	RECONNECT SERVICE
RESIDENTIAL	COPPER	–	26.5 WWL SALTER		–
319 PERTH AVE	20	–	1.8 WEL HSE	0.5 W OF S/C	RECONNECT SERVICE
RESIDENTIAL	COPPER	–	38.6 WWL SALTER		–
321 PERTH AVE	20	–	4.5 WEL HSE	OPP S/C	RECONNECT SERVICE
RESIDENTIAL	COPPER	–	51.4 WWL SALTER		–
323 PERTH AVE	20	–	2.4 WEL HSE	OPP S/C	RECONNECT SERVICE
RESIDENTIAL	COPPER	–	59.6 WWL SALTER		–
325 PERTH AVE	20	–	8.0 WEL HSE	OPP S/C	RECONNECT SERVICE
RESIDENTIAL	COPPER	–	106.0 EEL POWERS		–
* 327 PERTH AVE	20	–	3.1 WEL HSE	OPP S/C	RENEW TO ℄ W/20 COPPER
RESIDENTIAL	COPPER	–	96.3 EEL POWERS		–
333 PERTH AVE	20	–	8.2 WEL HSE	0.3 W OF S/C	RECONNECT SERVICE
RESIDENTIAL	COPPER	–	80.2 EEL EEL POWERS		–
337 PERTH AVE	20	–	5.8 WEL HSE	OPP S/C	RECONNECT SERVICE
RESIDENTIAL	COPPER	–	70.3 EEL POWERS		–
341 PERTH AVE	20	–	1.8 WEL HSE	OPP S/C	RECONNECT SERVICE
RESIDENTIAL	COPPER	–	54.4 EEL POWERS		–
* 343 PERTH AVE	20	–	5.9 WEL HSE	OPP S/C	RENEW TO ℄ W/20 COPPER
RESIDENTIAL	COPPER	–	37.9 EEL POWERS		–
346 PERTH AVE	50	–	1.6 WEL BLDG	–	RECONNECT SERVICE
RESIDENTIAL	COPPER	–	37.4 EEL POWERS		–
347 PERTH AVE	20	–	10.0 WEL HSE	0.4 W OF S/C	RECONNECT SERVICE
RESIDENTIAL	COPPER	–	20.6 EEL POWERS		–
* 351 PERTH AVE	20	–	12.3 WEL HSE	0.3 E OF S/C	RENEW TO ℄ W/20 COPPER
RESIDENTIAL	COPPER	–	4.3 EEL POWERS		–
357 PERTH AVE	–	–	4.1 EWL HSE	–	RECONNECT SERVICE
RESIDENTIAL	–	–	8.9 WWL POWERS		–

* SERVICES TO BE RENEWED TO ℄. ALL OTHERS TO BE RECONNECTED

VALVES TO BE CLOCKWISE TO CLOSE (BLACK OPERATING NUT)

METRIC
WHOLE NUMBERS INDICATE MILLIMETRES
DECIMALIZED NUMBERS INDICATE METRES

0.0 5.0 10.0 15.0 20.0 25.0

WARNING

IF POWER EQUIPMENT OR EXPLOSIVES ARE TO BE USED FOR EXCAVATION ON THIS PROJECT THE CONTRACTOR MUST:

1) NOTIFY THE GAS COMPANY OF THE PROPOSED LOCATION OF EXCAVATION.

2) TAKE PRECAUTION TO AVOID DAMAGE TO GAS COMPANY INSTALLATIONS.

SEE PROVINCIAL REGULATION 210/72 FOR DETAILS

LOCATION APPROVED
UNDERGROUND STRUCTURES

SUPV. U/G STRUCTURES COMMITTEE — DATE

NOTE:

LOCATION OF UNDERGROUND STRUCTURES AS SHOWN ARE BASED ON THE BEST INFORMATION AVAILABLE BUT NO GUARANTEE IS GIVEN THAT ALL EXISTING UTILITIES ARE SHOWN OR THAT THE GIVEN LOCATIONS ARE EXACT. CONFIRMATION OF EXISTENCE AND EXACT LOCATION OF ALL SERVICES MUST BE OBTAINED FROM THE INDIVIDUAL UTILITIES BEFORE PROCEEDING WITH CONSTRUCTION.

B.M.
ELEV.

COSTRUCTION COMPLETION DATE: YYYY MM DD

NO.	REVISIONS	DATE	BY

DESIGNED BY	RD	CHECKED BY	SC
DRAWN BY	CJH	APPROVED BY	KZ
SCALE: HORIZONTAL	1:250	RELEASED FOR CONSTRUCTION	
VERTICAL	1:50		K.R. ZUREK
DATE	2013 04 24	DATE	13.04.24

PLOT DATE: 2013 04 24

ENGINEER'S SEAL

ORIGINAL SIGNED BY S.R.J. COURNOYER 13-04-21

CONSULTANT DRAWING NUMBER
–

BID OPPORTUNITY: 350-2013
CONTRACT NUMBER: 9

Winnipeg

THE CITY OF WINNIPEG
WATER AND WASTE DEPARTMENT
ENGINEERING DIVISION

2013 WATER RENEWALS

SHEET 7 OF 10

CITY DRAWING NUMBER
D-13126

PERTH AVENUE
100 E OF POWERS STREET TO SALTER STREET

FILE PATH: R:\DRAWINGS\WATER\RENEWAL\2013_RENEWALS\CONT 9\
FILE NAME: POWERS.dwg