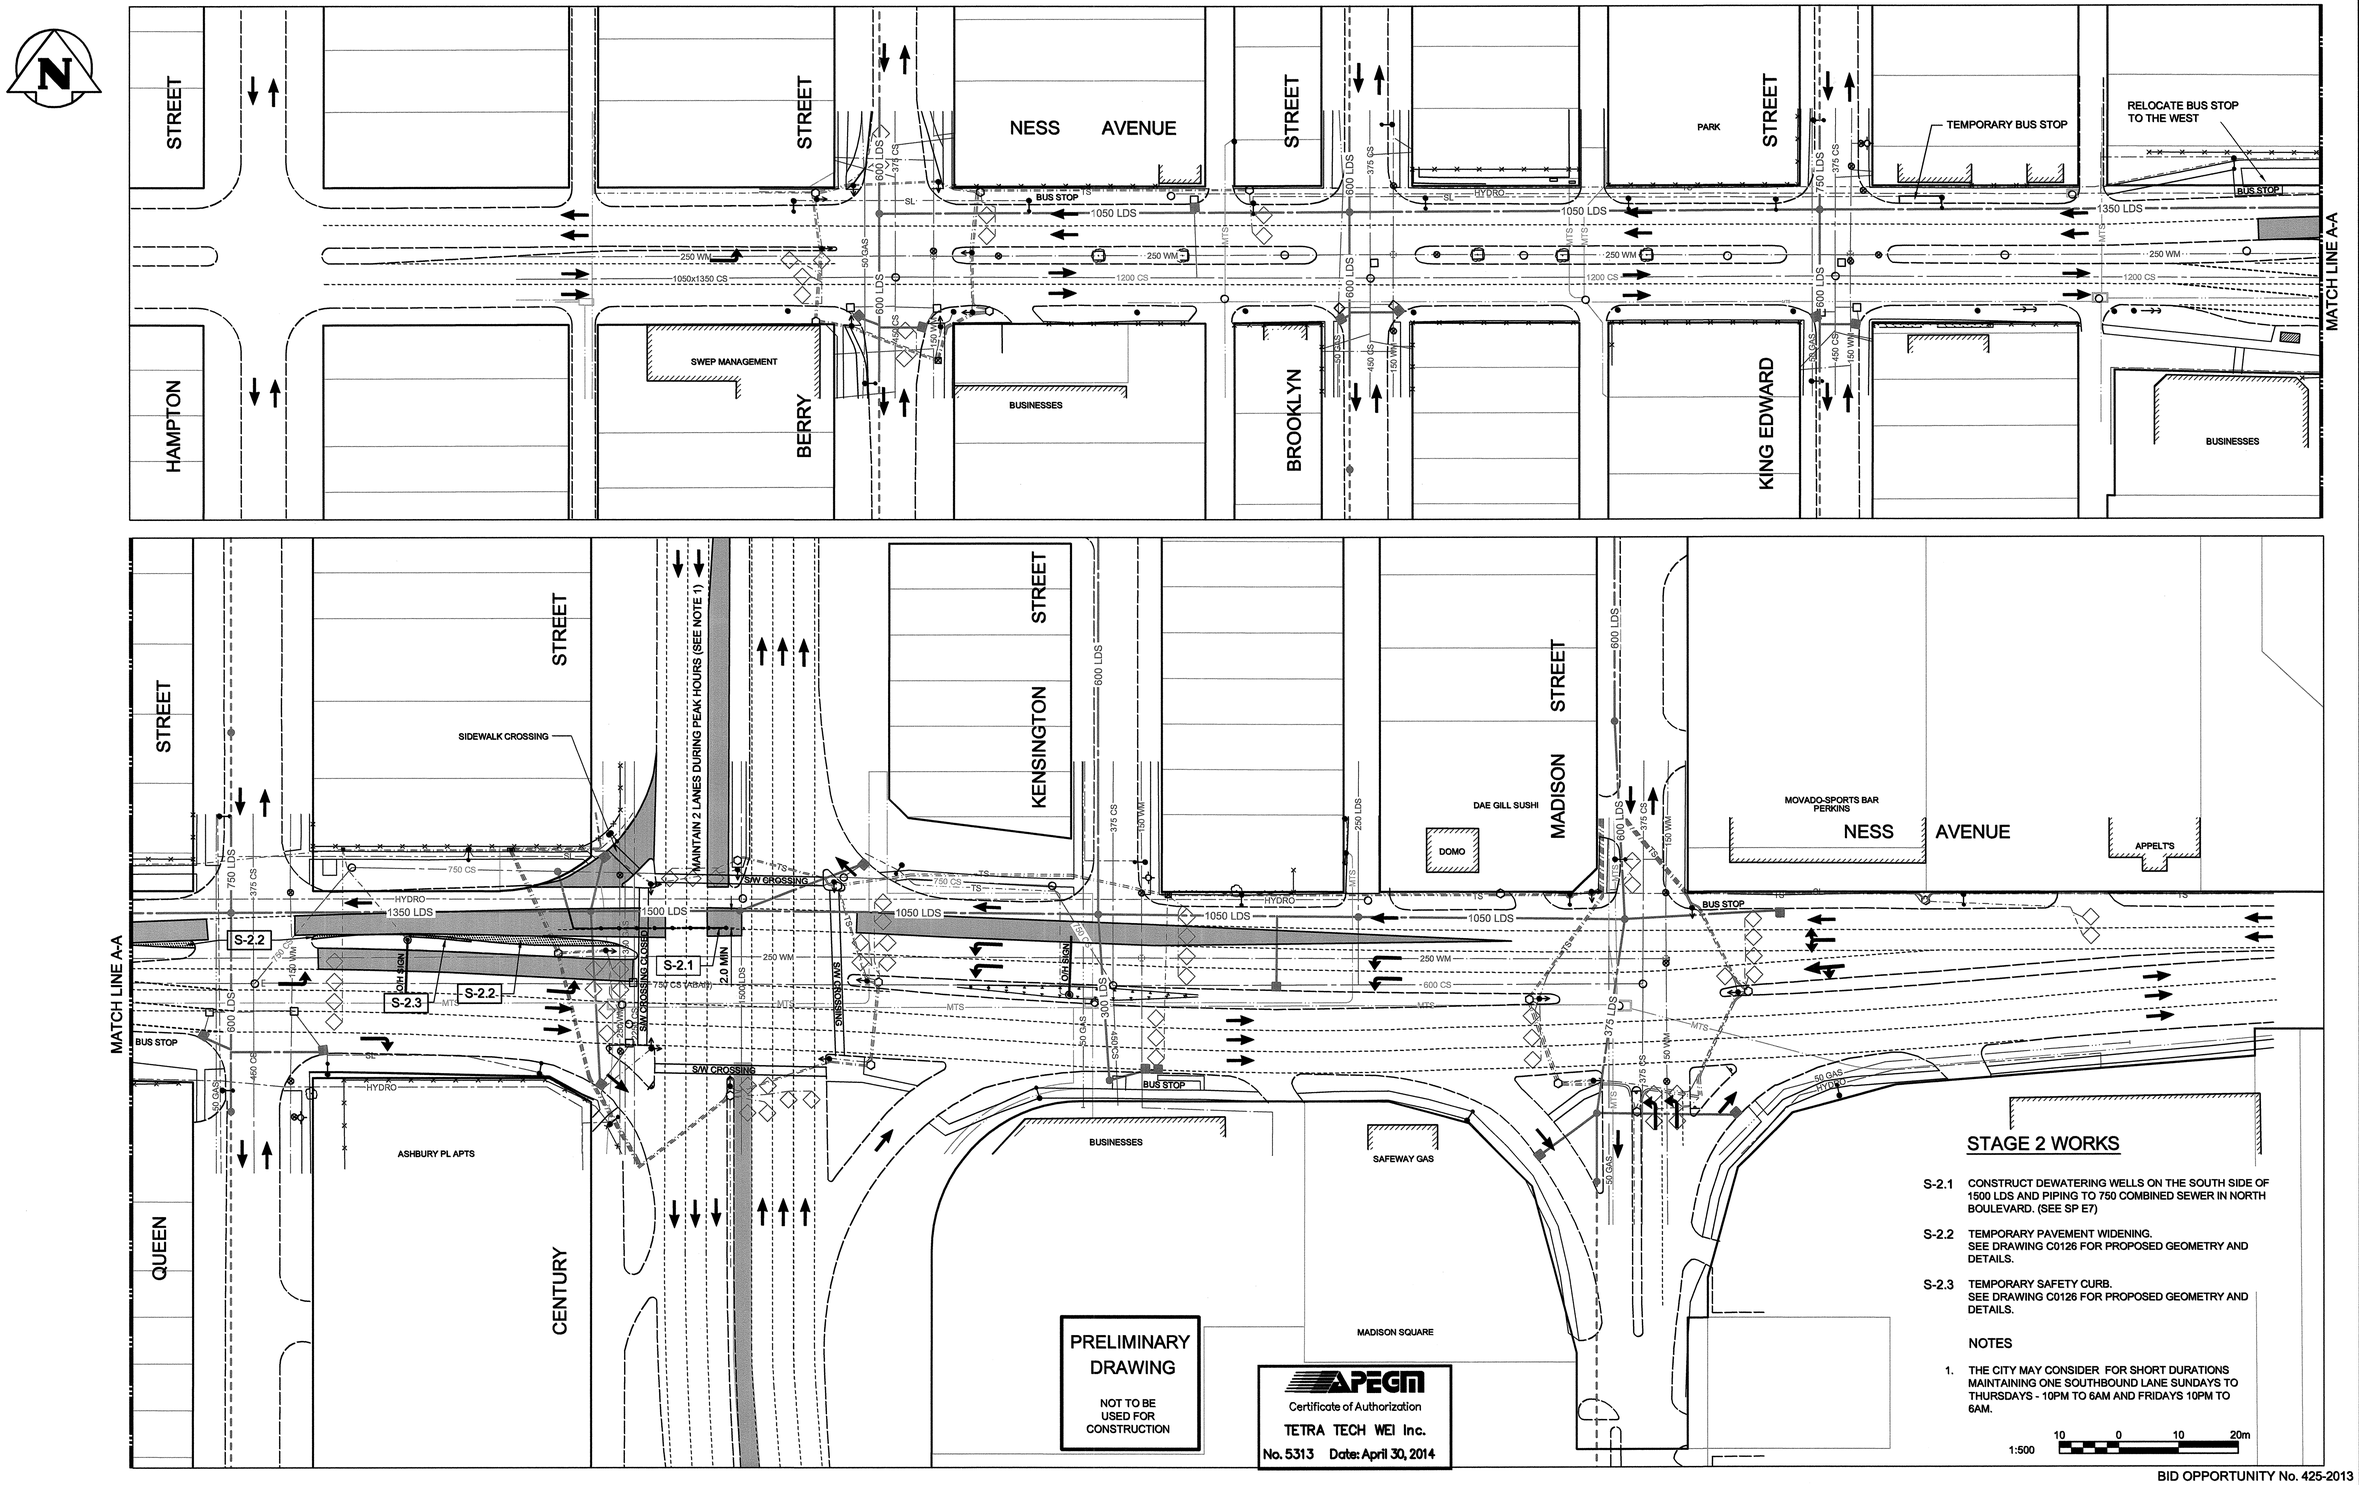

STAGE 2 WORKS

S-2.1 CONSTRUCT DEWATERING WELLS ON THE SOUTH SIDE OF 1500 LDS AND PIPING TO 750 COMBINED SEWER IN NORTH BOULEVARD. (SEE SP E7)

S-2.2 TEMPORARY PAVEMENT WIDENING. SEE DRAWING C0126 FOR PROPOSED GEOMETRY AND DETAILS.

S-2.3 TEMPORARY SAFETY CURB. SEE DRAWING C0126 FOR PROPOSED GEOMETRY AND DETAILS.

NOTES

1. THE CITY MAY CONSIDER FOR SHORT DURATIONS MAINTAINING ONE SOUTHBOUND LANE SUNDAYS TO THURSDAYS - 10PM TO 6AM AND FRIDAYS 10PM TO 6AM.

1:500 10 0 10 20m

PRELIMINARY DRAWING

NOT TO BE USED FOR CONSTRUCTION

APEGM Certificate of Authorization TETRA TECH WEI Inc. No. 5313 Date: April 30, 2014

BID OPPORTUNITY No. 425-2013

EXISTING	LEGEND-PLAN	PROPOSED	EXISTING	LEGEND-PLAN	PROPOSED	EXISTING	LEGEND-PLAN	PROPOSED
◇	HYDRANT			LAND DRAINAGE SEWER	300 LDS		LANE CLOSURE	
⊗	VALVE			LAND DRAINAGE SEWER (FUTURE CONTRACT)		→	TRAFFIC FLOW	
○	MANHOLE	●					LANE	
□	CATCHBASIN	■	150 WM	WATERMAIN			POLY POST	•
▽	CURB INLET		300 CS	COMBINED SEWER	300 CS		TEMPORARY PAVEMENT	
•	HYDRO POLE			TRAFFIC SIGNAL				
⊷	LIGHT STANDARD			GAS				
←	ANCHOR			HYDRO		↑	SIGN POST	
⏀	TREE			MTS			SIDEWALK	
				PROPERTY LINE			CURB	

LOCATION APPROVED
UNDERGROUND STRUCTURES

SUPV. U/G STRUCTURES COMMITTEE — DATE

NOTE:
LOCATION OF UNDERGROUND STRUCTURES AS SHOWN ARE BASED ON THE BEST INFORMATION AVAILABLE. BUT NO GUARANTEE IS GIVEN THAT ALL EXISTING UTILITIES ARE SHOWN OR THAT THE GIVEN LOCATIONS ARE EXACT. CONFIRMATION OF EXISTENCE AND EXACT LOCATION OF ALL SERVICES MUST BE OBTAINED FROM THE INDIVIDUAL UTILITIES BEFORE PROCEEDING WITH CONSTRUCTION.

B.M.
ELEV.

NO.	REVISIONS	DATE	BY
01	ISSUED FOR TENDE	13.05.13	TLF
00	ISSUED FOR APPROVAL	13.05.10	TLF

TETRA TECH

DESIGNED BY	DAL	CHECKED BY	
DRAWN BY	GMD	APPROVED BY	
HOR. SCALE:	1 : 500	RELEASED FOR CONSTRUCTION	
VERTICAL:		DATE	
DATE	13.03.06		

PROVINCE OF MANITOBA 13/05/2013 T. L. HINDLAY Member 23820 REGISTERED PROFESSIONAL ENGINEER

CONSULTANT DRAWING NO.
1000120300-DWG-C0121

Winnipeg

THE CITY OF WINNIPEG
WATER AND WASTE DEPARTMENT

FERRY ROAD AND RIVERBEND
COMBINED SEWER RELIEF WORKS
CONTRACT 1

PROPOSED TRAFFIC CONTROL

NESS AVENUE
STAGE 2

CITY DRAWING NUMBER
SHEET 21 OF 26
C0121