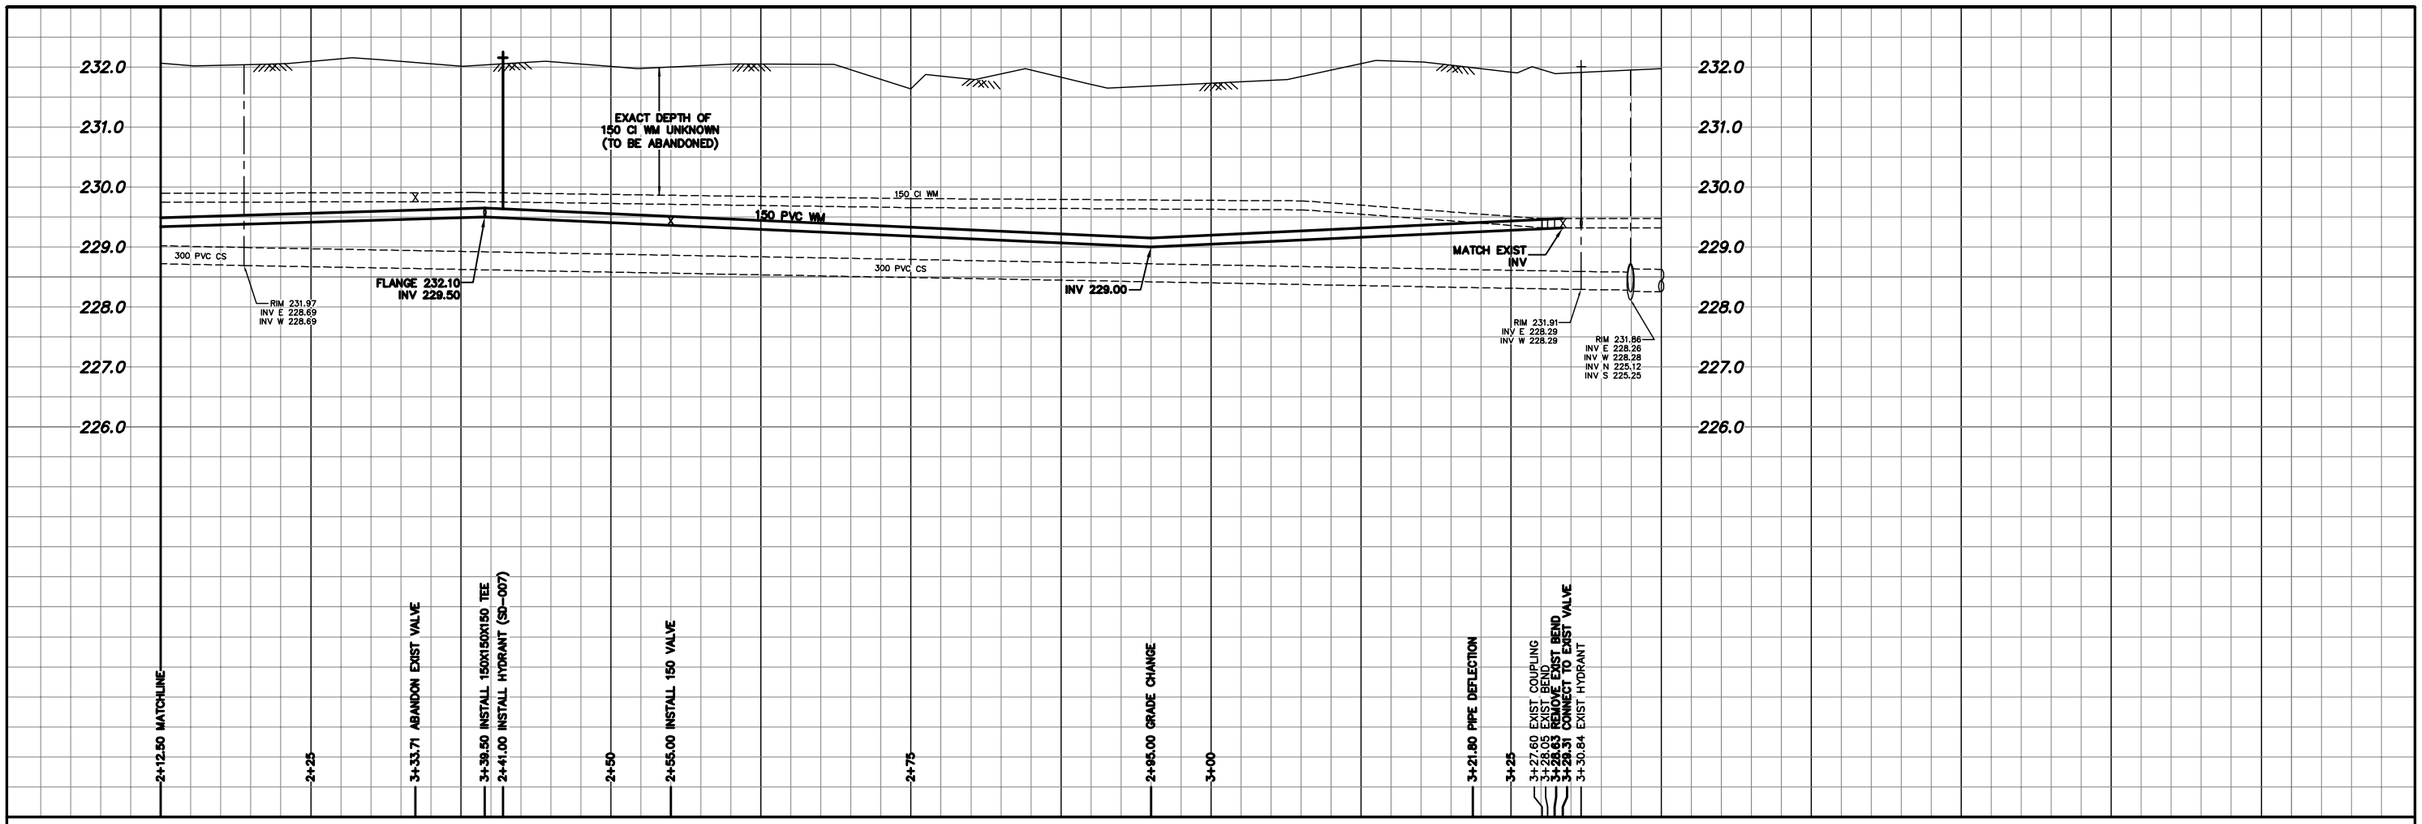

NOTE: CHAINAGES SHOWN ARE ALONG S. ℄ OF MORLEY AVE.

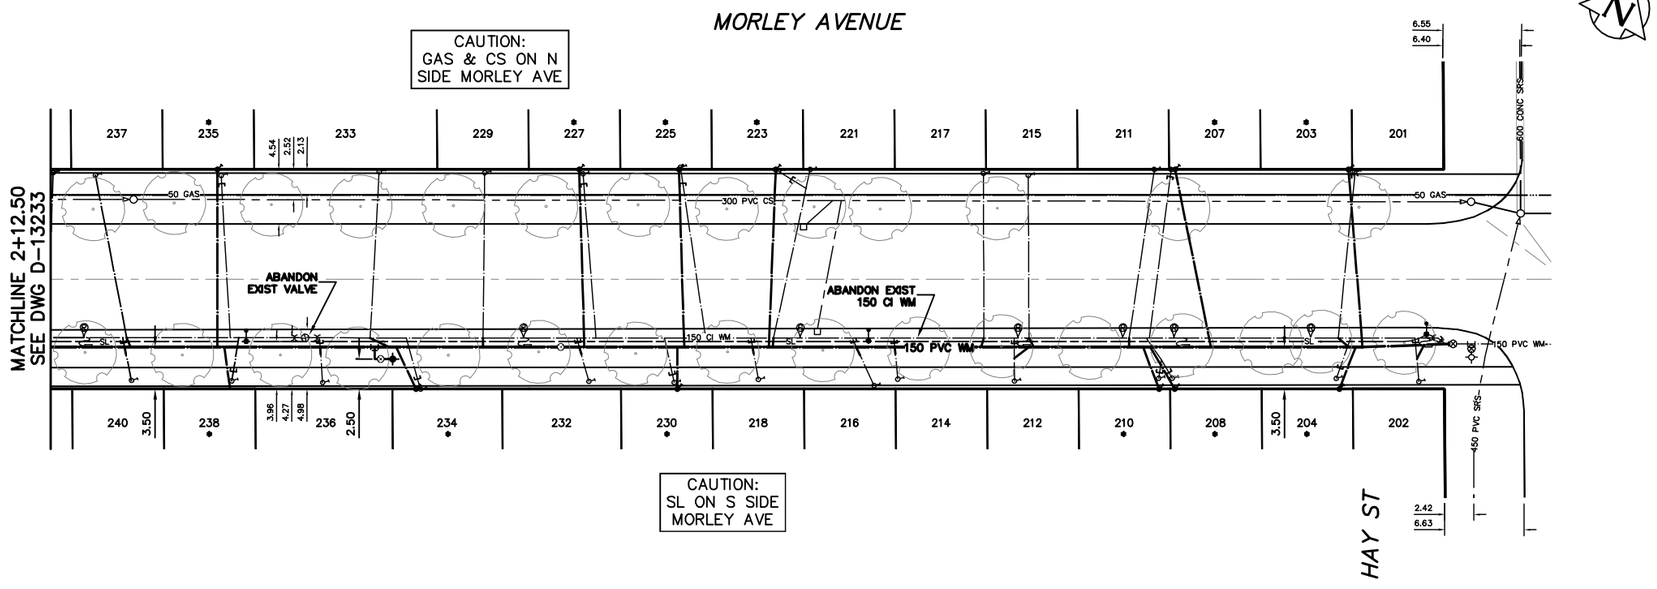

WATER SERVICE INFORMATION

ADDRESS	SIZE (mm) MATERIAL (STREET)	SIZE (mm) MATERIAL (PROP.)	SHORT & LONG MEASUREMENT	CORP. LOCATION	REMARKS
201 MORLEY AVE RESIDENTIAL	20 COPPER	20 COPPER	0.30 WWL HSE 7.00 WWL HAY	1.5 W OF S/C	SEPERATE WYE'D SERV. W/#203 RECONNECT SERVICE
202 MORLEY AVE RESIDENTIAL	20 COPPER	20 COPPER	1.27 WEL HSE 2.09 WWL HAY	0.4 W OF S/C	RECONNECT SERVICE –
* 203 MORLEY AVE RESIDENTIAL	20 COPPER	20 COPPER	0.72 EEL HSE 7.15 WWL HAY	1.3 W OF S/C	SEPERATE WYE'D SERV. W/#201 RENEW TO ℄ W/20 COPPER
204 MORLEY AVE * RESIDENTIAL	12 LEAD	12 LEAD	1.14 WEL HSE 9.03 WWL HAY	1.2 E OF S/C	RENEW TO ℄ W/20 COPPER –
207 MORLEY AVE * RESIDENTIAL	16 LEAD	12 LEAD	0.93 EEL HSE 22.51 WWL HAY	1.8 W OF S/C	RENEW TO ℄ W/20 COPPER –
* 208 MORLEY AVE RESIDENTIAL	20 COPPER	12 COPPER	0.98 WWL HSE 22.62 WWL HAY	2.1 W OF S/C	WYE'D SERV. W/#210 RENEW TO ℄ W/20 COPPER
* 210 MORLEY AVE RESIDENTIAL	20 COPPER	20 COPPER	0.70 WEL HSE 23.94 WWL HAY	1.0 W OF S/C	WYE'D SERV. W/#208 RENEW TO ℄ W/20 COPPER
211 MORLEY AVE RESIDENTIAL	20 COPPER	12 LEAD	0.85 WEL HSE 24.09 WWL HAY	2.1 W OF S/C	RECONNECT SERVICE –
212 MORLEY AVE RESIDENTIAL	20 COPPER	12 LEAD	1.41 EWL HSE 35.79 WWL HAY	OPP S/C	RECONNECT SERVICE –
214 MORLEY AVE RESIDENTIAL	20 COPPER	12 LEAD	0.55 WWL HSE 45.46 WWL HAY	0.4 W OF S/C	RECONNECT SERVICE –
215 MORLEY AVE RESIDENTIAL	20 COPPER	20 COPPER	2.75 EWL HSE 34.59 WWL HAY	OPP S/C	RECONNECT SERVICE –
216 MORLEY AVE RESIDENTIAL	20 COPPER	20 COPPER	1.65 WEL HSE 47.54 WWL HAY	1.8 W OF S/C	RECONNECT SERVICE –
218 MORLEY AVE RESIDENTIAL	20 COPPER	12 LEAD	2.24 EWL HSE 57.07 WWL HAY	0.6 W OF S/C	RECONNECT SERVICE –
221 MORLEY AVE RESIDENTIAL	20 COPPER	20 COPPER	OPP WL HSE 52.65 WWL HAY	3.0 W OF S/C	SEPERATE WYE'D SERV. W/#223 RECONNECT SERVICE
* 223 MORLEY AVE RESIDENTIAL	20 COPPER	12 LEAD	1.98 WEL HSE 55.48 WWL HAY	0.3 W OF S/C	SEPERATE WYE'D SERV. W/#221 RENEW TO ℄ W/20 COPPER
* 225 MORLEY AVE RESIDENTIAL	16 LEAD	12 LEAD	2.41 WEL HSE 63.57 WWL HAY	2.1 E OF S/C	RENEW TO ℄ W/20 COPPER –
* 227 MORLEY AVE RESIDENTIAL	16 LEAD	12 LEAD	2.94 WEL HSE 71.66 WWL HAY	1.1 E OF S/C	RENEW TO ℄ W/20 COPPER –
229 MORLEY AVE RESIDENTIAL	20 COPPER	20 COPPER	3.07 WEL HSE 79.79 WWL HAY	OPP S/C	RECONNECT SERVICE –
* 230 MORLEY AVE RESIDENTIAL	12 LEAD	12 LEAD	3.02 WEL HSE 64.12 WWL HAY	0.7 W OF S/C	RENEW TO ℄ W/20 COPPER –
232 MORLEY AVE RESIDENTIAL	20 COPPER	12 COPPER	2.85 WEL HSE 71.34 WWL HAY	1.0 W OF S/C	RECONNECT SERVICE –
233 MORLEY AVE RESIDENTIAL	20 COPPER	20 COPPER	2.71 EEL HSE 88.76 WWL HAY	0.8 W OF S/C	RECONNECT SERVICE –
* 234 MORLEY AVE RESIDENTIAL	20 LEAD	20 COPPER	1.61 EWL HSE 85.16 WWL HAY	1.2 W OF S/C	RENEW TO ℄ W/20 COPPER –
* 235 MORLEY AVE RESIDENTIAL	12 LEAD	20 COPPER	2.60 WEL HSE 101.87 WWL HAY	0.8 E OF S/C	RENEW TO ℄ W/20 COPPER –
236 MORLEY AVE RESIDENTIAL	20 COPPER	12 COPPER	3.56 WEL HSE 93.48 WWL HAY	0.2 W OF S/C	RECONNECT SERVICE –
237 MORLEY AVE RESIDENTIAL	20 COPPER	12 LEAD	1.21 EWL HSE 112.11 WWL HAY	2.6 E OF S/C	RECONNECT SERVICE –
* 238 MORLEY AVE RESIDENTIAL	12 LEAD	12 LEAD	1.83 WEL HSE 100.89 WWL HAY	0.6 E OF S/C	RENEW TO ℄ W/20 COPPER –
240 MORLEY AVE RESIDENTIAL	20 COPPER	12 LEAD	2.60 WEL HSE 109.31 WWL HAY	0.7 W OF S/C	RECONNECT SERVICE –

* SERVICES TO BE RENEWED TO ℄. ALL OTHERS TO BE RECONNECTED

METRIC
WHOLE NUMBERS INDICATE MILLIMETRES
DECIMALIZED NUMBERS INDICATE METRES

0.0 5.0 10.0 15.0 20.0 25.0

WARNING

IF POWER EQUIPMENT OR EXPLOSIVES ARE TO BE USED FOR EXCAVATION ON THIS PROJECT THE CONTRACTOR MUST:

1) NOTIFY THE GAS COMPANY OF THE PROPOSED LOCATION OF EXCAVATION.

2) TAKE PRECAUTION TO AVOID DAMAGE TO GAS COMPANY INSTALLATIONS.

SEE PROVINCIAL REGULATION 210/72 FOR DETAILS

LOCATION APPROVED
UNDERGROUND STRUCTURES

SUPV. U/G STRUCTURES COMMITTEE _____ DATE _____

NOTE:

LOCATION OF UNDERGROUND STRUCTURES AS SHOWN ARE BASED ON THE BEST INFORMATION AVAILABLE BUT NO GUARANTEE IS GIVEN THAT ALL EXISTING UTILITIES ARE SHOWN OR THAT THE GIVEN LOCATIONS ARE EXACT. CONFIRMATION OF EXISTENCE AND EXACT LOCATION OF ALL SERVICES MUST BE OBTAINED FROM THE INDIVIDUAL UTILITIES BEFORE PROCEEDING WITH CONSTRUCTION.

B.M.
ELEV.

COSTRUCTION COMPLETION DATE: YYYY MM DD

NO.	REVISIONS	DATE	BY

DESIGNED BY	TS	CHECKED BY	SC
DRAWN BY	CJH	APPROVED BY	KZ
SCALE: HORIZONTAL	1:250	RELEASED FOR CONSTRUCTION	
VERTICAL	1:50		
DATE	2013 05 22	DATE	

PLOT DATE: 2013 05 22

ENGINEER'S SEAL

ORIGINAL SIGNED BY S.R.J. COURNOYER 13.05.22

CONSULTANT DRAWING NUMBER
–

BID OPPORTUNITY: 454-2013
CONTRACT NUMBER: 2

Winnipeg

THE CITY OF WINNIPEG
WATER AND WASTE DEPARTMENT
ENGINEERING DIVISION

2013 WATER RENEWALS

SHEET 4 OF 12

CITY DRAWING NUMBER
D-13234

MORLEY AVENUE
112.5 E OF OSBORNE STREET TO HAY STREET

FILE PATH: R:\DRAWINGS\WATER\RENEWAL\2013_RENEWALS\CONT 2\
FILE NAME: MORLEY.dwg