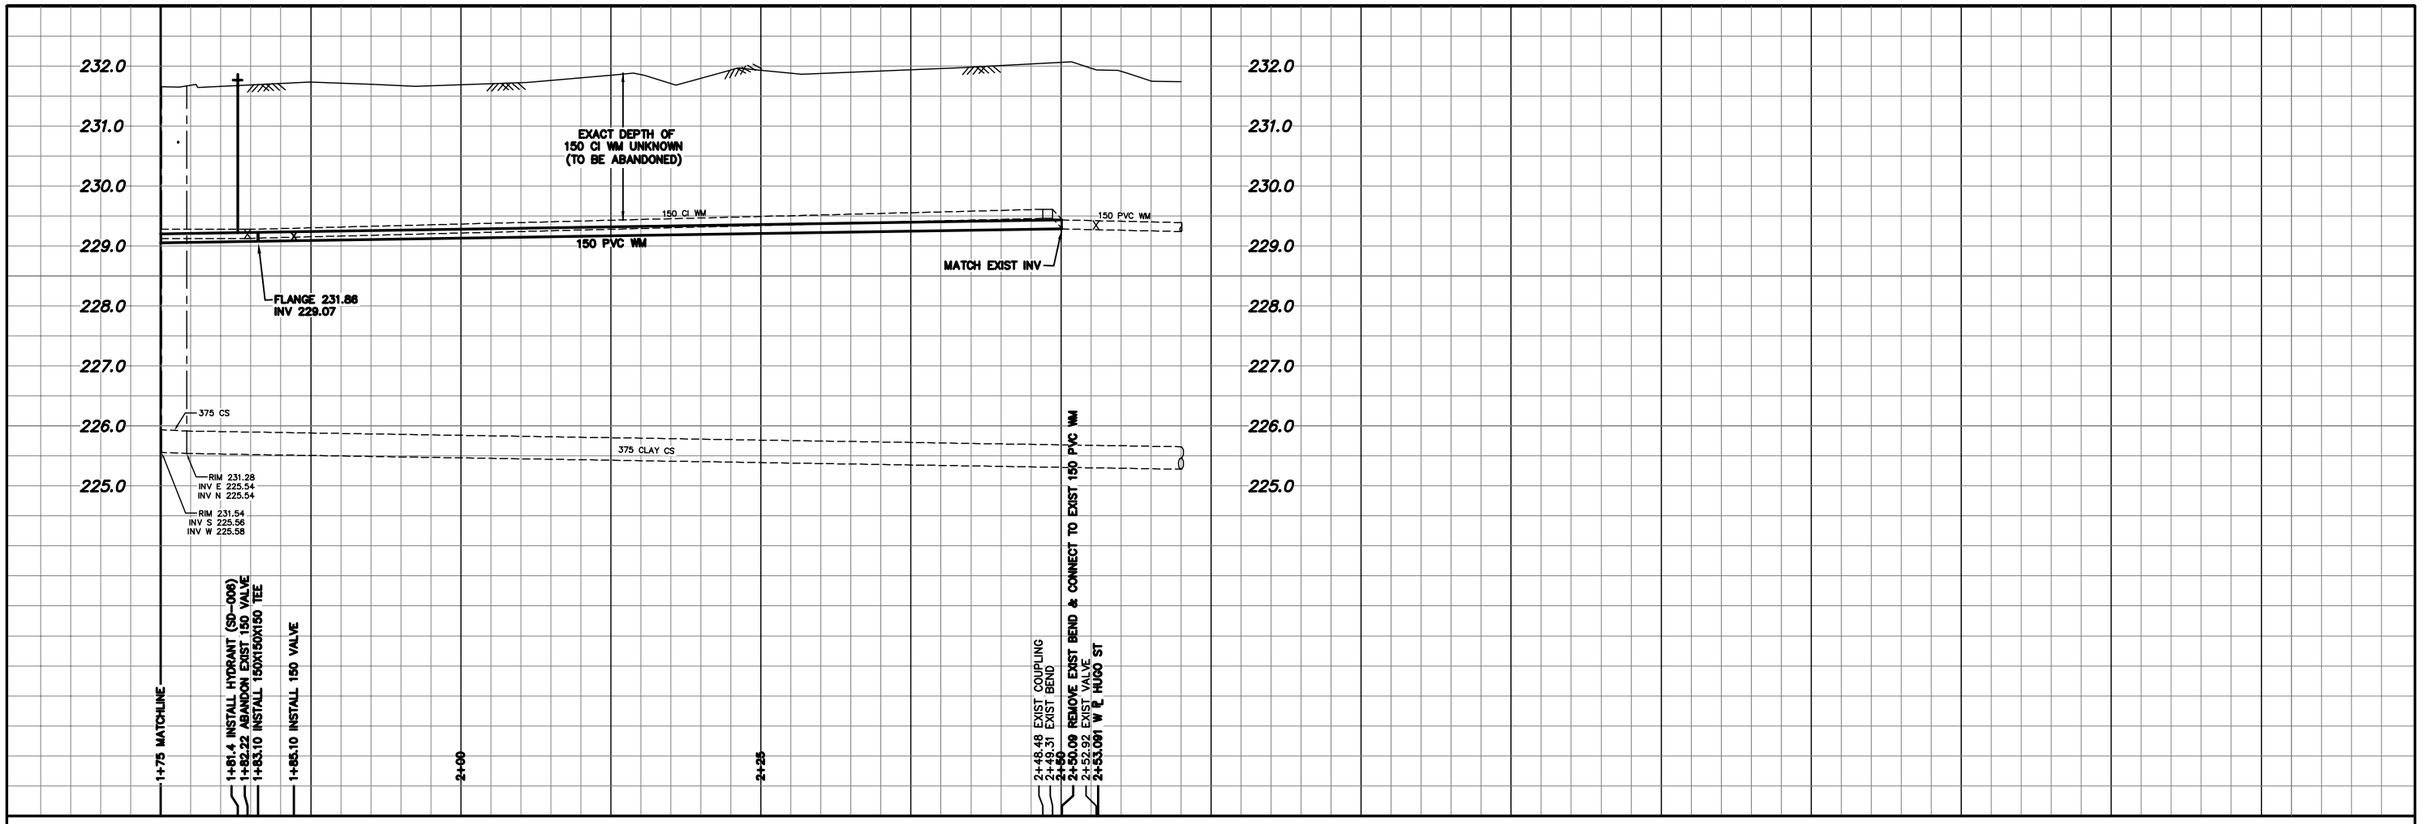

NOTE: CHAINAGES SHOWN ARE ALONG S. ℄ OF MULVEY AVE.

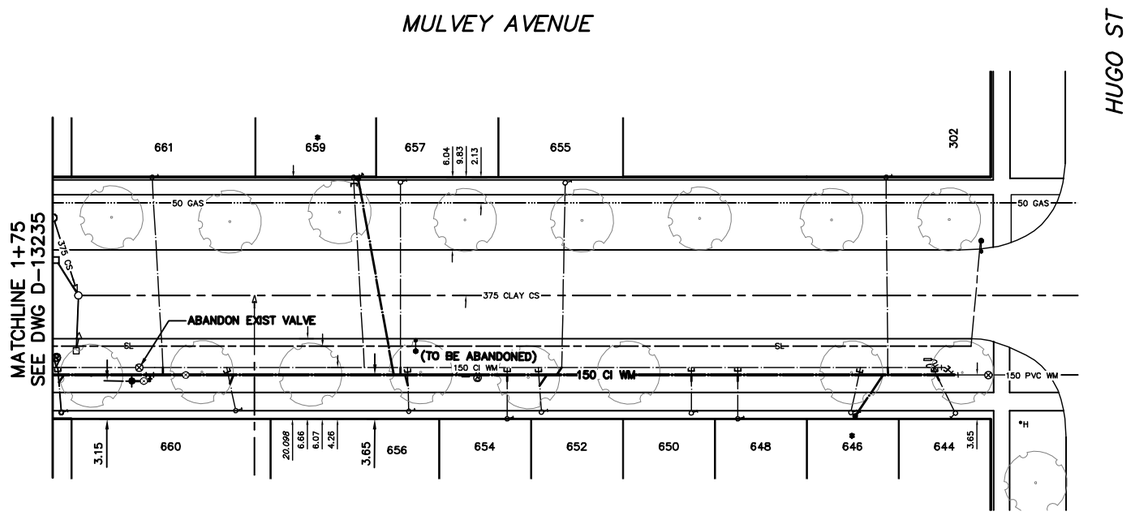

WATER SERVICE INFORMATION

ADDRESS	SIZE (mm) MATERIAL (STREET)	SIZE (mm) MATERIAL (PROP.)	SHORT & LONG MEASUREMENT	CORP. LOCATION	REMARKS
644 MULVEY AVE RESIDENTIAL	20 COPPER	20 COPPER	2.70 WEL HSE 3.00 WWL HUGO	1.8 W OF S/C	RECONNECT SERVICE
*646 MULVEY AVE RESIDENTIAL	12 LEAD	12 LEAD	3.73 WEL HSE 11.68 WWL HUGO	0.9 E OF S/C	RENEW TO ℄
648 MULVEY AVE RESIDENTIAL	20 COPPER	12 COPPER	0.99 EWL HSE 21.10 WWL HUGO	OPP S/C	RECONNECT SERVICE
650 MULVEY AVE RESIDENTIAL	20 COPPER	12 COPPER	1.67 WEL HSE 24.91 WWL HUGO	OPP S/C	RECONNECT SERVICE
652 MULVEY AVE RESIDENTIAL	20 COPPER	20 COPPER	0.45 EWL HSE 37.35 WWL HUGO	0.2 W OF S/C	RECONNECT SERVICE
654 MULVEY AVE RESIDENTIAL	20 COPPER	20 COPPER	1.77 WEL HSE 40.14 WWL HUGO	OPP S/C	RECONNECT SERVICE
655 MULVEY AVE RESIDENTIAL	20 COPPER	20 COPPER	2.89 WEL HSE 35.29 WWL HUGO	0.3 W OF S/C	RECONNECT SERVICE
656 MULVEY AVE RESIDENTIAL	20 COPPER	20 COPPER	1.24 WEL HSE 48.38 WWL HUGO	0.1 W OF S/C	RECONNECT SERVICE
657 MULVEY AVE RESIDENTIAL	20 COPPER	12 LEAD	1.67 EWL HSE 49.10 WWL HUGO	OPP S/C	RECONNECT SERVICE
*659 MULVEY AVE RESIDENTIAL	12 LEAD	20 COPPER	1.33 WEL HSE 52.95 WWL HUGO	1.0 E OF S/C	RENEW TO ℄
660 MULVEY AVE RESIDENTIAL	20 COPPER	20 COPPER	0.40 EEL HSE 62.76 WWL HUGO	0.8 W OF S/C	RECONNECT SERVICE
661 MULVEY AVE RESIDENTIAL	20 COPPER	12 COPPER	1.41 EWL HSE 69.57 WWL HUGO	1.0 E OF S/C	RECONNECT SERVICE
302 HUGO ST RESIDENTIAL	20 COPPER	20 COPPER	8.05 WEL HSE 8.75 WWL HUGO	0.1 E OF S/C	RECONNECT SERVICE

*SERVICES TO BE RENEWED TO ℄. ALL OTHERS TO BE RECONNECTED

VALVES TO BE COUNTER-CLOCKWISE TO CLOSE (RED OPERATING NUT)

METRIC
WHOLE NUMBERS INDICATE MILLIMETRES
DECIMALIZED NUMBERS INDICATE METRES

0.0 5.0 10.0 15.0 20.0 25.0

WARNING

IF POWER EQUIPMENT OR EXPLOSIVES ARE TO BE USED FOR EXCAVATION ON THIS PROJECT THE CONTRACTOR MUST:

1) NOTIFY THE GAS COMPANY OF THE PROPOSED LOCATION OF EXCAVATION.

2) TAKE PRECAUTION TO AVOID DAMAGE TO GAS COMPANY INSTALLATIONS.

SEE PROVINCIAL REGULATION 210/72 FOR DETAILS

LOCATION APPROVED
UNDERGROUND STRUCTURES

SUPV. U/G STRUCTURES COMMITTEE — DATE

NOTE:

LOCATION OF UNDERGROUND STRUCTURES AS SHOWN ARE BASED ON THE BEST INFORMATION AVAILABLE BUT NO GUARANTEE IS GIVEN THAT ALL EXISTING UTILITIES ARE SHOWN OR THAT THE GIVEN LOCATIONS ARE EXACT. CONFIRMATION OF EXISTENCE AND EXACT LOCATION OF ALL SERVICES MUST BE OBTAINED FROM THE INDIVIDUAL UTILITIES BEFORE PROCEEDING WITH CONSTRUCTION.

B.M.
ELEV.

COSTRUCTION COMPLETION DATE: YYYY MM DD

NO.	REVISIONS	DATE	BY

DESIGNED BY	MJK	CHECKED BY	SC
DRAWN BY	CJH/RS	APPROVED BY	KZ
SCALE: HORIZONTAL	1:250	RELEASED FOR CONSTRUCTION	
VERTICAL	1:50		
DATE	2013 05 22	DATE	

PLOT DATE: 2013 05 22

ENGINEER'S SEAL
ORIGINAL SIGNED BY S.R.J. COURNOYER 13.05.22

CONSULTANT DRAWING NUMBER
–

BID OPPORTUNITY: 454-2013
CONTRACT NUMBER: 2

Winnipeg

THE CITY OF WINNIPEG
WATER AND WASTE DEPARTMENT
ENGINEERING DIVISION

2013 WATER RENEWALS

MULVEY AVENUE
75 E OF COCKBURN STREET TO HUGO STREET

SHEET 6 OF 12

CITY DRAWING NUMBER
D-13236

FILE PATH: R:\DRAWINGS\WATER\RENEWAL\2013_RENEWALS\CONT 2\ADDITIONAL RENEWALS\
FILE NAME: mulvey.dwg