


NOTE: CHAINAGES SHOWN ARE ALONG N. ℄ OF WELLINGTON CRES.

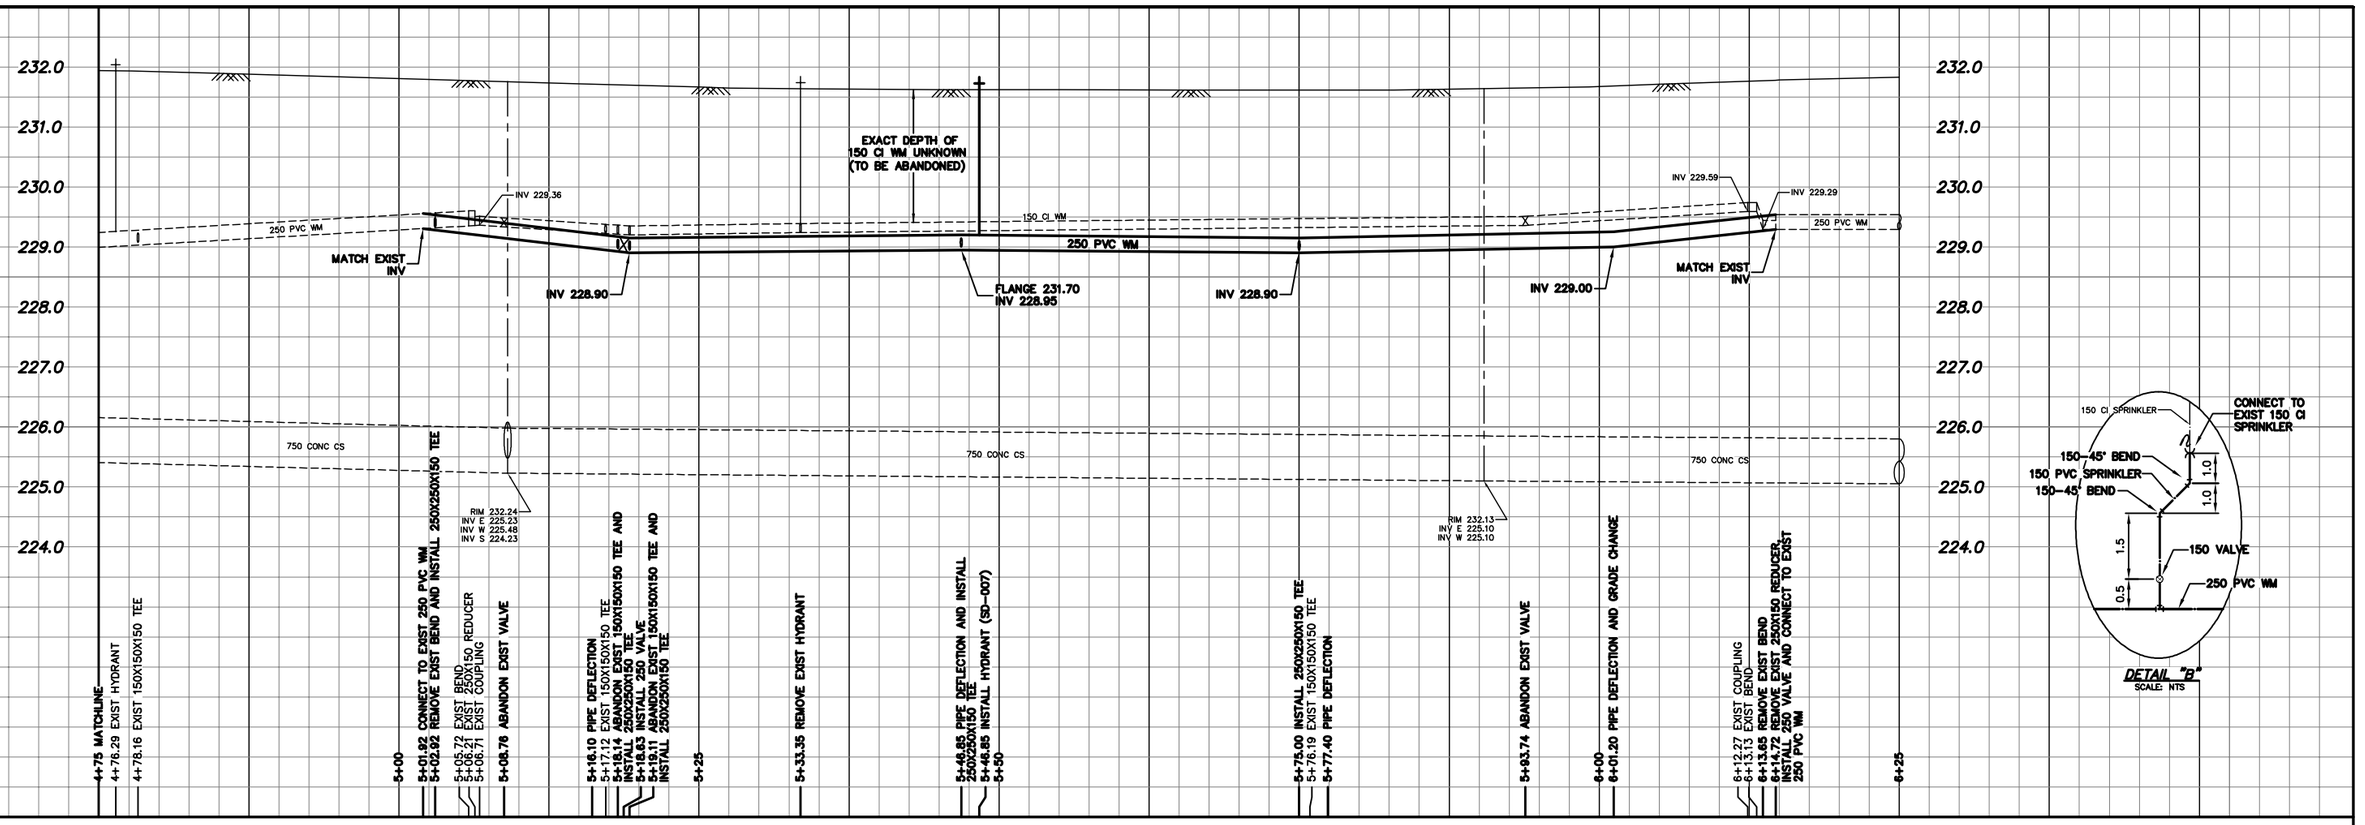


0.0 5.0 10.0 15.0 20.0 25.0

FOR WATER SERVICE INFORMATION SEE DWG D-13240

METRIC
WHOLE NUMBERS INDICATE MILLIMETRES
DECIMALIZED NUMBERS INDICATE METRES

VALVES TO BE COUNTER-CLOCKWISE TO CLOSE (RED OPERATING NUT)
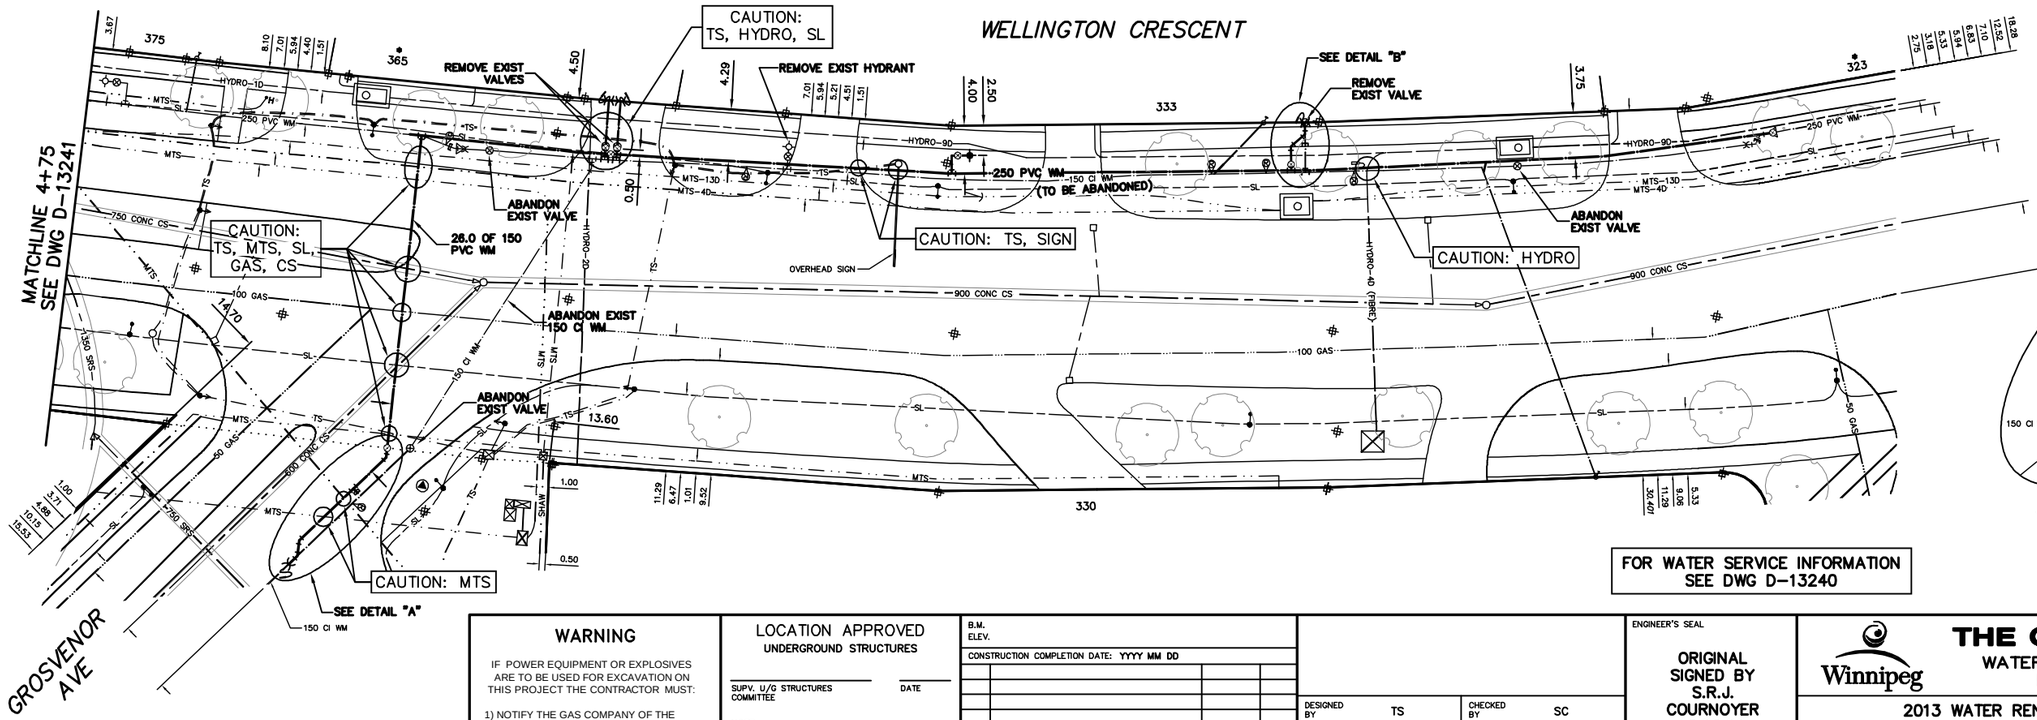
## WARNING

IF POWER EQUIPMENT OR EXPLOSIVES ARE TO BE USED FOR EXCAVATION ON THIS PROJECT THE CONTRACTOR MUST:

1) NOTIFY THE GAS COMPANY OF THE PROPOSED LOCATION OF EXCAVATION.

2) TAKE PRECAUTION TO AVOID DAMAGE TO GAS COMPANY INSTALLATIONS.

SEE PROVINCIAL REGULATION 210/72 FOR DETAILS

## LOCATION APPROVED
UNDERGROUND STRUCTURES

SUPV. U/G STRUCTURES COMMITTEE _____ DATE _____

NOTE:
LOCATION OF UNDERGROUND STRUCTURES AS SHOWN ARE BASED ON THE BEST INFORMATION AVAILABLE BUT NO GUARANTEE IS GIVEN THAT ALL EXISTING UTILITIES ARE SHOWN OR THAT THE GIVEN LOCATIONS ARE EXACT. CONFIRMATION OF EXISTENCE AND EXACT LOCATION OF ALL SERVICES MUST BE OBTAINED FROM THE INDIVIDUAL UTILITIES BEFORE PROCEEDING WITH CONSTRUCTION.

B.M.
ELEV.

CONSTRUCTION COMPLETION DATE: YYYY MM DD

| NO. | REVISIONS | DATE | BY |
|---|---|---|---|
| | | | |

| | | | |
|---|---|---|---|
| DESIGNED BY | TS | CHECKED BY | SC |
| DRAWN BY | CJH | APPROVED BY | KZ |
| SCALE: HORIZONTAL | 1:250 | RELEASED FOR CONSTRUCTION | |
| VERTICAL | 1:50 | | |
| DATE | 2013 05 22 | DATE | |
| PLOT DATE: | 2013 05 28 | | |

ENGINEER'S SEAL
ORIGINAL SIGNED BY S.R.J. COURNOYER 13.05.22

CONSULTANT DRAWING NUMBER
_

BID OPPORTUNITY: 454-2013
CONTRACT NUMBER: 2

Winnipeg

# THE CITY OF WINNIPEG
WATER AND WASTE DEPARTMENT
ENGINEERING DIVISION

2013 WATER RENEWALS

SHEET 12 OF 12

CITY DRAWING NUMBER
D-13242

## WELLINGTON CRESCENT
10 W OF GROSVENOR AVENUE TO 112.5 E OF GROSVENOR AVENUE

FILE PATH: R:\DRAWINGS\WATER\RENEWAL\2013_RENEWALS\CONT 2\
FILE NAME: WELLINGTON.dwg