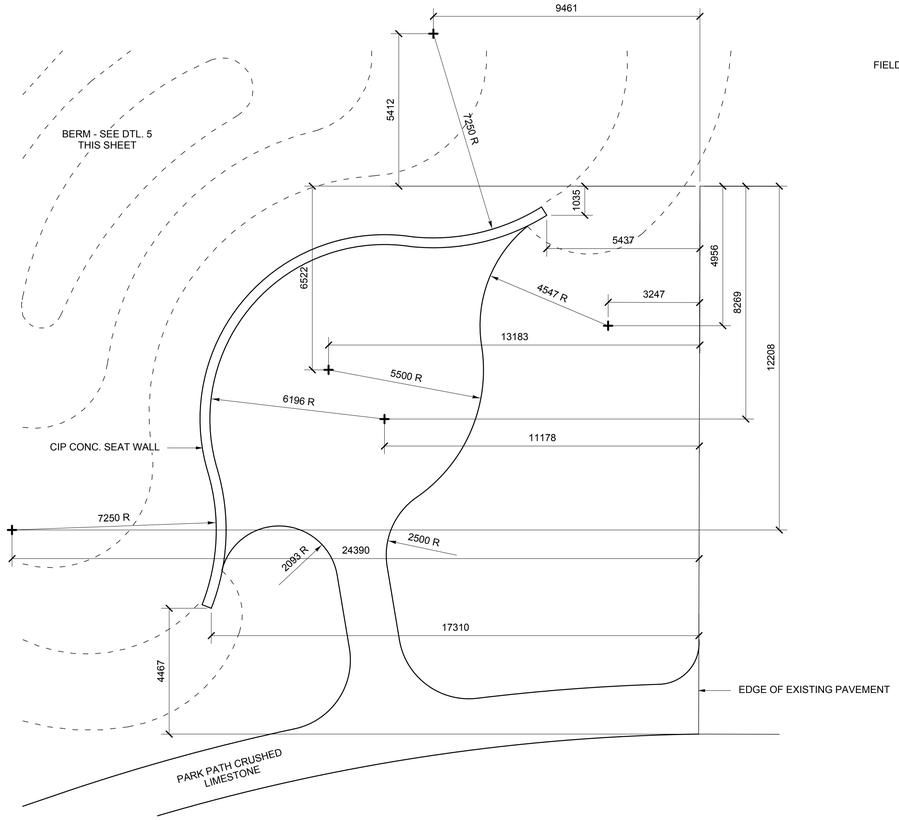

1 L-2.4 OUTDOOR CLASSROOM LAYOUT PLAN

SCALE: 1:100

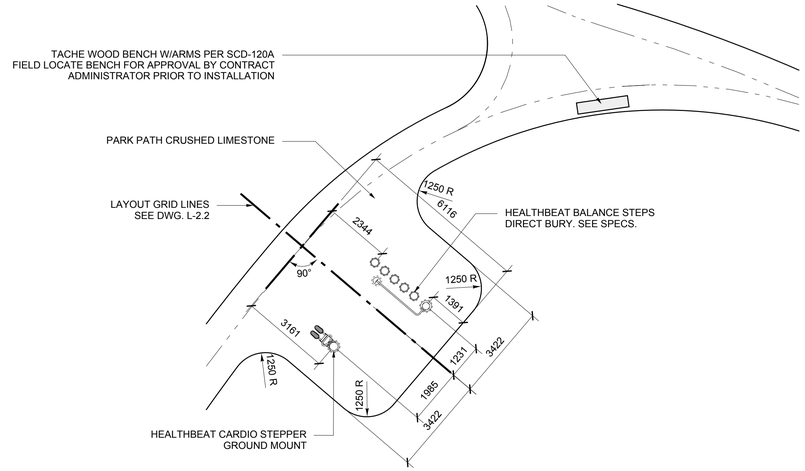

2 L-2.4 LOWER BODY WORKOUT EQUIPMENT

SCALE: 1:100

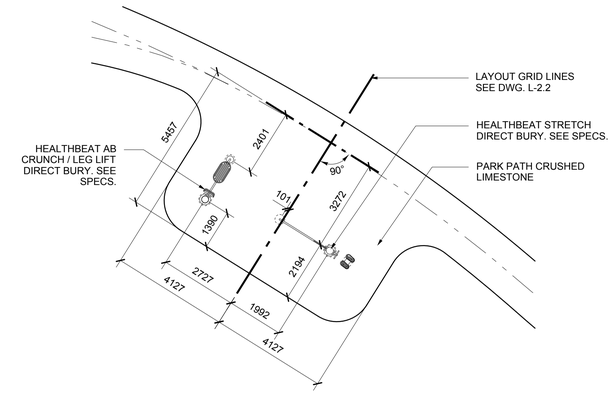

3 L-2.4 CORE WORKOUT EQUIPMENT

SCALE: 1:100

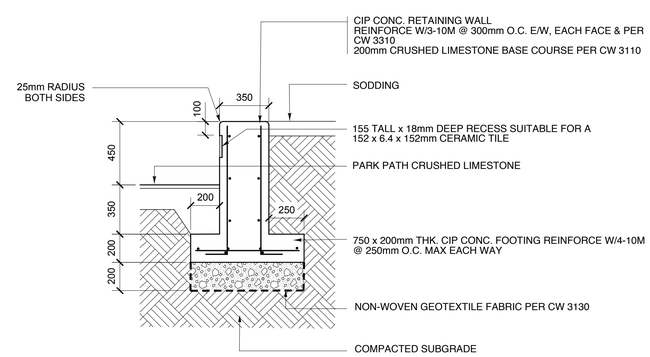

5 L-2.4 CIP CONC. SEAT WALL

SCALE: 1:20

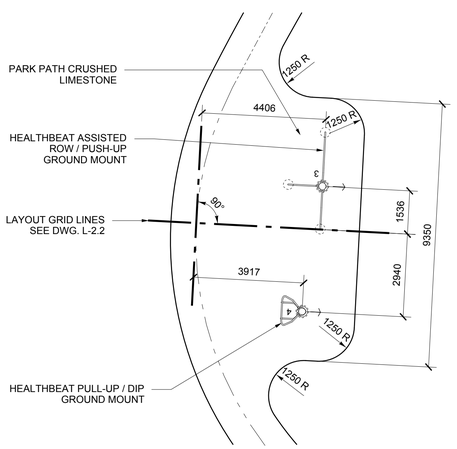

4 L-2.4 UPPER BODY WORKOUT EQUIPMENT

SCALE: 1:100

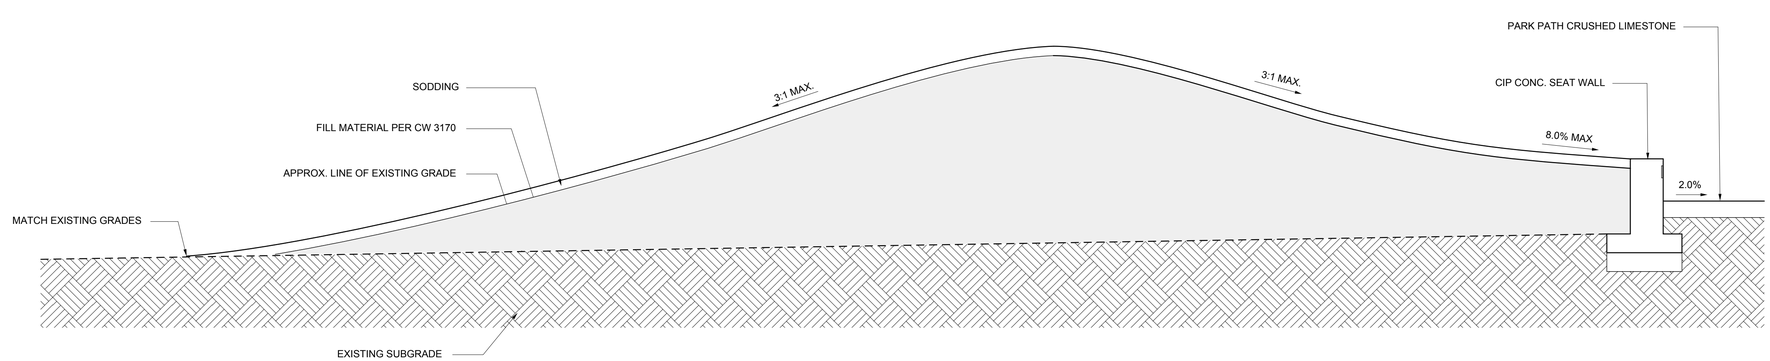

6 L-2.4 BERM AND CONC. SEAT WALL - SECTION

SCALE: 1:30

No.	Date	Issue/Revision	By
3	10/06/13	ISSUED FOR TENDER	JH
2	17/05/13	ISSUED FOR PRE-TENDER REVIEW	JH
1	26/04/13	ISSUED FOR 66% REVIEW	JH

0 5m
0 15 feet

Seal

Client
Winnipeg
PLANNING PROPERTY AND DEVELOPMENT DEPARTMENT
3rd Floor - 65 Garry Street,
Winnipeg, MB R3C 4K4

Contract Administrator
HILDERMAN THOMAS FRANK CRAM
Landscape Architecture • Planning
Contact James Hudson: 204-944-9907

The general contractor shall check & verify all dimensions and report any errors or omissions to the designers.

Project
LA BARRIERE CROSSINGS SCHOOL
WINNIPEG, MANITOBA

Sheet Title
WORKOUT EQUIPMENT, OUTDOOR CLASSROOM & SECTIONS

Design	Drawn	Checked	Scale	Date	File
JH	JH	CD	As Shown	10/06/13	13-012

Sheet No. L-2.4
Rev. 3

Wednesday, June 12, 2013