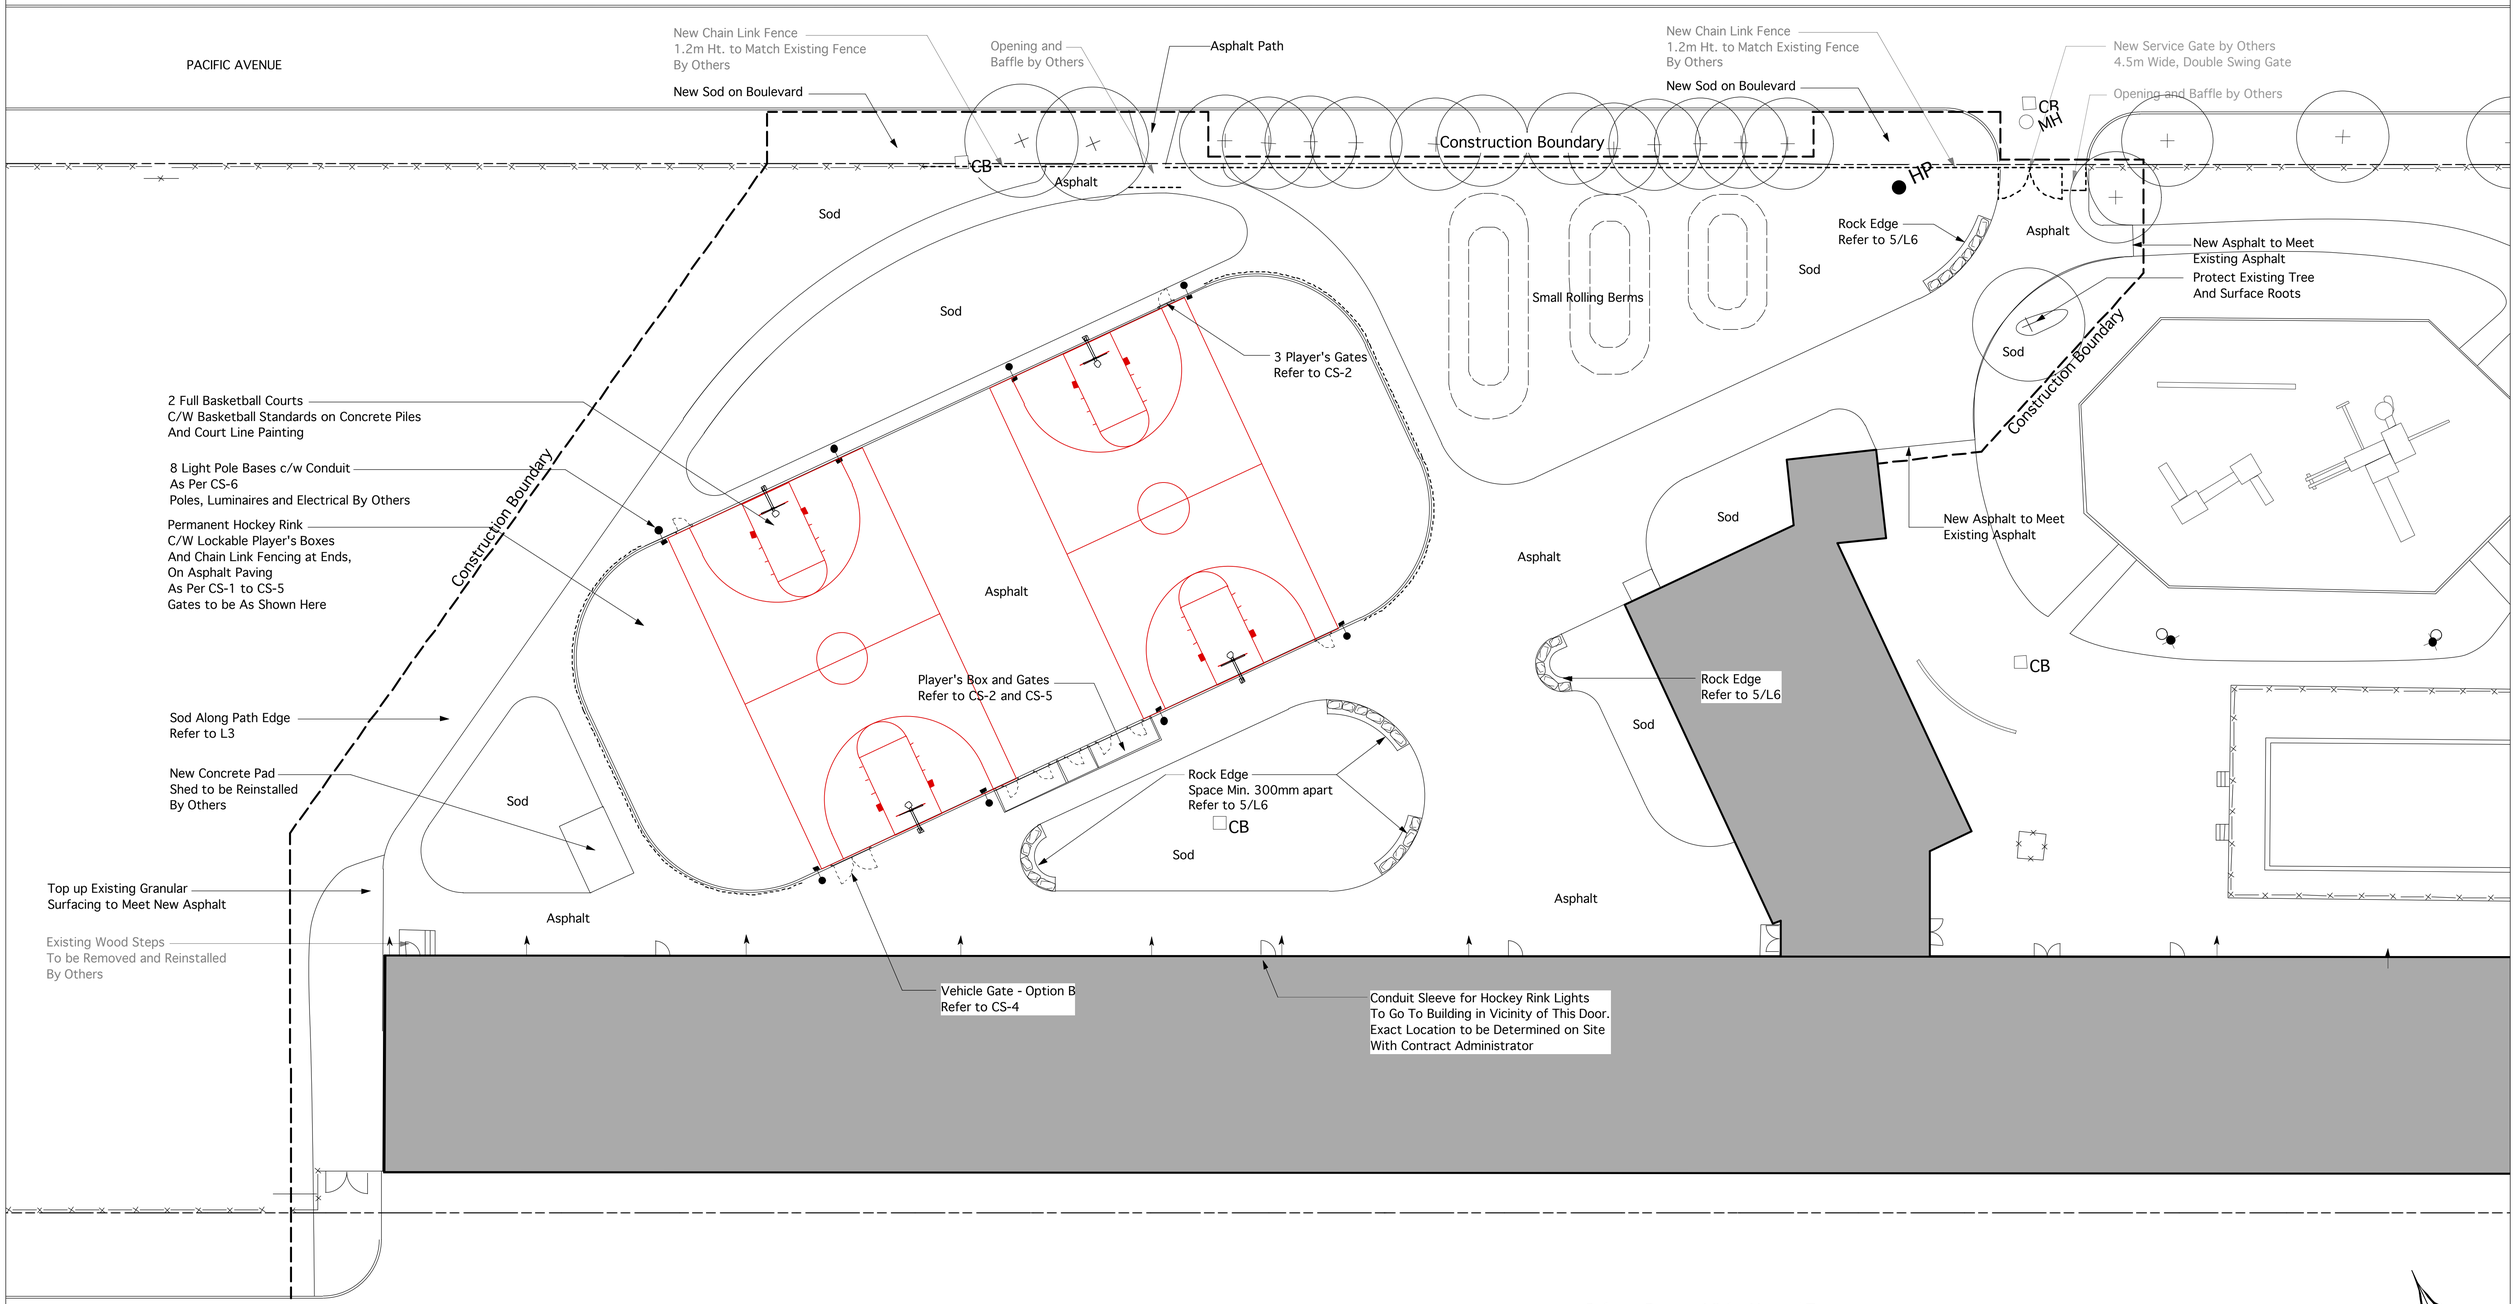

Refer to Drawing L3 for Material Types

0 1 5 10 metre

Scale

N

David Wagner Associates Inc.

4 - 430 River Avenue Winnipeg, Manitoba. R3L 0C6 (204) 452-2426

LANDSCAPE ARCHITECTURE • URBAN DESIGN • GOLF COURSE ARCHITECTURE

© David Wagner Associates Inc. All rights reserved. All drawings are conceptual in nature. It is to be clearly understood that the author, in producing said drawings, shall not be liable for any and all loss, damage or injury that may result from the implementation of the drawings, or as a result of any loss, injury or damage to persons or property that may result subsequent to the project being constructed and use commencing on the site, whether such claims are brought by persons using the site, or by the owners or others of neighbouring properties.

Should any claim be made directly against the author as a result of the drawings themselves, or as a result of the way in which the project is constructed in accordance with those drawings, or as a result of any loss, injury or damage to persons or property that may result subsequent to the project being constructed and use commencing on the site, to be indemnified by the Owners in full, including the costs of defending any actions brought against the author, or the costs of paying any settlement entered into by the author, or settling any judgments made against the author.

No reproductions may be made without the permission of the Landscape Architect and when made, must bare his / her name. Any and all designs herein are the IP property of the Landscape Architect. If stamped and dated, the drawings herein are licensed for construction, once only. Anyone to be returned to the Landscape Architect on request.

This drawing shall not be used for building purposes until countersigned by the Landscape Architect.

The contractor shall check all dimensions and other data on site and report any discrepancies to the Landscape Architect.

Figured dimensions to be taken in preference to scaled dimensions.

If in doubt please ask.

Location of underground structures as shown are based on the best information available but no guarantee is given that all existing utilities are shown or that the given locations are exact. Confirmation of existence and exact location of all services must be obtained from the individual utilities before proceeding with construction.

DO NOT SCALE – DRAWING PLOT MAY NOT BE AT 100%

RELEASED FOR CONSTRUCTION DATE:

NO.	REVISION	DATE	BY
8			
7			
6			
5			
4	Release for tender	13/08/13	
3	90% DESIGN SUBMISSION	02/08/13	02/08/13
2	66% DESIGN SUBMISSION	05/07/13	LLW
1	33% DESIGN SUBMISSION	26/04/13	LLW

DESIGNED BY: LLW/EW

DRAWN BY: LLW

CHECKED BY: DW

HORIZONTAL SCALE: 1:200

DATE: AUGUST 2, 2013

DRAWING TITLE: DEVELOPMENT PLAN

PROJECT TITLE: CENTRAL CC / FREIGHT HOUSE
HOCKEY RINK & SPORT COURTS
200 ISABEL STREET
WINNIPEG

CITY DRAWING NO.

SHEET NO. L2 OF 6

CONSULTANT DRAWING NO. 1304