


1 TYPICAL GRAVEL PAVEMENT REPLACEMENT
NTS

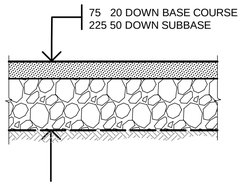


2 TYPICAL SOIL REPLACEMENT
NTS




## LEGEND

EXISTING FEATURES

- PROPERTY LINE
- BUILDING OUTLINE
- CURB
- ASPHALT
- VALVE
- HYDRANT
- PIEZOMETER
- MONITORING WELL
- MANHOLE
- HYDRO POLE
- HYDRO POLE ANCHOR
- CATCHBASIN
- GUTTER INLET
- SURVEY BAR
- SIGN POST
- LIGHT STANDARD
- 150 WM — WATERMAIN
- 400 FM — FEEDERMAIN
- 300 LDS — LAND DRAINAGE SEWER
- 250 WWS — WASTEWATER SEWER
- 250 CS — COMBINED SEWER
- SURFACE SOIL EXCAVATION
- EXCAVATION BOUNDARIES
- ASPHALT
- CONCRETE
- SOIL AREA
- 33.500 — PROPOSED ELEVATION
- × 33.500 — EXISTING ELEVATION
- SLOPE
- FOUNDATION FOOTING
- FENCE

NOTES:

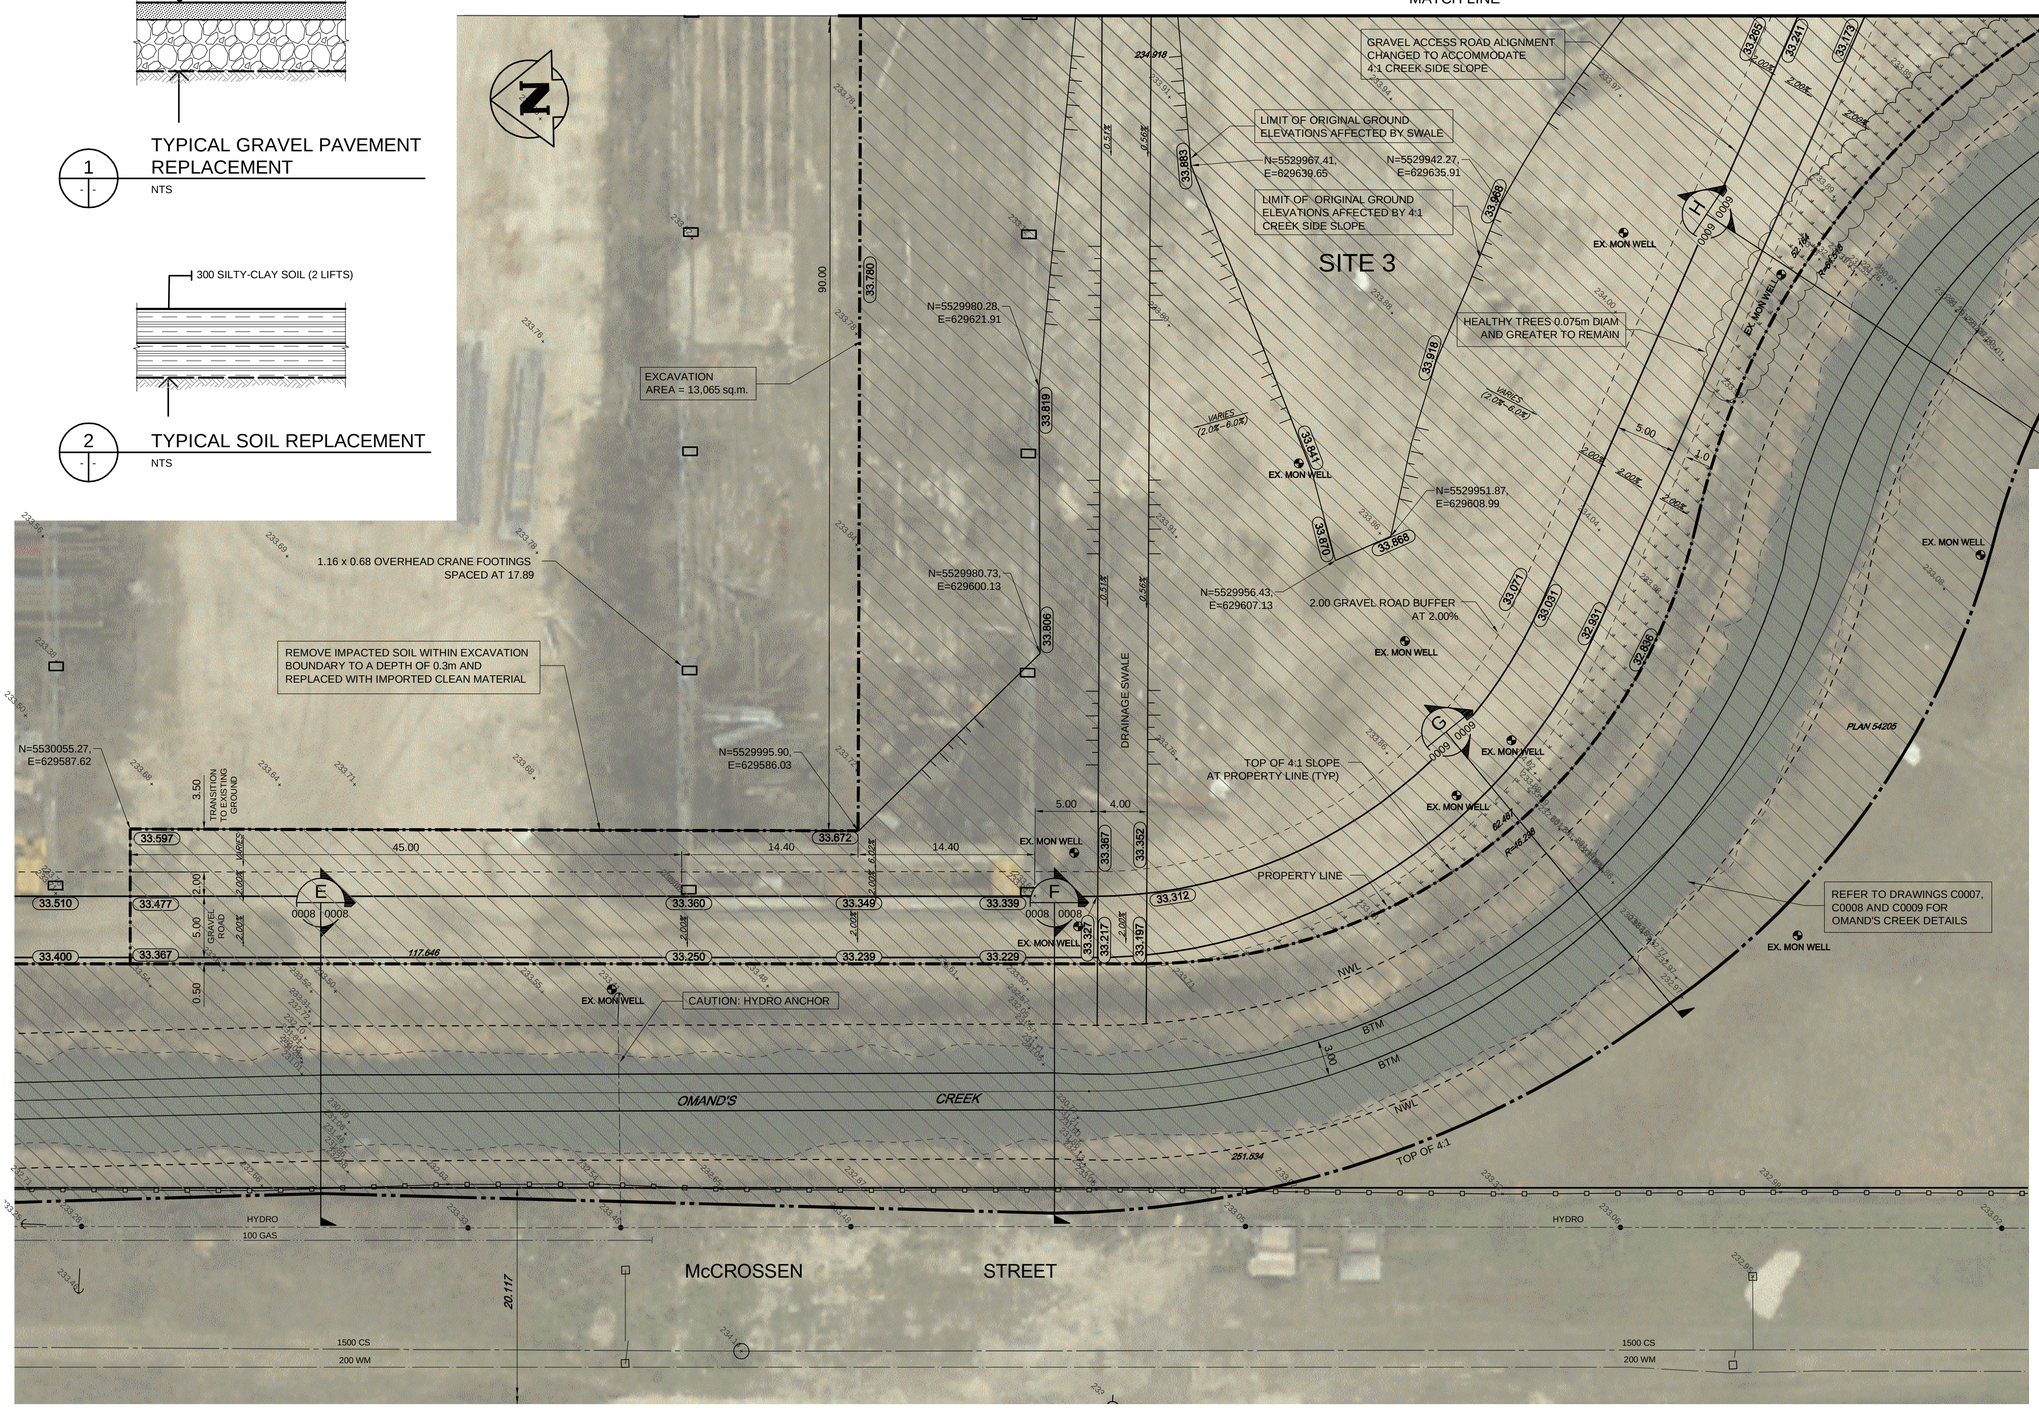1. ALL DIMENSIONS AND ELEVATIONS TO BE CONFIRMED IN FIELD PRIOR TO CONSTRUCTION
2. ALL AREAS WITHIN EXCAVATION BOUNDARIES TO BE REPLACED WITH GRAVEL UNLESS OTHERWISE INDICATED

1:250 — 5 0 5 10m

**WARNING**

IF POWER EQUIPMENT OR EXPLOSIVES ARE TO BE USED FOR EXCAVATION ON THIS PROJECT THE CONTRACTOR MUST:

1. NOTIFY THE GAS COMPANY OF THE PROPOSED LOCATION OF EXCAVATION.
2. TAKE PRECAUTION TO AVOID DAMAGE TO GAS COMPANY INSTALLATIONS. SEE PROVINCIAL REGULATION 140/92 FOR DETAILS.

APEGM
Certificate of Authorization
TETRA TECH WEI Inc.
No. 5313 Date: April 30, 2014

**LOCATION APPROVED**
**UNDERGROUND STRUCTURES**

SUPV. U/G STRUCTURES COMMITTEE — DATE

NOTE:
LOCATION OF UNDERGROUND STRUCTURES AS SHOWN ARE BASED ON THE BEST INFORMATION AVAILABLE. BUT NO GUARANTEE IS GIVEN THAT ALL EXISTING UTILITIES ARE SHOWN OR THAT THE GIVEN LOCATIONS ARE EXACT. CONFIRMATION OF EXISTENCE AND EXACT LOCATION OF ALL SERVICES MUST BE OBTAINED FROM THE INDIVIDUAL UTILITIES BEFORE PROCEEDING WITH CONSTRUCTION.

B.M.
ELEV.

| NO. | REVISIONS | DATE | BY |
|---|---|---|---|
| 01 | ISSUED FOR TENDER | 13.09.13 | KJM |
| 00 | ISSUED FOR 99% REVIEW | 13.08.29 | BM |

TETRA TECH

| | | | |
|---|---|---|---|
| DESIGNED BY | KJM, TRC | CHECKED BY | RDW |
| DRAWN BY | NL | APPROVED BY | GS |
| HOR. SCALE: | 1 : 250 | RELEASED FOR CONSTRUCTION | |
| VERTICAL: | | | |
| DATE | 13.08.29 | DATE | |

PROVINCE OF MANITOBA — R. D. WIZBICKI Member 22319 — REGISTERED PROFESSIONAL ENGINEER — 2013-09-13

CONSULTANT DRAWING NO.
1312940100-DWG-C0004

Winnipeg
**THE CITY OF WINNIPEG**
**PLANNING, PROPERTY & DEVELOPMENT DEPARTMENT**

DOMINION BRIDGE REMEDIATION

EXCAVATION SITE 3 PLAN 1 (WEST)

CITY DRAWING NUMBER LD-7193
SHEET 4 OF 11
C0004