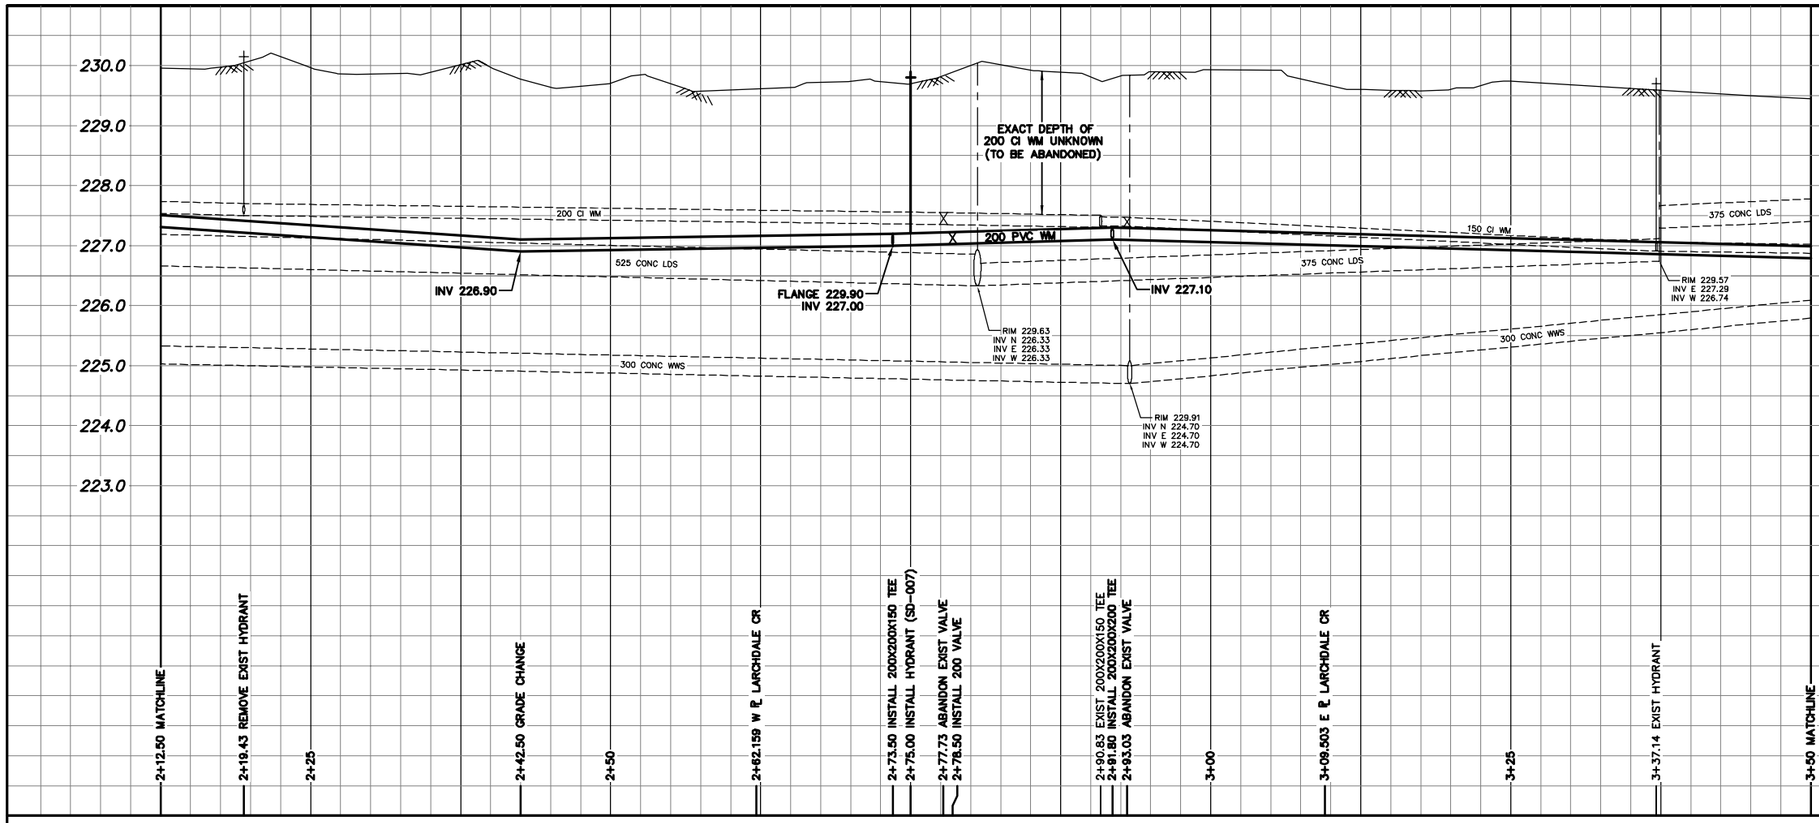

WATER SERVICE INFORMATION

ADDRESS	SIZE (mm) MATERIAL (STREET)	SIZE (mm) MATERIAL (PROP.)	SHORT & LONG MEASUREMENT	CORP. LOCATION	REMARKS
128 FRASERS GR RESIDENTIAL	20 COPPER	20 COPPER	1.28 WEL HSE 127.83 EEL WOODVALE	0.4 W OF S/C	RECONNECT SERVICE –
129 FRASERS GR RESIDENTIAL	20 COPPER	20 COPPER	3.83 WEL HSE 126.53 EEL WOODVALE	OPP S/C	RECONNECT SERVICE –
132 FRASERS GR RESIDENTIAL	– –	20 COPPER	3.73 WEL HSE 141.43 EEL WOODVALE	–	RECONNECT SERVICE –
133 FRASERS GR RESIDENTIAL	20 COPPER	20 COPPER	4.98 WEL HSE 144.55 EEL WOODVALE	1.5 W OF S/C	RECONNECT SERVICE –
136 FRASERS GR RESIDENTIAL	20 COPPER	20 COPPER	4.91 EWL HSE 154.88 EEL WOODVALE	1.5 E OF S/C	RECONNECT SERVICE –
137 FRASERS GR RESIDENTIAL	20 COPPER	20 COPPER	4.11 WEL HSE 164.53 EEL WOODVALE	0.3 E OF S/C	RECONNECT SERVICE –
140 FRASERS GR RESIDENTIAL	20 COPPER	20 COPPER	3.91 WEL HSE 178.34 EEL WOODVALE	1.7 W OF S/C	RECONNECT SERVICE –
144 FRASERS GR RESIDENTIAL	20 COPPER	20 COPPER	0.97 EWL HSE 171.80 WWL HENDERSON	0.2 W OF S/C	RECONNECT SERVICE –
147 FRASERS GR RESIDENTIAL	20 COPPER	20 COPPER	2.15 E SW CRN, HSE 153.95 WWL HENDERSON	4.3 W OF S/C	RECONNECT SERVICE –
148 FRASERS GR RESIDENTIAL	20 COPPER	20 COPPER	3.48 EWL HSE 152.65 WWL HENDERSON	1.3 E OF S/C	RECONNECT SERVICE –
151 FRASERS GR RESIDENTIAL	20 COPPER	20 COPPER	4.99 EWL HSE 138.85 WWL HENDERSON	1.7 E OF S/C	RECONNECT SERVICE –
152 FRASERS GR RESIDENTIAL	20 COPPER	20 COPPER	6.28 EWL HSE 133.09 WWL HENDERSON	1.0 E OF S/C	RECONNECT SERVICE –
155 FRASERS GR RESIDENTIAL	20 COPPER	20 COPPER	2.57 WEL HSE 119.44 WWL HENDERSON	2.2 W OF S/C	RECONNECT SERVICE –
156 FRASERS GR RESIDENTIAL	20 COPPER	20 COPPER	3.91 EWL HSE 117.96 WWL HENDERSON	0.5 E OF S/C	RECONNECT SERVICE –

* SERVICES TO BE RENEWED TO ℄. ALL OTHERS TO BE RECONNECTED

NOTE: CHAINAGES SHOWN ARE ALONG S. ℄ OF FRASERS GR.

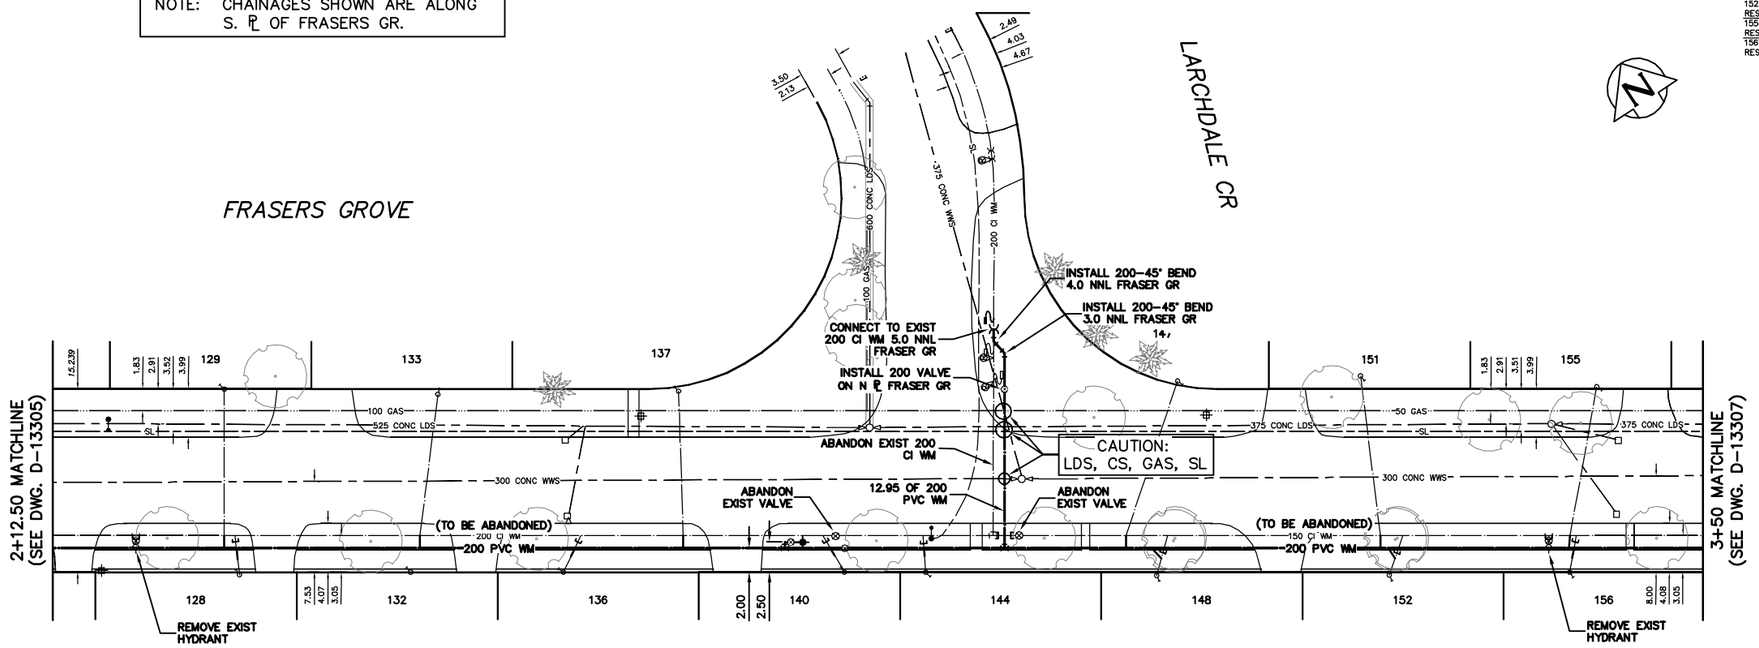

ALL VALVES TO BE INSTALLED COUNTER-CLOCKWISE TO CLOSE (RED OPERATING NUT)

METRIC
WHOLE NUMBERS INDICATE MILLIMETRES
DECIMALIZED NUMBERS INDICATE METRES

0.0 5.0 10.0 15.0 20.0 25.0

WARNING

IF POWER EQUIPMENT OR EXPLOSIVES ARE TO BE USED FOR EXCAVATION ON THIS PROJECT THE CONTRACTOR MUST:

1) NOTIFY THE GAS COMPANY OF THE PROPOSED LOCATION OF EXCAVATION.

2) TAKE PRECAUTION TO AVOID DAMAGE TO GAS COMPANY INSTALLATIONS.

SEE PROVINCIAL REGULATION 210/72 FOR DETAILS

LOCATION APPROVED
UNDERGROUND STRUCTURES

SUPV. U/G STRUCTURES COMMITTEE _____ DATE _____

NOTE:

LOCATION OF UNDERGROUND STRUCTURES AS SHOWN ARE BASED ON THE BEST INFORMATION AVAILABLE BUT NO GUARANTEE IS GIVEN THAT ALL EXISTING UTILITIES ARE SHOWN OR THAT THE GIVEN LOCATIONS ARE EXACT. CONFIRMATION OF EXISTENCE AND EXACT LOCATION OF ALL SERVICES MUST BE OBTAINED FROM THE INDIVIDUAL UTILITIES BEFORE PROCEEDING WITH CONSTRUCTION.

B.M.
ELEV.

CONSTRUCTION COMPLETION DATE: YYYY MM DD

NO.	REVISIONS	DATE	BY

DESIGNED BY	SC	CHECKED BY	SC
DRAWN BY	CJH	APPROVED BY	KZ
SCALE: HORIZONTAL	1:250	RELEASED FOR CONSTRUCTION	K.R. ZUREK
VERTICAL	1:50	DATE	13.09.19
DATE	2013 09 19		

PLOT DATE: 2013 09 19

ENGINEER'S SEAL

ORIGINAL SIGNED
BY S.R.J.
COURNOYER
13-09-19

CONSULTANT DRAWING NUMBER
–

BID OPPORTUNITY: 787-2013
CONTRACT NUMBER: 18

Winnipeg

THE CITY OF WINNIPEG

WATER AND WASTE DEPARTMENT
ENGINEERING DIVISION

2013 SUPPLEMENTAL WATER RENEWALS

SHEET 3 OF 10

CITY DRAWING NUMBER
D-13306

FRASERS GROVE

112.50 E OF WOODVALE STREET TO
250 E OF WOODVALE STREET

FILE PATH: R:\DRAWINGS\WATER\RENEWAL\2013_RENEWALS\Supplementary WM Renewals - CONT 18\
FILE NAME: D-13306.dwg