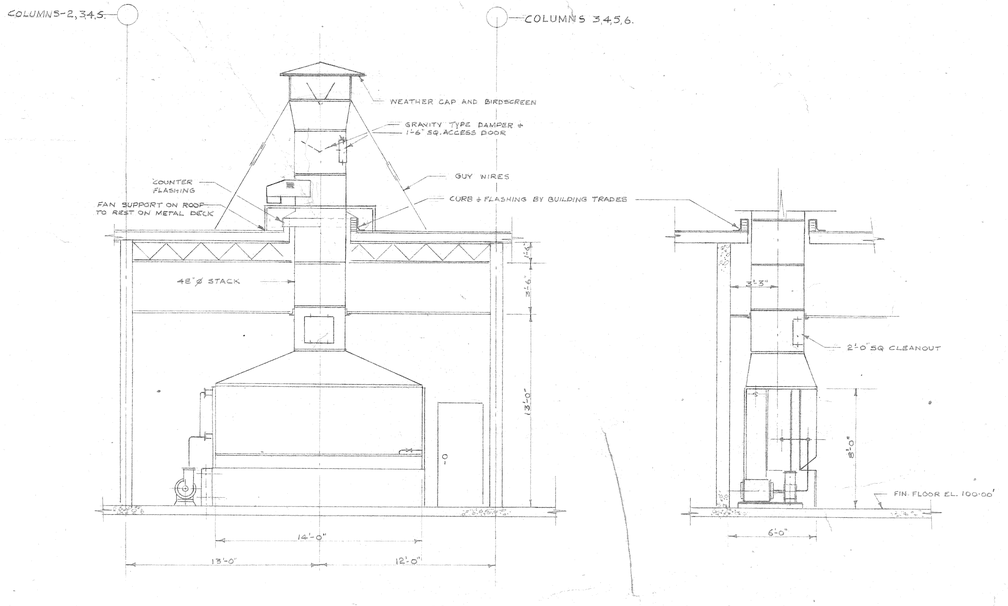

WATER WASH PAINT SPRAY BOOTH ARRANGEMENT

OVERHAUL & REPAIR BUILDING

SCALE ¼" = 1'-0"

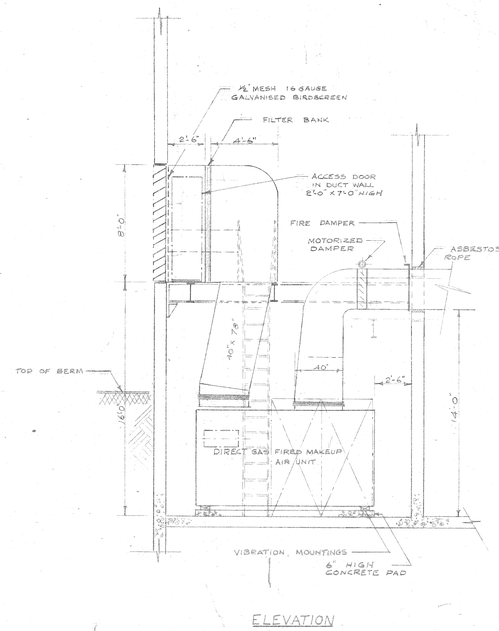

ELEVATION

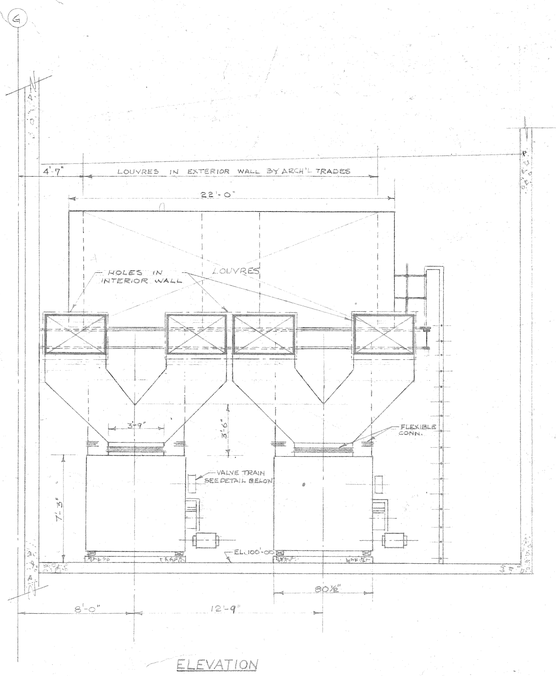

ELEVATION

NOTE: MAIN STEEL BY STRUCTURAL TRADES; PLATFORM & LADDER BY ARCHITECTURAL TRADES.

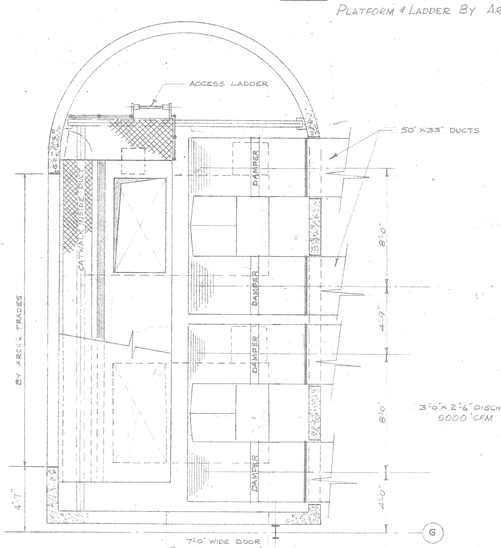

PLAN

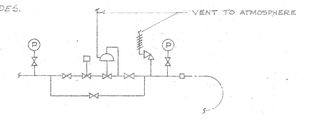

TYPICAL GAS VALVE TRAIN

NOT TO SCALE

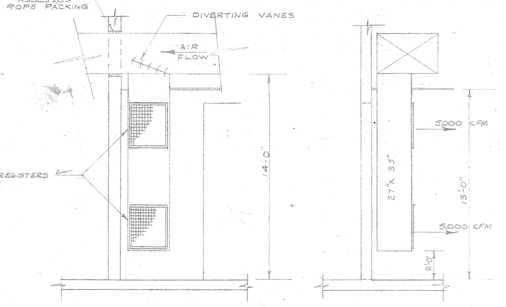

TYPICAL AIR DISCHARGE IN PAINT SPRAY BOOTH

SCALE ½" = 1'-0"

LAYOUT OF MAKE-UP AIR UNIT IN HOIST BAY

OVERHAUL & REPAIR BUILDING

SCALE ¼" = 1'-0"

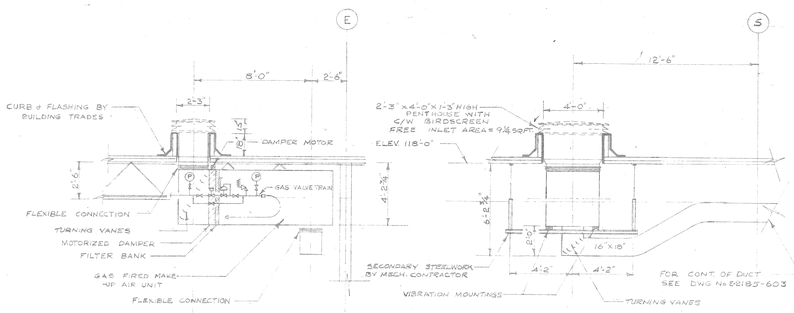

LAYOUT OF MAKE-UP AIR UNIT AND DUCTING FOR POLE PAINTING AREA

OVERHAUL & REPAIR BUILDING

SCALE ¼" = 1'-0"

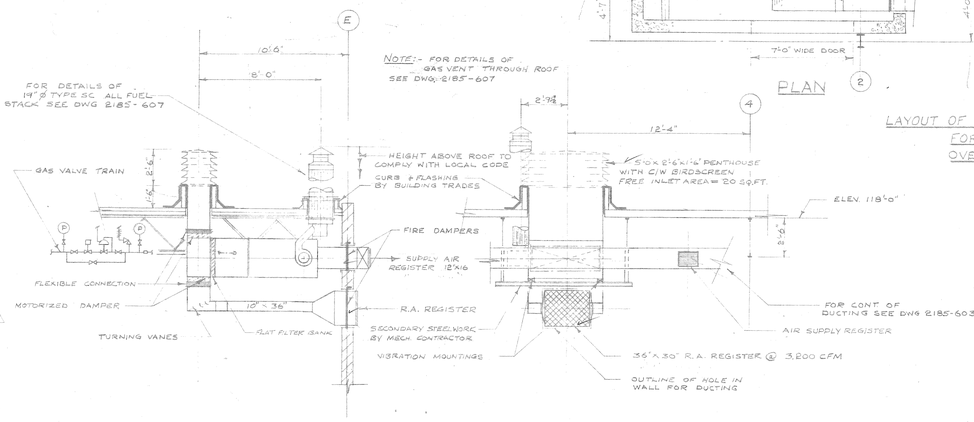

LAYOUT OF HEATING & VENTILATING & DUCTWORK OF SIGN SHOP

OVERHAUL & REPAIR BUILDING

SCALE ¼" = 1'-0"

NOTE:- NO WELDING OR DRILLING TO BUILDING STEEL WILL BE PERMITTED

LAYOUT OF MAKE-UP AIR UNITS & DUCTING FOR PAINT SPRAY BOOTHS

OVERHAUL & REPAIR BUILDING

SCALE ¼" = 1'-0"

2185 - 606

DATE	ISSUE NO.	REV. NO.	DESCRIPTION	DRAWN BY
19/10/67	6	0	FOR TENDER	
22/9/67	1	0	FOR APPROVAL	

ISSUE OR REVISION

METROPOLITAN CORPORATION OF GREATER WINNIPEG
STREETS AND TRANSIT DIVISION

TRANSIT STORAGE AND SHOP FACILITIES

HEATING & VENTILATING – DETAILS

REGISTERED PROFESSIONAL ENGINEER J. T. F. THIRSK THE PROVINCE OF MANITOBA

LICENSED TO PRACTICE IN THE PROVINCE OF MANITOBA
My Licence Expires 10 Jan 1968

CONSULTING PROFESSIONAL ENGINEERS
A. D. MARGISON AND ASSOCIATES LIMITED
1155 LESLIE STREET, DON MILLS, ONTARIO

ARCHITECTS
Waisman Ross + Blankstein Coop Gillmor Hanna
10 DONALD STREET, WINNIPEG, MANITOBA

APPROVED
DEPUTY DIRECTOR OF STREETS AND TRANSIT

DRAWN BY	DATE: AUGUST '67
CHECKED: J.T.T.	SCALE: AS SHOWN
FILE No.	DRAWING No. 2185-606 MECHANICAL
SHEET No.	

N.W.C.L. TRANSTEX 13 400-8-66