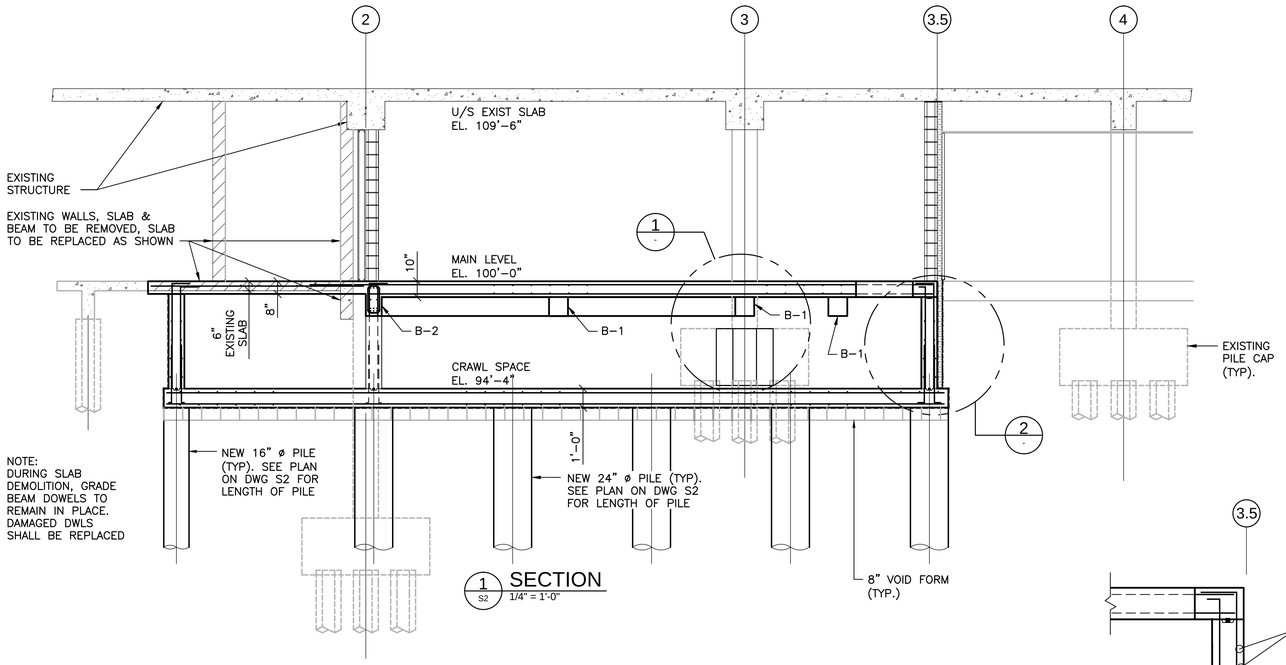

1 S2 **SECTION**
1/4" = 1'-0"

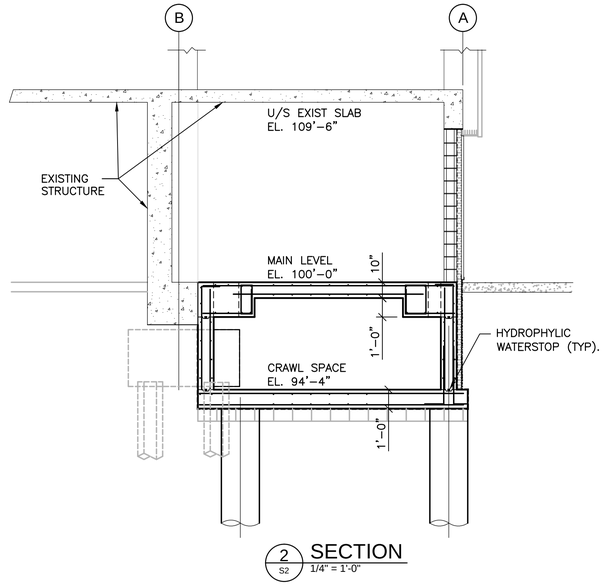

2 S2 **SECTION**
1/4" = 1'-0"

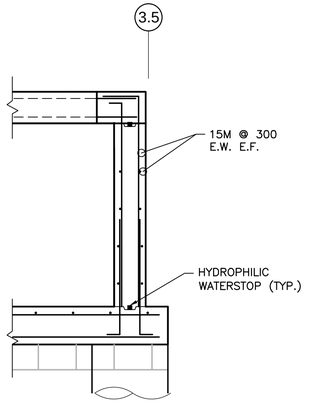

2 S3 **TYPICAL WALL REINFORCING**
1/2" = 1'-0"

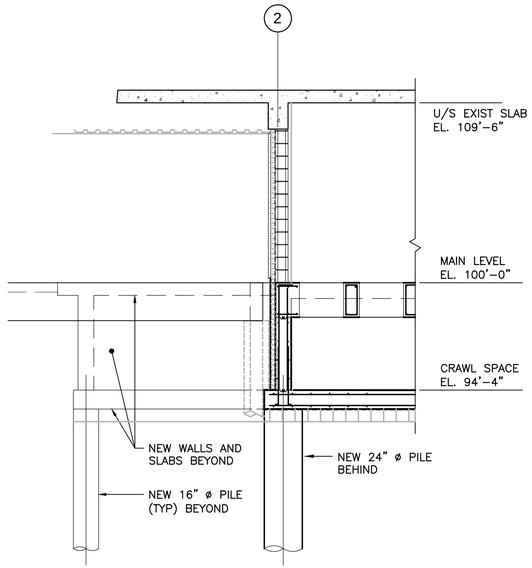

3 S2 **SECTION**
1/4" = 1'-0"

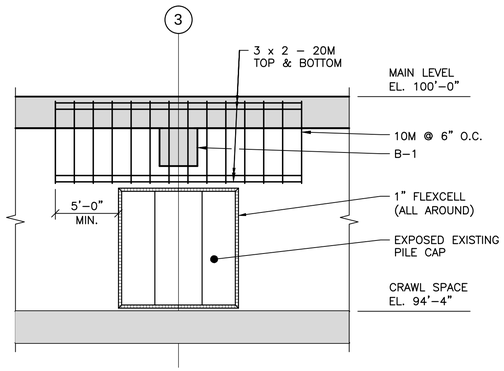

1 S3 **DETAIL**
1/2" = 1'-0"

ADDITIONAL WALL REINFORCEMENT
AT B-1 LOCATIONS

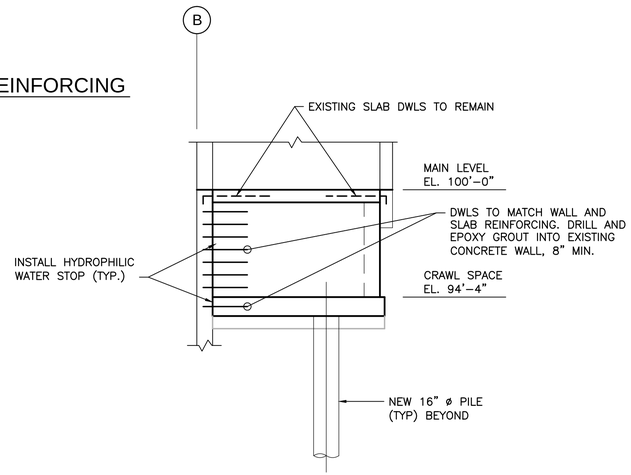

4 S2 **SECTION**
1/4" = 1'-0"

WINNIPEG

Conditions of Use

Verify elevations and/or dimensions on drawing prior to use. Report any discrepancies to Dillon Consulting Limited.

Do not scale dimensions from drawing.

Do not modify drawing, re-use it, or use it for purposes other than those intended at the time of its preparation without prior written permission from Dillon Consulting Limited.

PROVINCE OF MANITOBA
R. E. ERIC
Member
22665
REGISTERED PROFESSIONAL ENGINEER
Nov 20, 2013

APEGM
Certificate of Authorization
Dillon Consulting Limited (MB)
No. 1789 Date: 2013-11-20

DILLON CONSULTING

No.	ISSUED FOR	DATE	BY
0	ISSUED FOR BID OPPORTUNITY NUMBER 850-2013	13-11-20	RE

DESIGN	BWD
REVIEWED BY	RE
DRAWN	JZH
CHECKED BY	CGC
DATE	AUGUST 2013
SCALE	AS NOTED

PAN AM POOL ELECTRICAL UPGRADE

PROJECT NO. 137300

STRUCTURAL
SECTIONS & DETAILS 1

SHEET NO. **S3**