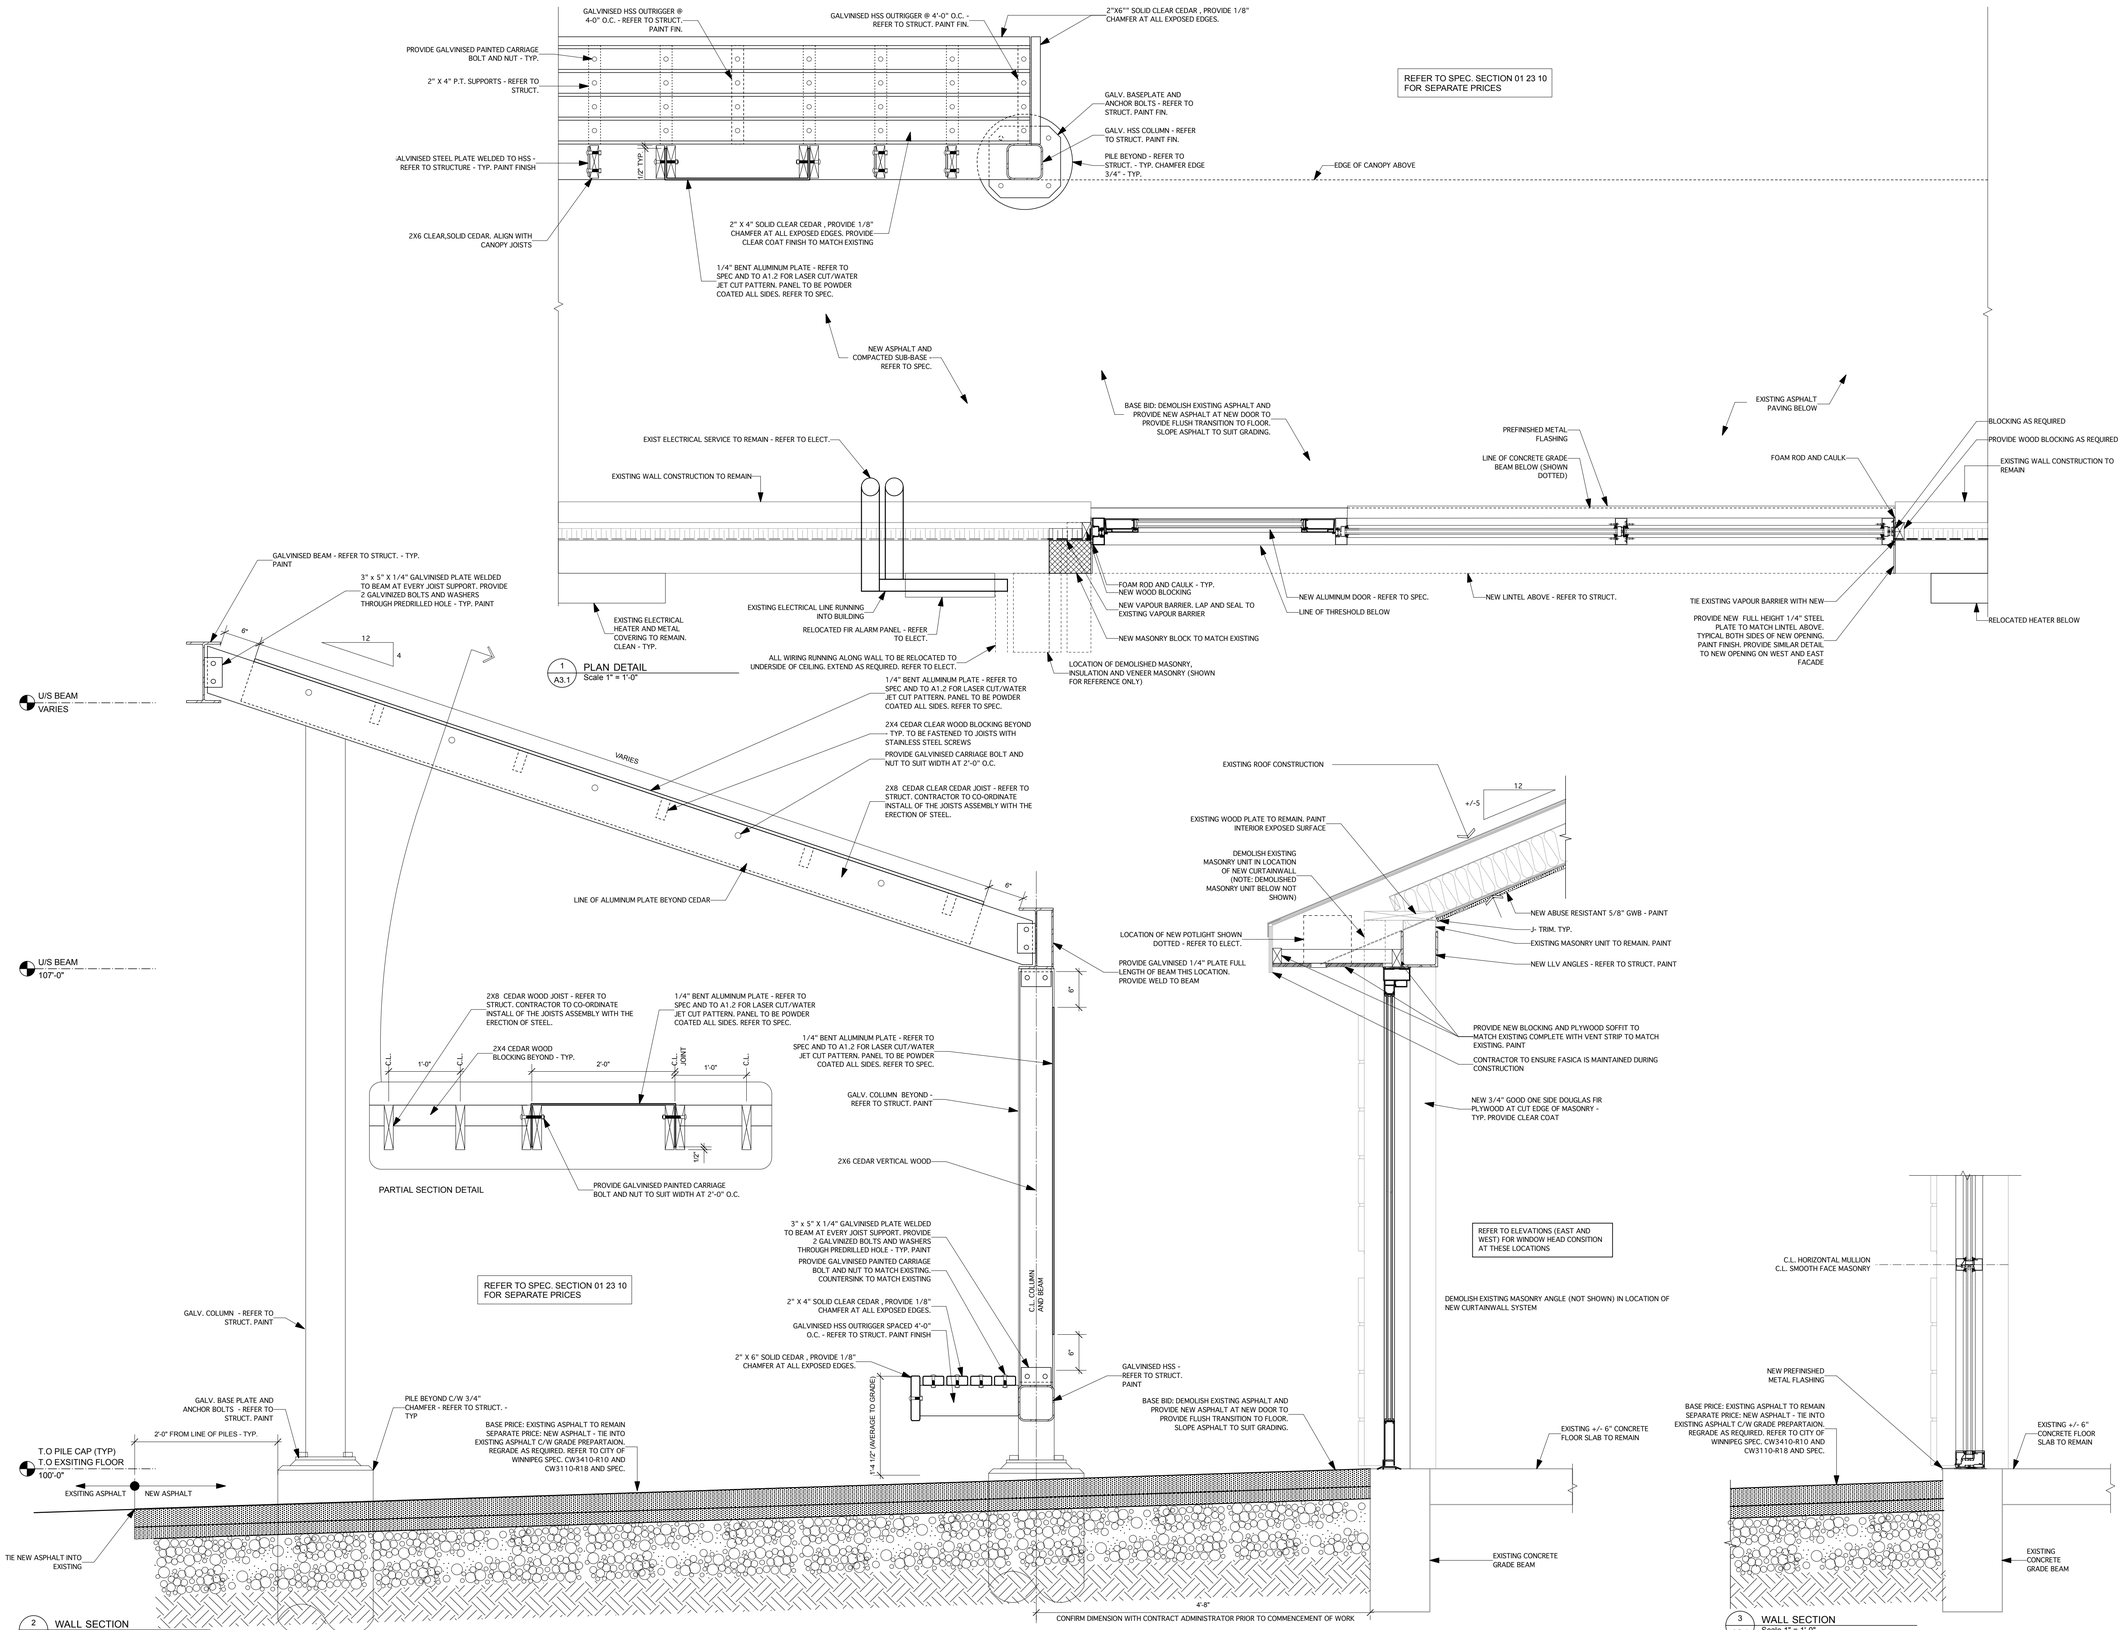

No.	DATE	REVISION / ISSUANCE
5	YY.MM.DD	-
4	YY.MM.DD	-
3	YY.MM.DD	-
2	YY.MM.DD	-
1	2014.03.14	ISSUED FOR CONSTRUCTION

Seal

PROVINCE OF MANITOBA 1x1 ARCHITECTURE INC. No. 160 APPROVED ARCHITECTURAL CORPORATION

PROVINCE OF MANITOBA TRAVIS COOK MAR. 14, 2014 REGISTERED ARCHITECT

Architect

| x | architecture inc.
120 Fort Street, Suite103 Winnipeg, Manitoba R3C 1C7 204 318 2010

Engineer

Project

BID OPPORTUNITY 180 - 2014

CLARA HUGHES PARK
FACILITY REDEVLOPMENT
281 HENDERSON HIGHWAY

Sheet Title

WALL SECTIONS AND PLAN DETAILS

Project No. 1251

Date MARCH 14. 2014

Sheet **A3.1**