D SIZE 22" x 34" (559mm x 864mm)

T2ue FILE NAME: P:\60311768\900-Work\910-CAD\98-TRANSFER\INBOX\from T2 14-04-04\sendfiles_archive\61000277 - T2UE - UTIL - TH LOCATIONS_Standard\61000277 - T2UE - UTIL - TH LOCATIONS_R1.dwg Saved By: mezvesouca PLOT: 4/7/2014 5:22:51 PM

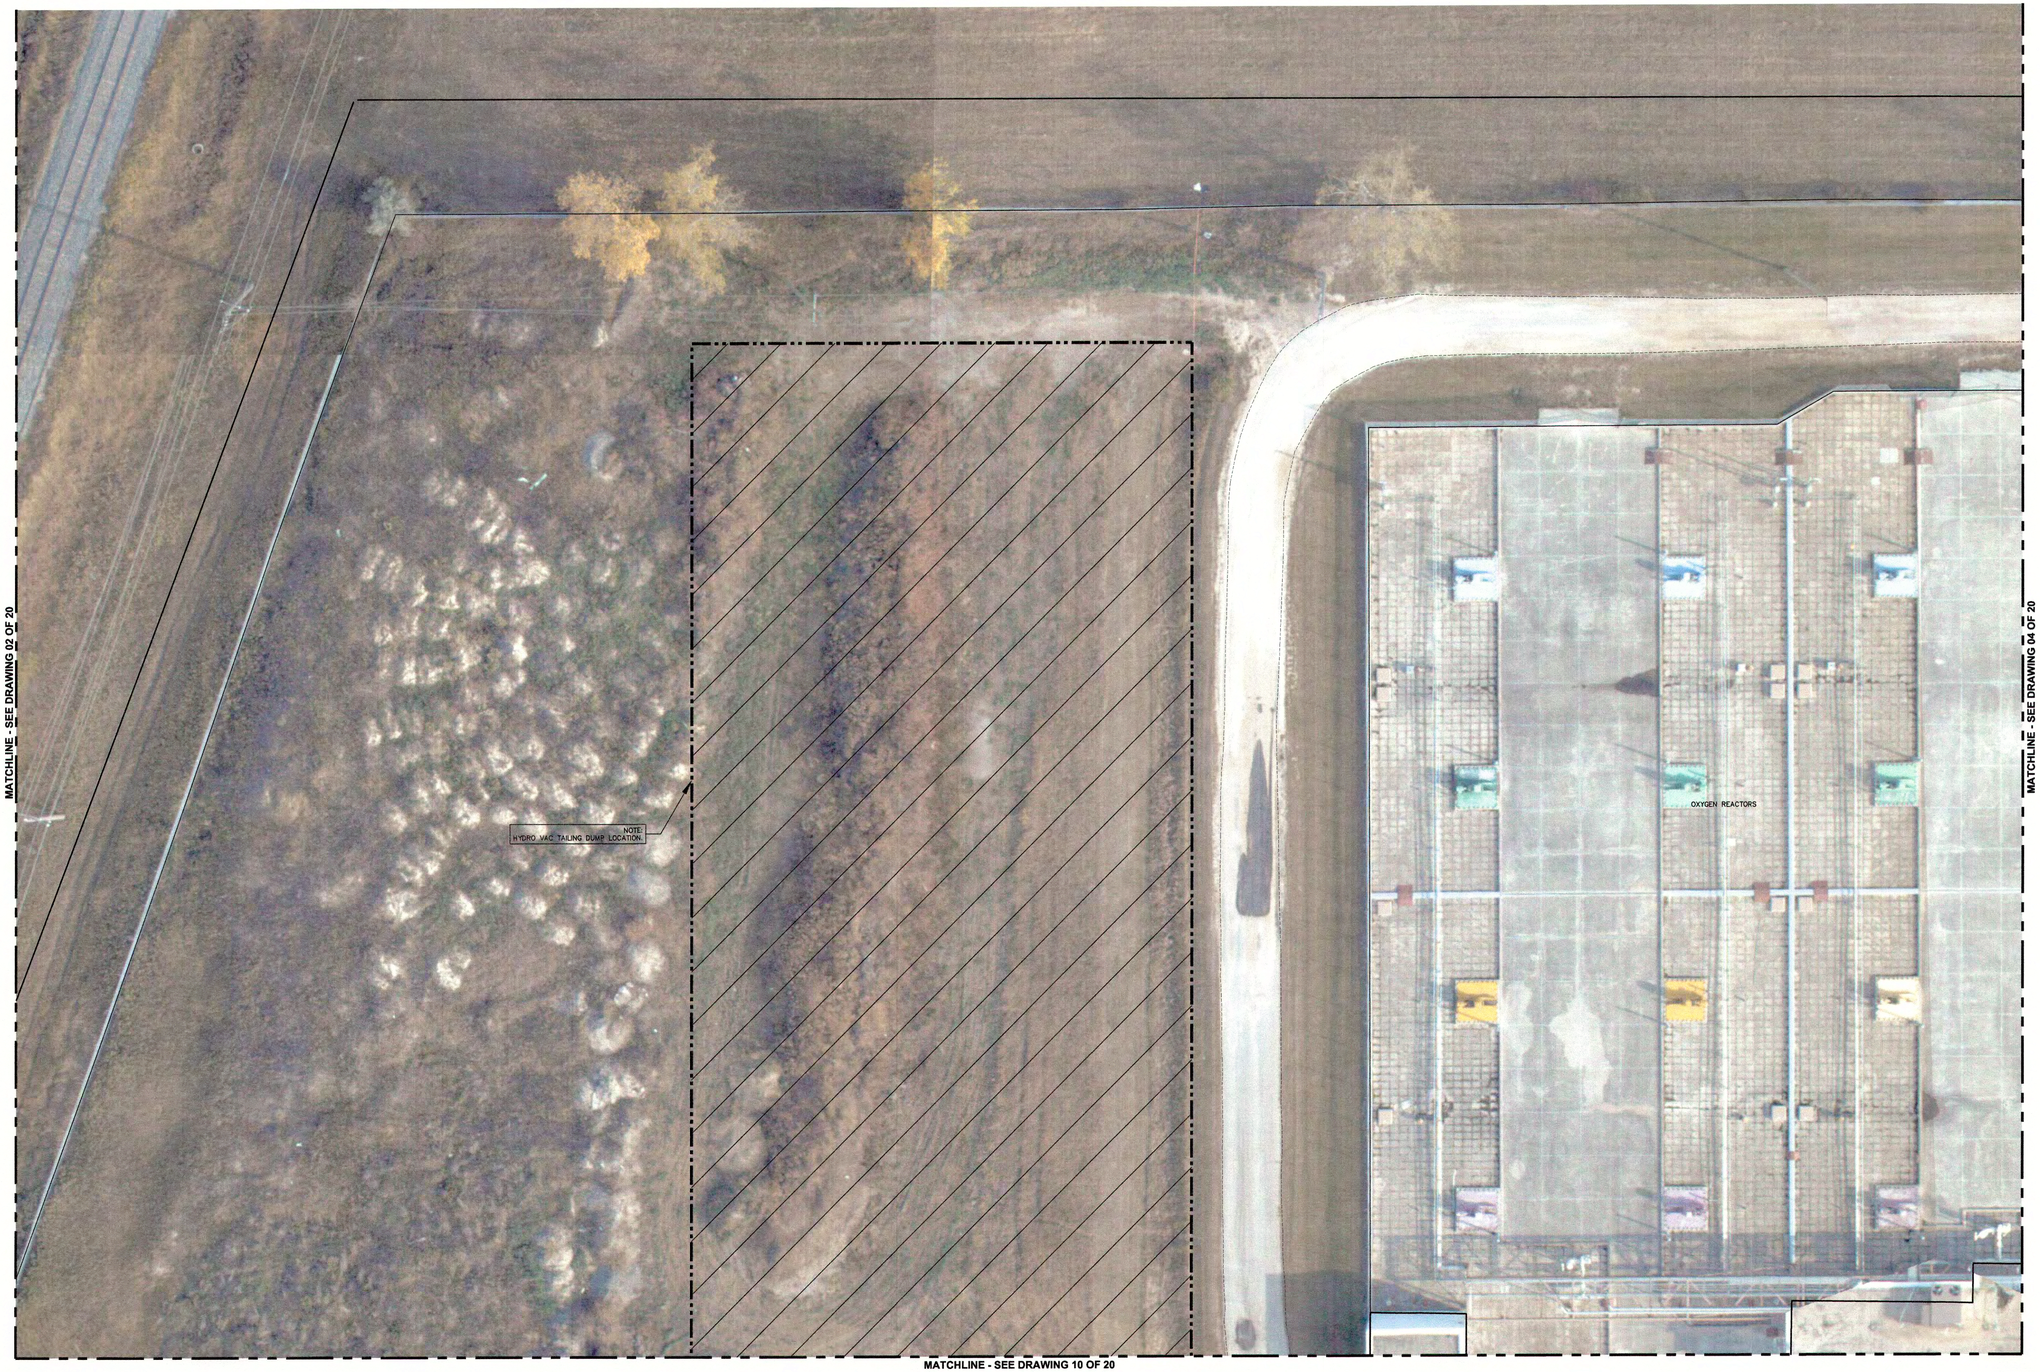

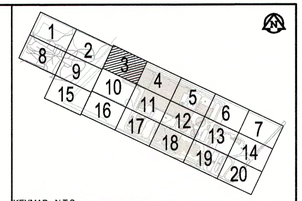

KEYMAP - N.T.S.

METRIC
WHOLE NUMBERS INDICATE MILLIMETRES
DECIMALIZED NUMBERS INDICATE METRES

APEGM
Certificate of Authorization
T2 Utility Engineers Inc.
No. 5652 Date:_____

U/G UTILITY LEGEND

GAS	GAS
G.S.	GAS SERVICE
WM	WATER
W.S.	WATER SERVICE
WWS	WASTE WATER SEWER
WWS LAT.	WASTE WATER SEWER LATERAL
LDS	LAND DRAINAGE SEWER
LDS LAT.	LAND DRAINAGE SEWER LATERAL
BE	BURIED ELECTRIC
BE-SL	BURIED ELECTRIC STREET LIGHT
GRD	GROUND WIRE
UNK	UNKNOWN
FOC	FIBRE OPTIC CABLE
TV	CABLE TV
BT	BURIED TELECOMMUNICATIONS
o/h	OVERHEAD WIRE
	QUALITY LEVEL "B"
	QUALITY LEVEL "C"
	QUALITY LEVEL "D"
	TEST HOLE (QL-A)
	CONTINUATION ARROW
	FLOW ARROW
	END CAP
•	NOT SURVEYED, LOCATION BASED ON FIELD OBSERVATION
#	NOT SURVEYED, LOCATION BASED ON RECORD INFORMATION

BID OPPORTUNITY NO. 206-2014

EXISTING	LEGEND - PLAN	NEW
150 WM	WATERMAIN	150 WM
	HYDRANT	
	VALVE	
300 LDS	LAND DRAINAGE SEWER	300 LDS
250 WWS	WASTE WATER SEWER	250 WWS
	MANHOLE	
	CATCH BASIN	
	CURB INLET	
	CULVERT	
	PIPE ABANDONMENTS	
	SURVEY BAR	

EXISTING	LEGEND - PLAN	NEW
	CURB STOP	
	REDUCER	
	COUPLING	
	ANODE	
	LAMP STANDARD	
	TREE	
HYD	HYDRO POLE	
	BENCH MARK	

EXISTING	LEGEND - PROFILE	NEW
150 WM	WATERMAIN	150 WM
	HYDRANT	
	VALVE	
300 LDS	LAND DRAINAGE SEWER	300 LDS
250 WWS	WASTE WATER SEWER	250 WWS
	PAVEMENT CROWN	
	N/W PROPERTY LINE	
	S/E PROPERTY LINE	
	N/W GUTTER	
	S/E GUTTER	

LOCATION APPROVED
UNDERGROUND STRUCTURES

SUPR. U/G STRUCTURES COMMITTEE _____ DATE _____

NOTE:
LOCATION OF UNDERGROUND STRUCTURES AS SHOWN ARE BASED ON THE BEST INFORMATION AVAILABLE. BUT NO GUARANTEE IS GIVEN THAT ALL EXISTING UTILITIES ARE SHOWN OR THAT THE GIVEN LOCATIONS ARE EXACT. CONFIRMATION OF EXISTENCE AND EXACT LOCATION OF ALL SERVICES MUST BE OBTAINED FROM THE INDIVIDUAL UTILITIES BEFORE PROCEEDING WITH CONSTRUCTION.

NO.	REVISIONS	YY/MM/DD	BY
1	ISSUED FOR TENDER	14/04/08	J.C

T2 utility engineers
1-855-222-T2UE | WWW.T2UE.COM

AECOM

DESIGNED BY		CHECKED BY	RG , JB
DRAWN BY	AJW	APPROVED BY	LEA
HOR. SCALE	1:250	RELEASED FOR CONSTRUCTION	
VERT. SCALE			
DATE	30-JAN-14	DATE	08/04/2014

PROFESSIONAL'S SEAL
PROVINCE OF MANITOBA
Z. PAN
Member
31143
2014/04/08
REGISTERED PROFESSIONAL ENGINEER

CONSULTANT DRAWING NO.
60311768-C-03

Winnipeg

THE CITY OF WINNIPEG
WATER AND WASTE DEPARTMENT

WINNIPEG NORTH END WATER POLLUTION CONTROL CENTRE

AREA SITE PLAN 3

SHEET 3 of 20

CITY DRAWING NUMBER 1-0101A-G0002-003