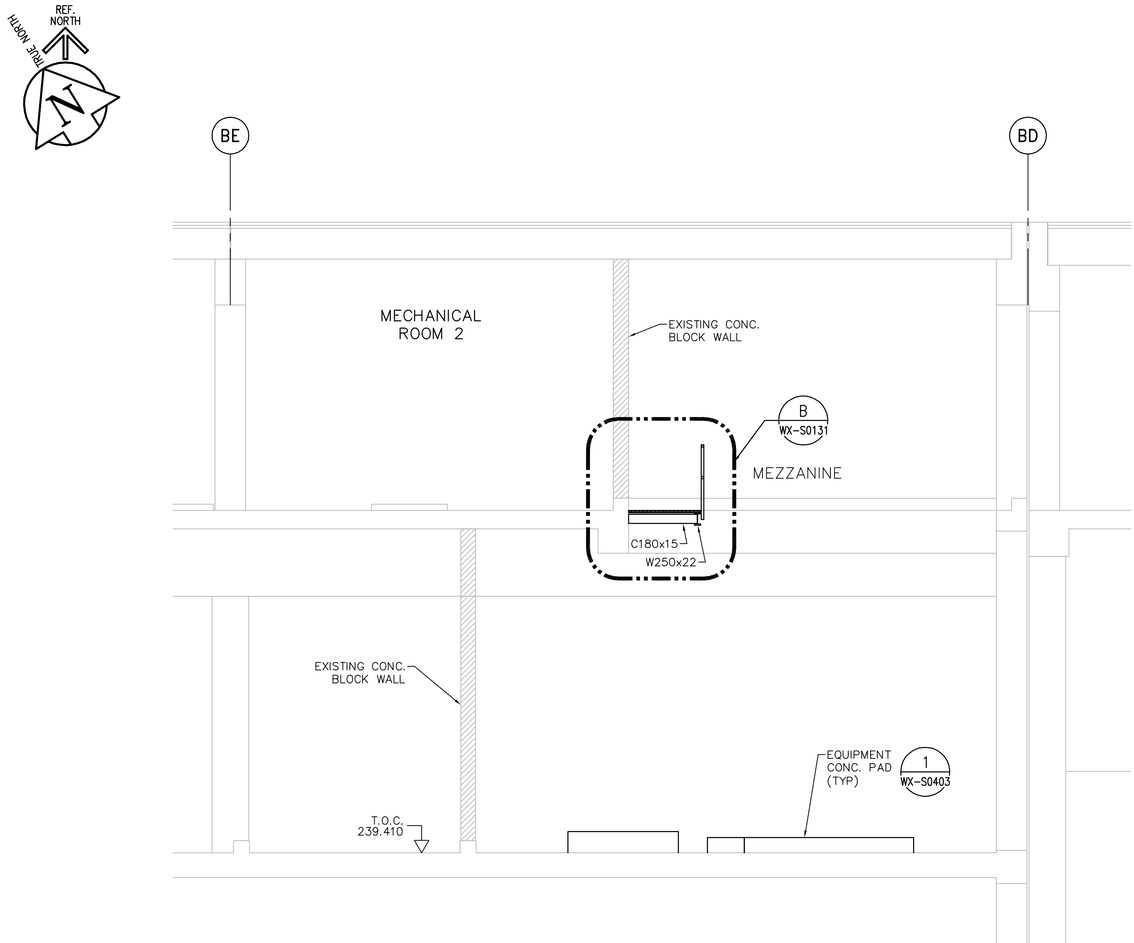

B WX-S0121 SECTION 1:50

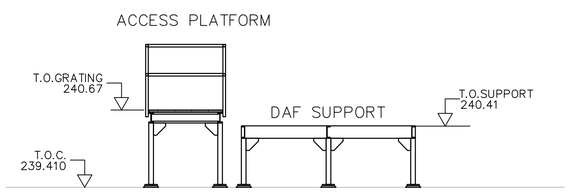

D WX-S0121 SECTION 1:50

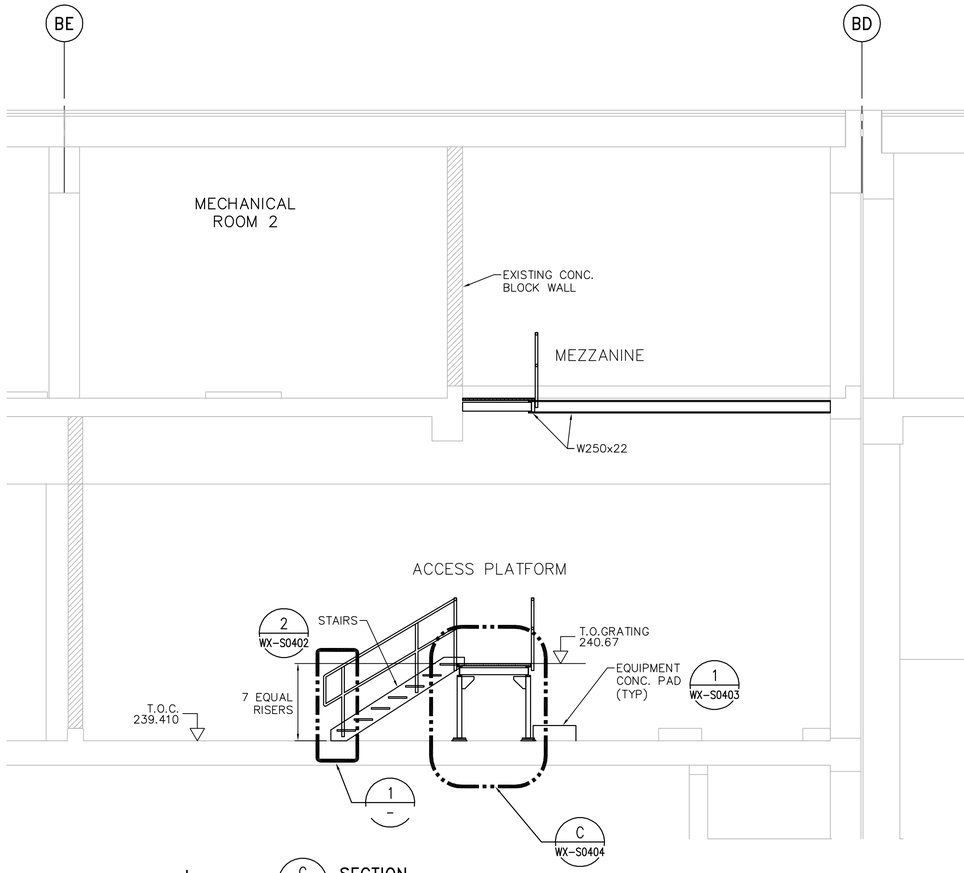

C WX-S0121 SECTION 1:50

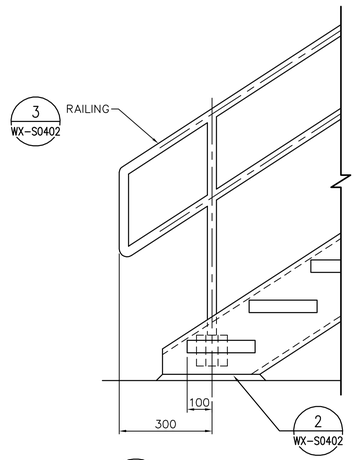

1 – DETAIL NTS

SCALE 1:50 METRES 0 1 2 3 4 5

SCALE 1:1 MILLIMETRES 0 10 20 30 40 50

APEGM
Certificate of Authorization
CH2M HILL Canada Ltd.
No. 1441 Date: 2014 01 21

NO.	REVISIONS	DATE	BY
0	ISSUED FOR TENDER	14-01-21	JBC

B.M.
ELEV.
CONSTRUCTION COMPLETION DATE: YYYY MM DD

CH2MHILL®

DESIGNED BY	KS	CHECKED BY	RP
DRAWN BY	JBC	APPROVED BY	BW
SCALE: HORIZONTAL	AS NOTED	RELEASED FOR CONSTRUCTION	
VERTICAL	–		
DATE	2014 01 21	DATE	

ENGINEER'S SEAL
PROVINCE OF MANITOBA
PARIKH
Member
30474
REGISTERED PROFESSIONAL ENGINEER

CONSULTANT DRAWING NUMBER
WX-S0202

Winnipeg

THE CITY OF WINNIPEG
WATER AND WASTE DEPARTMENT
ENGINEERING DIVISION

MEZZANINE, WALKWAY AND EQUIPMENT SUPPORTS FOR A WATER TREATMENT RESEARCH AND PROCESS OPTIMIZATION FACILITY
STRUCTURAL
SECTIONS
SHEET 2 OF 2

SHEET 5 OF 9

CITY DRAWING NUMBER
1-0601X-S0003-002-00

BID OPPORTUNITY: 25-2014
CONTRACT NUMBER: X

FILE PATH: \\WINNIPEG\Pro\WinnipegCityof\462784Waterworks\DMS\DLV\
FILE NAME: 462784-S-0202.dwg