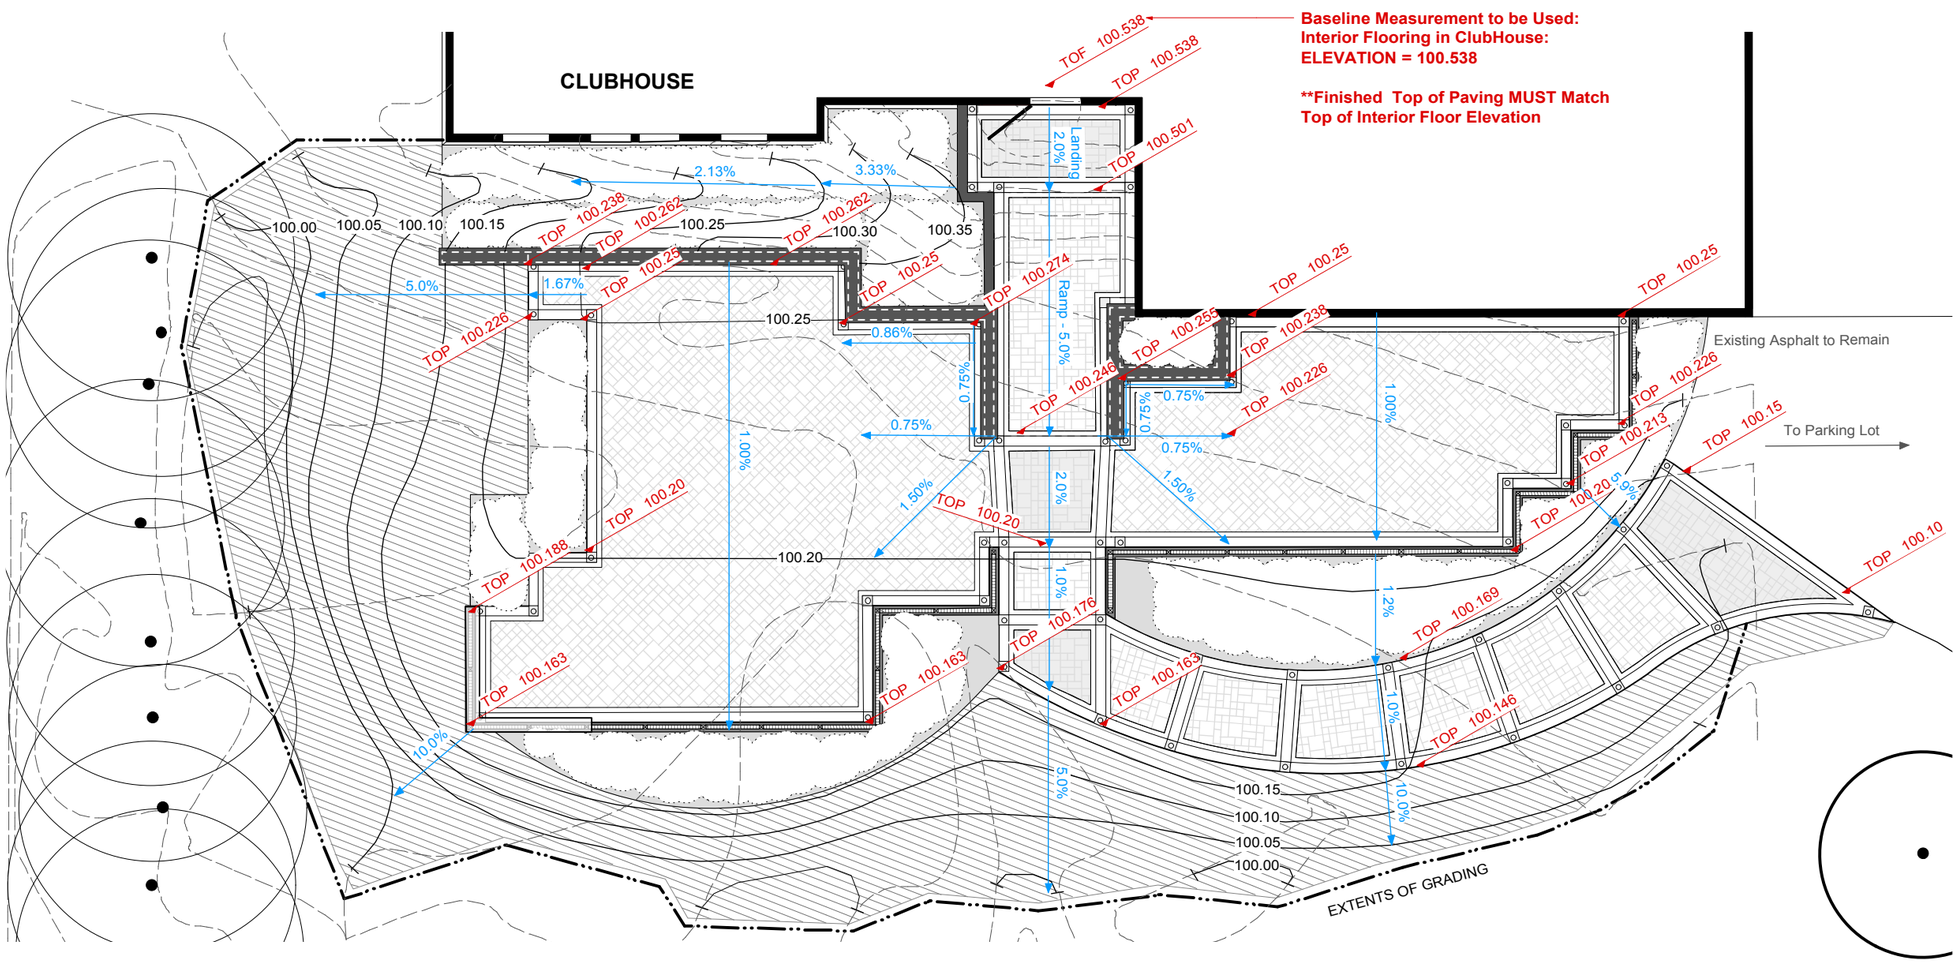

1 Patio Elevations

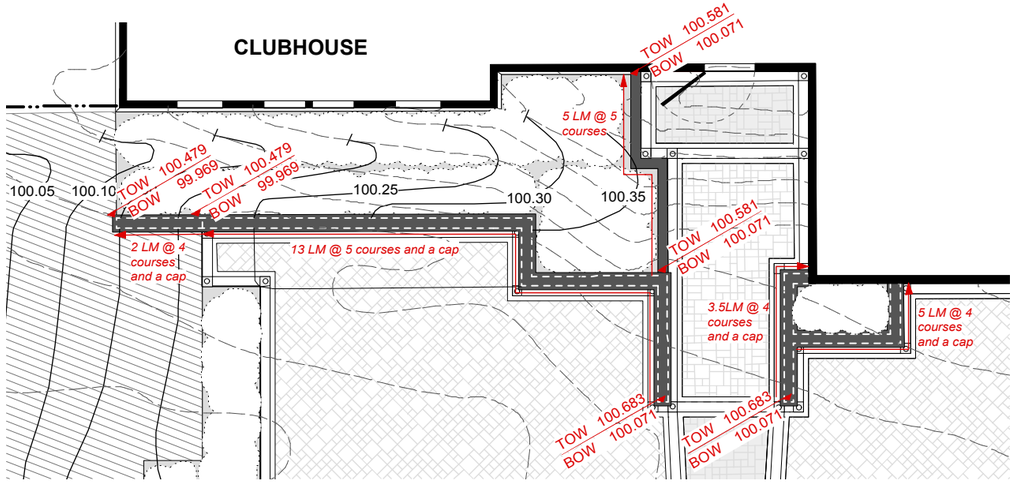

2 Pre-Cast Concrete Block Wall Elevations

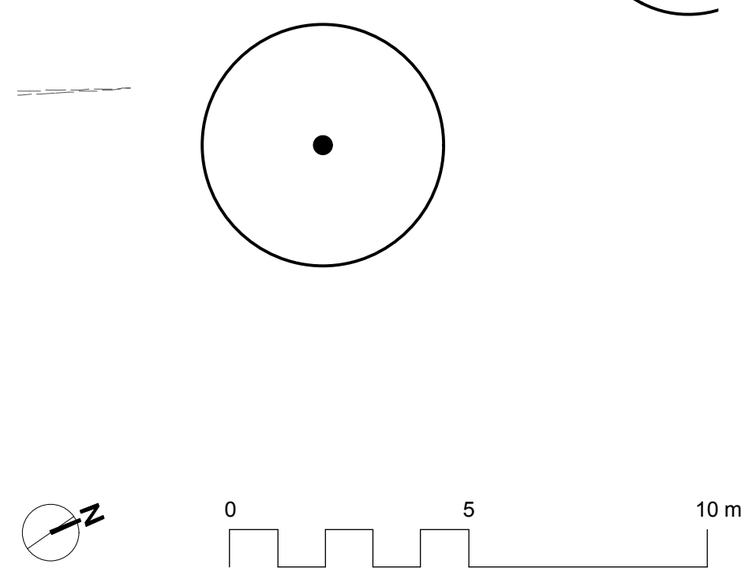

THE CITY OF WINNIPEG
Planning, Property and Development Department
Urban Design Division
Unit 15 - 30 Fort Street,
Winnipeg, MB, (R3C 4X5)

Winnipeg

CONTRACTOR TO CONFIRM ALL DIMENSIONS AND REPORT ANY DISCREPANCIES TO CONTRACT ADMINISTRATOR PRIOR TO CONSTRUCTION. LOCATION OF UNDERGROUND STRUCTURES AS SHOWN ARE BASED ON THE BEST INFORMATION AVAILABLE BUT NO GUARANTEE IS GIVEN THAT ALL EXISTING UTILITIES ARE SHOWN OR THAT THE GIVEN LOCATIONS ARE EXACT. CONFIRMATION OF EXISTENCE AND EXACT LOCATION OF ALL SERVICES MUST BE OBTAINED FROM THE INDIVIDUAL UTILITIES BEFORE PROCEEDING WITH CONSTRUCTION.

NOTES:

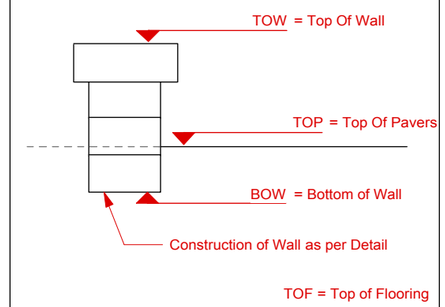

DESIGNED BY	IL	CHECKED BY	
DRAWN BY	IL	APPROVED BY	
HORIZ. SCALE VERT. SCALE	1:125		
DATE	APRIL 2015		
MANAGER, PARK AND OPEN SPACES		DATE	
MANAGER, URBAN DESIGN DIVISION		DATE	

DRAWING TITLE
Kildonan Park Golf Course Patio Renovation
Grading Plan

SITE ADDRESS
2021 Main Street

DRAWING NO.
K.3-5

BID OPPORTUNITY NO.
242-2015