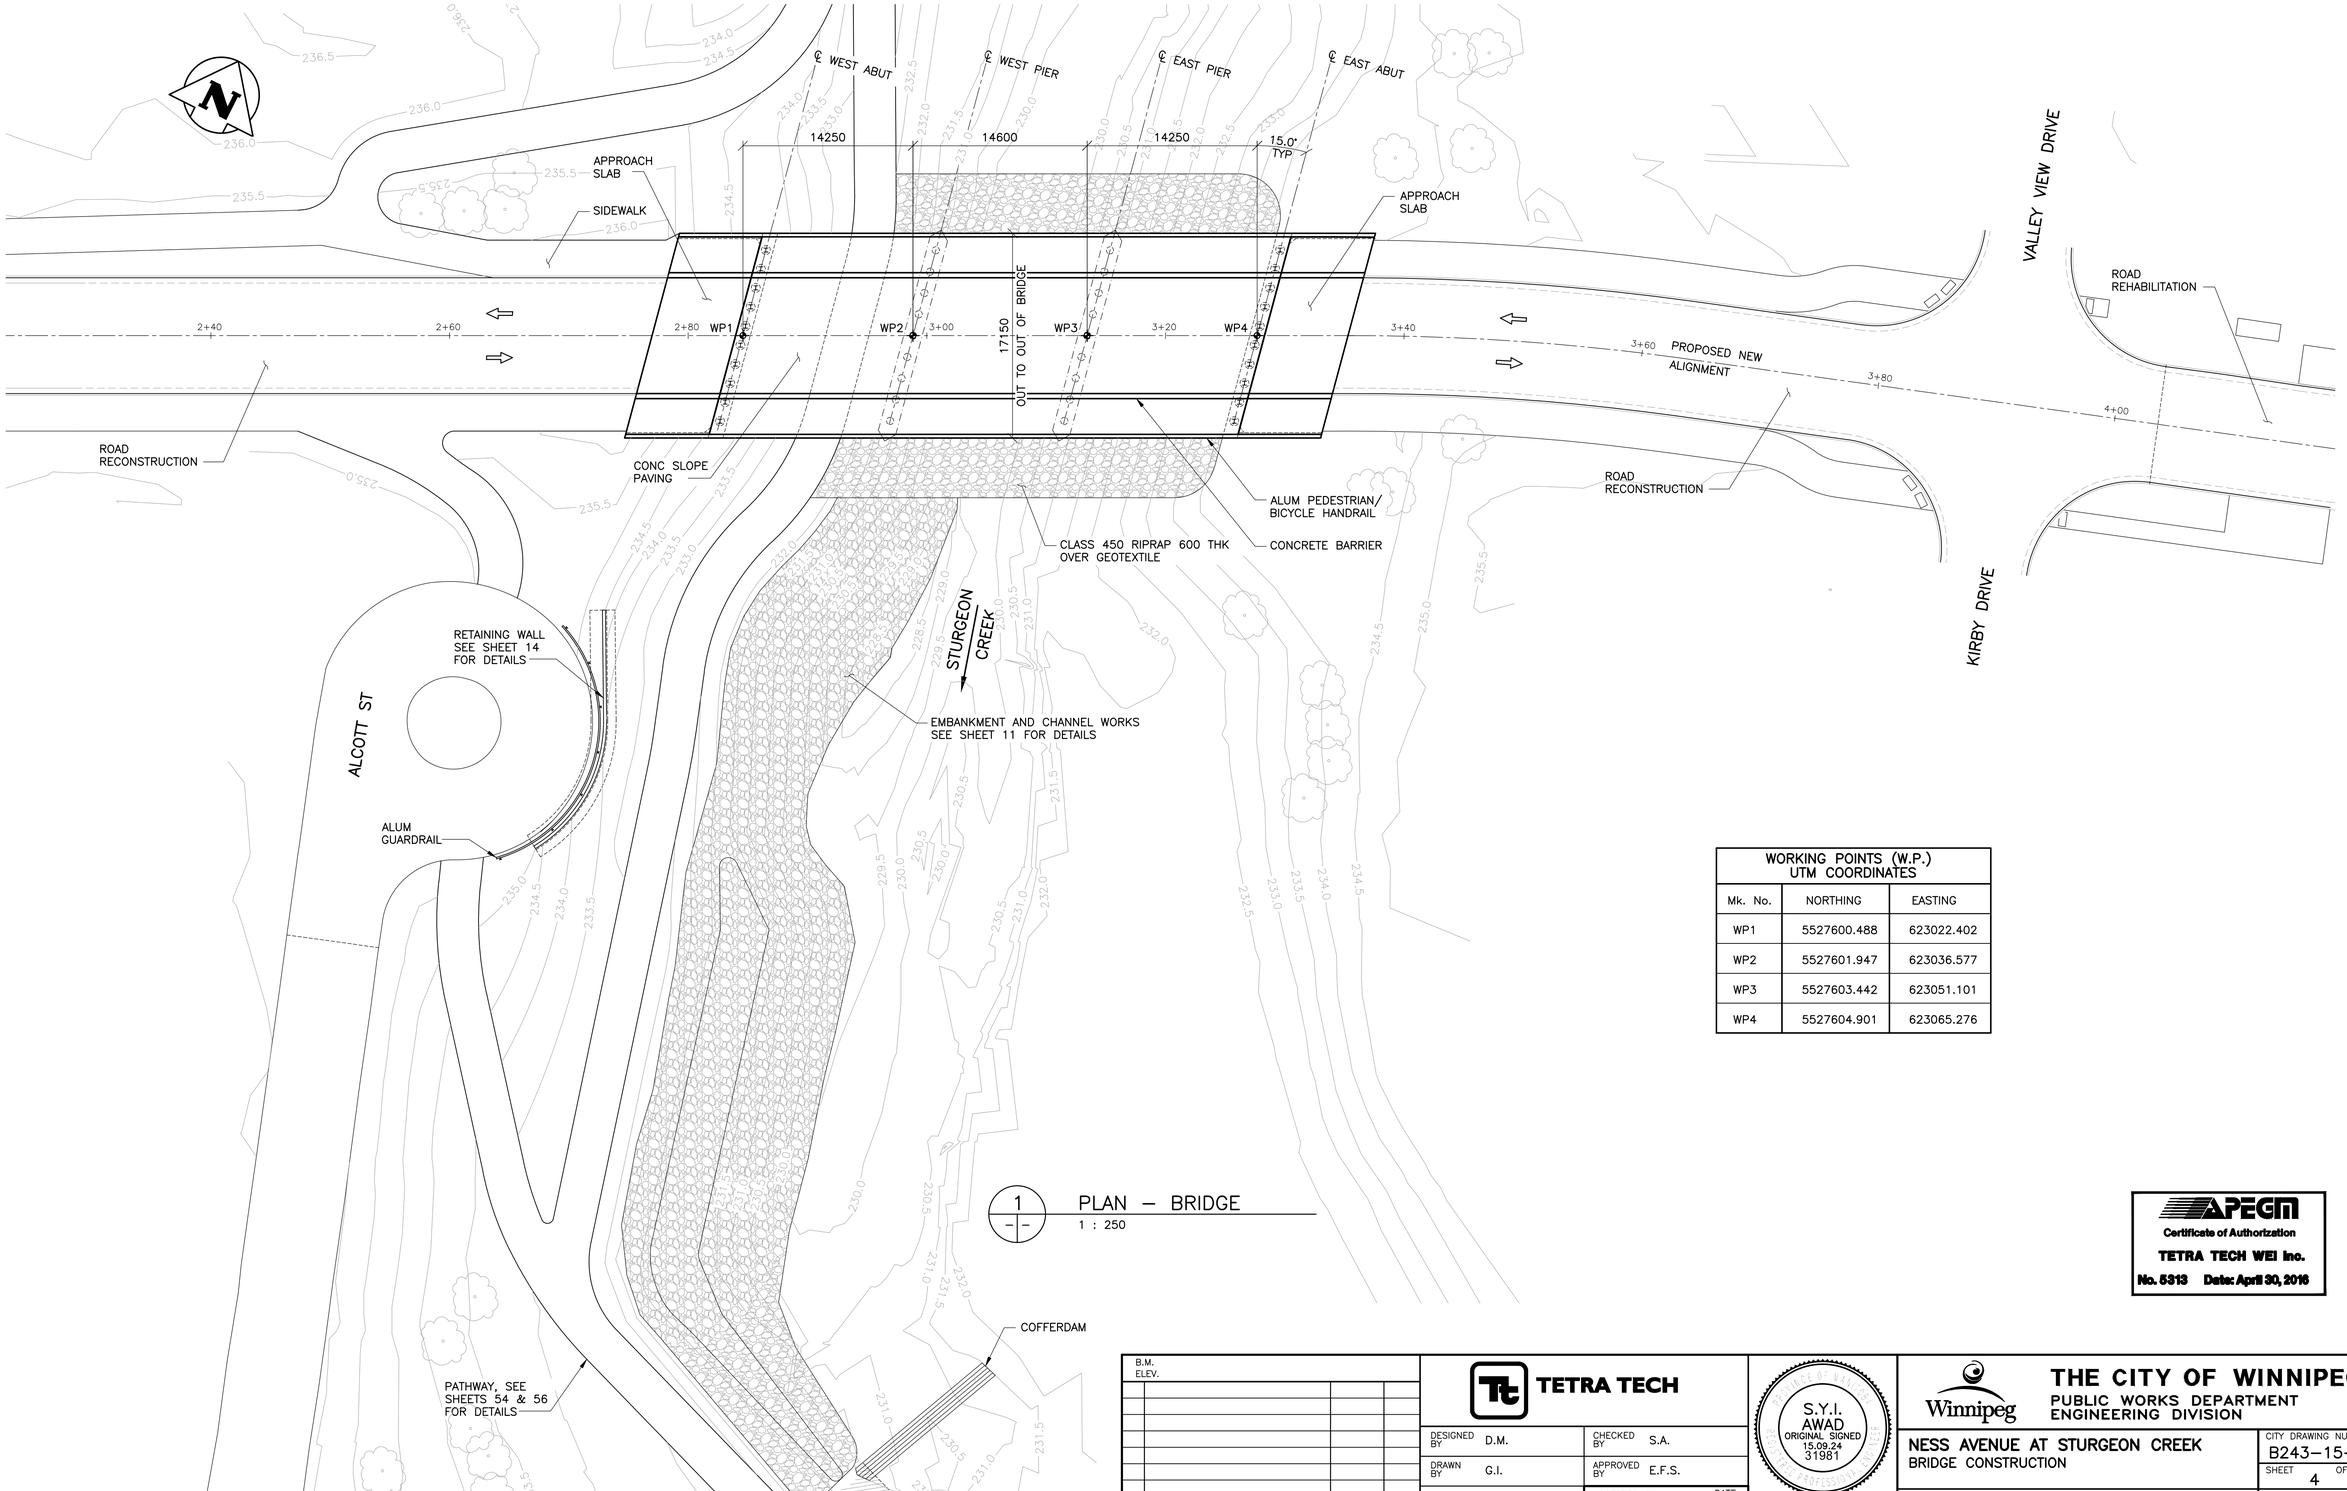

1 — PLAN – BRIDGE
1 : 250

WORKING POINTS (W.P.) UTM COORDINATES		
Mk. No.	NORTHING	EASTING
WP1	5527600.488	623022.402
WP2	5527601.947	623036.577
WP3	5527603.442	623051.101
WP4	5527604.901	623065.276

APEGM
Certificate of Authorization
TETRA TECH WEI Inc.
No. 5313 Date: April 30, 2016

NO.	REVISIONS	DATE	BY
0	ISSUED FOR TENDER	15.09.24	S.A.

B.M. ELEV.

TETRA TECH

DESIGNED BY D.M. | CHECKED BY S.A.
DRAWN BY G.I. | APPROVED BY E.F.S.
HOR. SCALE: AS NOTED
VERTICAL:
ACCEPTED BY DATE
ORIGINAL DRAWING SIGNED BY: D.N. BURMEY, P.ENG. 15.09.24
D.N. BURMEY, P.ENG. BRIDGE PROJECTS ENGINEER
DATE 15.09.24

S.Y.I. AWAD ORIGINAL SIGNED 15.09.24 31981

CONSULTANT DRAWING NO.
1400070800-DWG-S0004

Winnipeg

THE CITY OF WINNIPEG
PUBLIC WORKS DEPARTMENT
ENGINEERING DIVISION

NESS AVENUE AT STURGEON CREEK
BRIDGE CONSTRUCTION

CITY DRAWING NUMBER B243-15-004
SHEET 4 OF 64

GENERAL ARRANGEMENT – PLAN

4