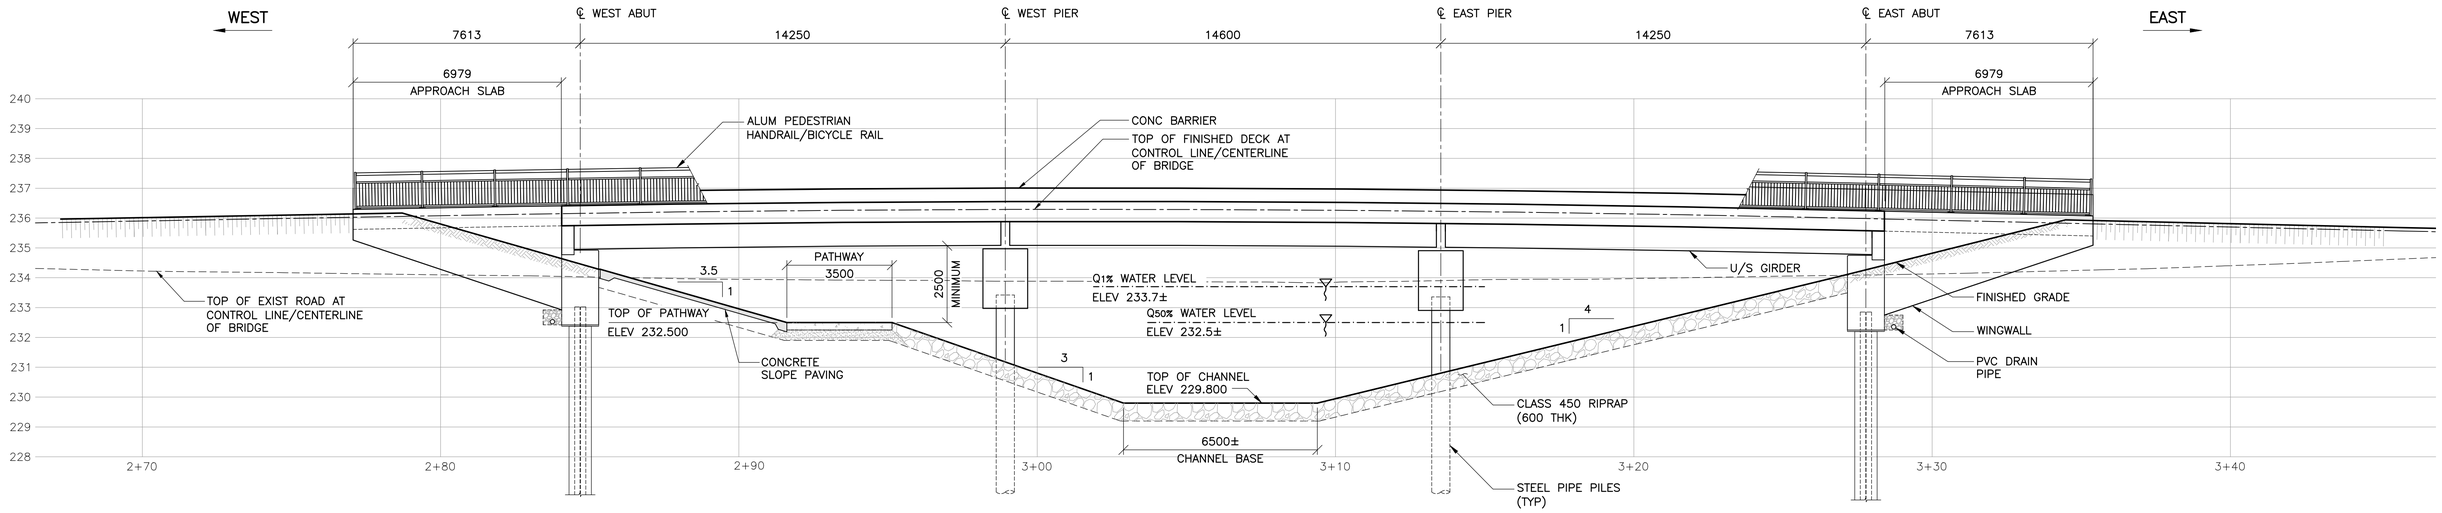

1 / – / –

SECTION AT CENTERLINE OF BRIDGE

1 : 100

– SHOWING FINAL CHANNEL CROSS SECTION AT THE BRIDGE

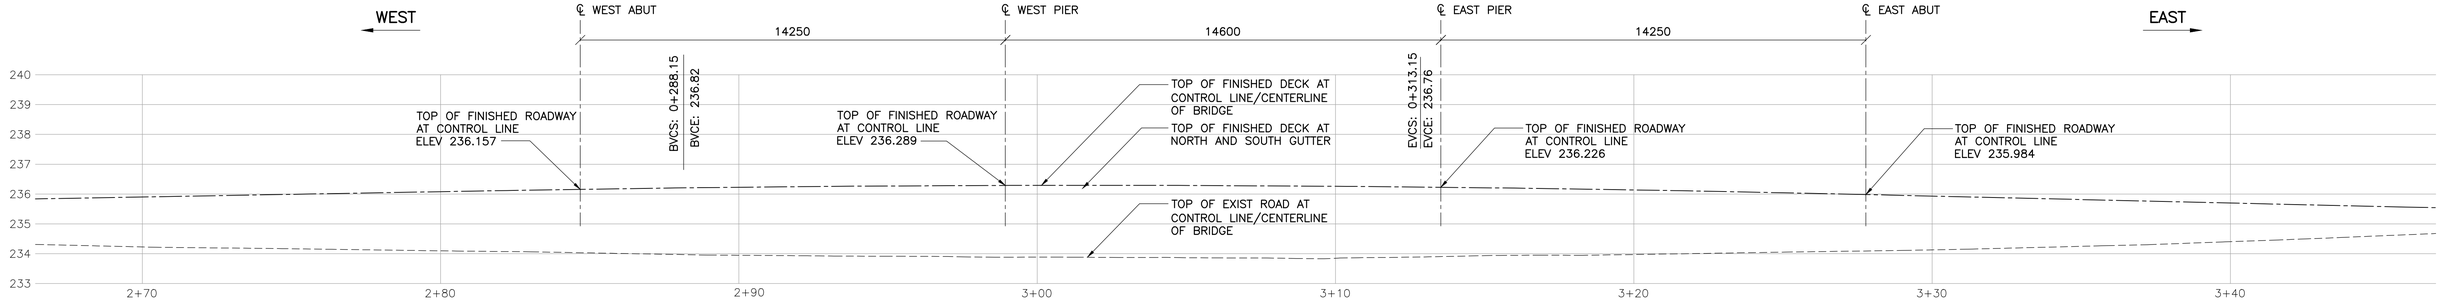

2 / – / –

BRIDGE PROFILE

1 : 100

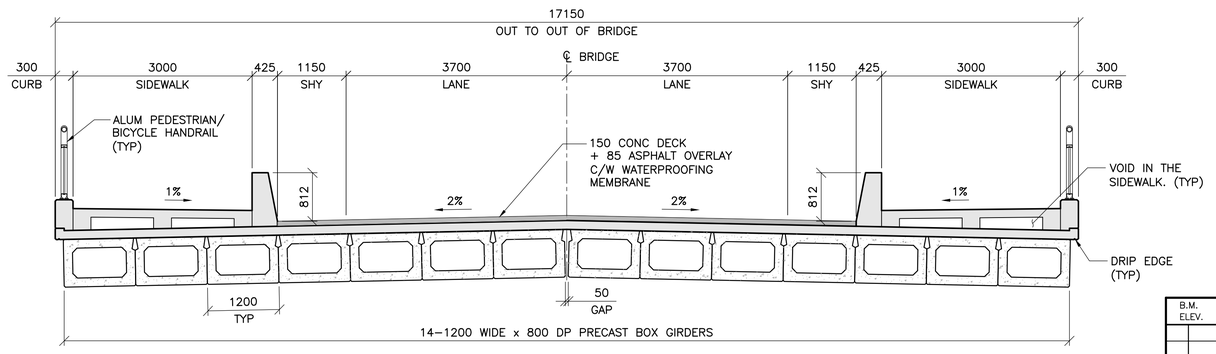

3 / – / –

TYPICAL CROSS SECTION

1 : 50

APEGM
Certificate of Authorization
TETRA TECH WEI Inc.
No. 5313 Date: April 30, 2016

B.M. ELEV.			
0	ISSUED FOR TENDER	15.09.24	S.A.
NO.	REVISIONS	DATE	BY

TETRA TECH

DESIGNED BY	D.M.	CHECKED BY	S.A.
DRAWN BY	G.I.	APPROVED BY	E.F.S.
HOR. SCALE: / VERTICAL:	AS NOTED	ACCEPTED BY	DATE
DATE	15.09.24	ORIGINAL DRAWING SIGNED BY: D.N. BURMEY, P.ENG.	15.09.24

D.N. BURMEY, P.ENG.
BRIDGE PROJECTS ENGINEER

PROFESSIONAL ENGINEERS PROVINCE OF MANITOBA
S.Y.I. AWAD
ORIGINAL SIGNED
15.09.24
31981

CONSULTANT DRAWING NO.
1400070800-DWG-S0005

Winnipeg

THE CITY OF WINNIPEG

PUBLIC WORKS DEPARTMENT
ENGINEERING DIVISION

NESS AVENUE AT STURGEON CREEK
BRIDGE CONSTRUCTION

CITY DRAWING NUMBER
B243-15-005

SHEET 5 OF 64

GENERAL ARRANGEMENT
ELEVATION AND CROSS SECTION

5