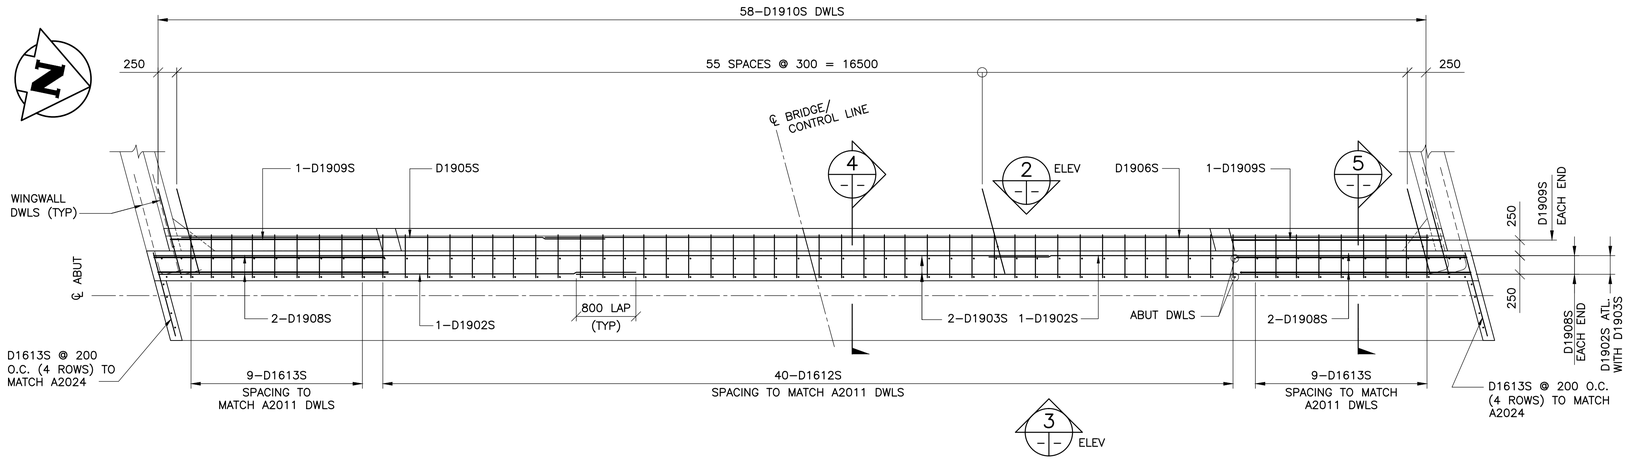

1 — PLAN – ABUTMENT BACKWALL REINFORCING

1 : 40

– WEST ABUTMENT BACKWALL SHOWN, EAST OPPOSITE HAND

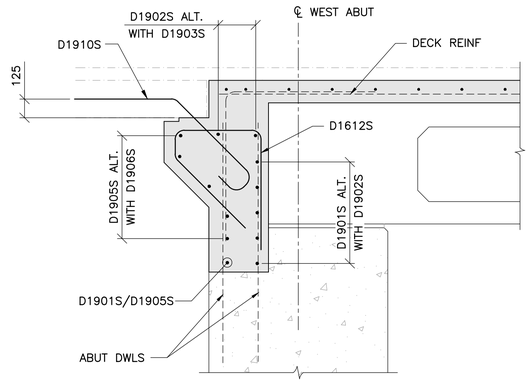

4 — ABUTMENT BACKWALL – SECTION

1 : 20

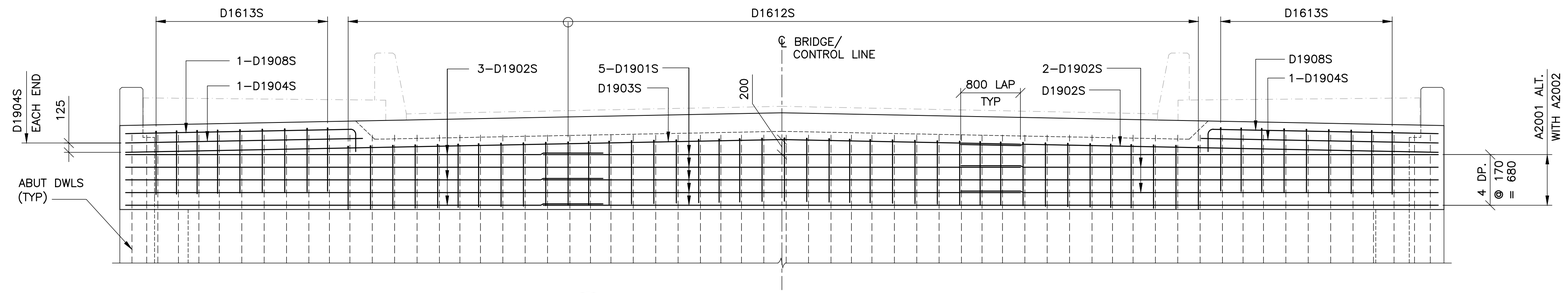

2 — FRONT ELEVATION – BACKWALL REINFORCING

1 : 40

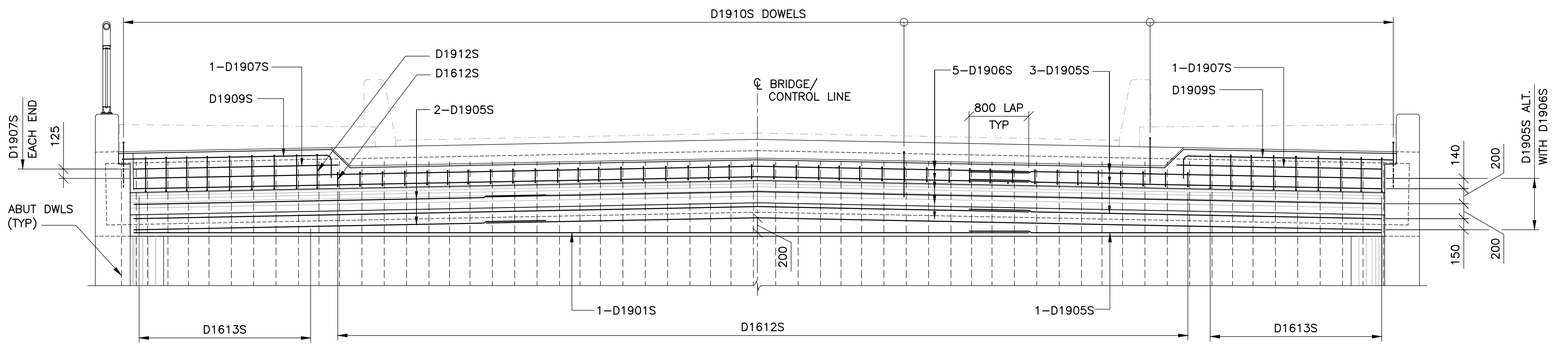

3 — BACK ELEVATION – BACKWALL REINFORCING

1 : 40

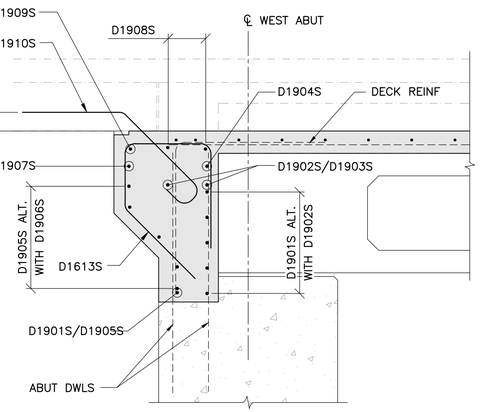

5 — ABUTMENT BACKWALL – SECTION AT SIDEWALK

1 : 20

APEGM Certificate of Authorization TETRA TECH WEI Inc. No. 5313 Date: April 30, 2016

NO.	REVISIONS	DATE	BY
0	ISSUED FOR TENDER	15.09.24	S.A.

B.M. ELEV.

TETRA TECH

DESIGNED BY D.M.	CHECKED BY S.A.
DRAWN BY B.M.	APPROVED BY E.F.S.
HOR. SCALE: AS NOTED	ACCEPTED BY DATE
VERTICAL:	ORIGINAL DRAWING SIGNED BY: D.N. BURMEY, P.ENG. 15.09.24
DATE 15.09.24	D.N. BURMEY, P.ENG. BRIDGE PROJECTS ENGINEER

S.Y.I. AWAD ORIGINAL SIGNED 15.09.24 31981

CONSULTANT DRAWING NO. 1400070800-DWG-S0035

Winnipeg

THE CITY OF WINNIPEG
PUBLIC WORKS DEPARTMENT
ENGINEERING DIVISION

NESS AVENUE AT STURGEON CREEK
BRIDGE CONSTRUCTION

CITY DRAWING NUMBER B243-15-035

SHEET 35 OF 64

BACKWALL – REINFORCING DETAILS

35