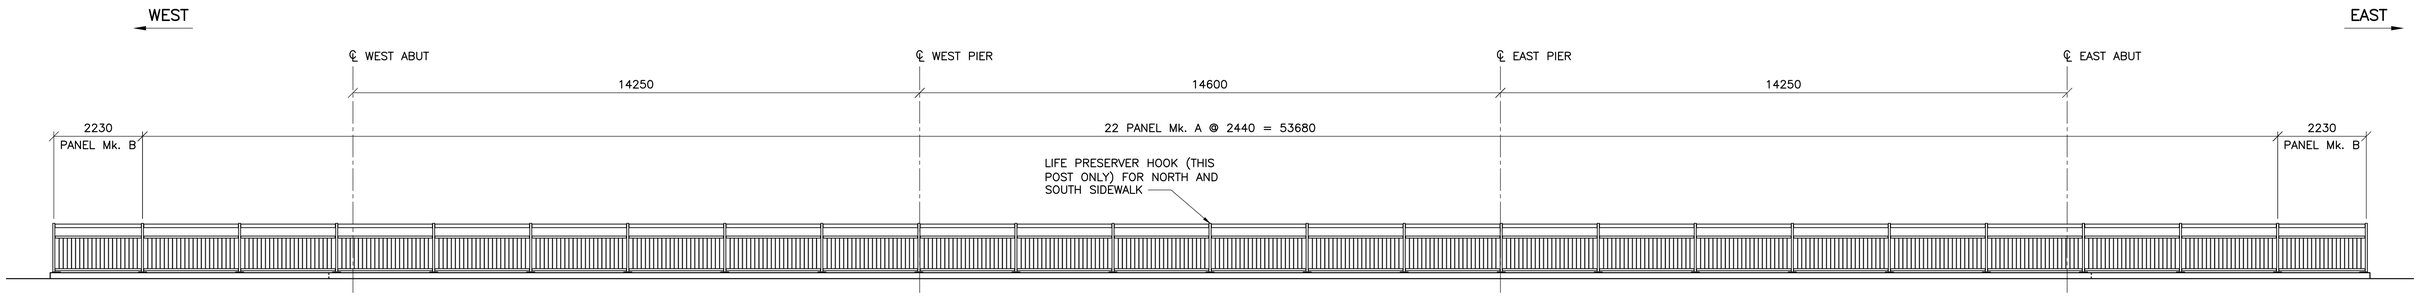

1 / – – PEDESTRIAN HANDRAIL – ELEVATION

1 : 75

– SHOWING SOUTH SIDEWALK ELEVATION
– NORTH SIDEWALK SIMILAR

ALUMINUM PEDESTRIAN HANDRAIL DATA			
PANEL	No. REQ'D	POST SPACING	REMARKS
A	44	2440	INTERMEDIATE PANEL
B	4	2230	END PANEL
TOTAL = 48 PANELS			

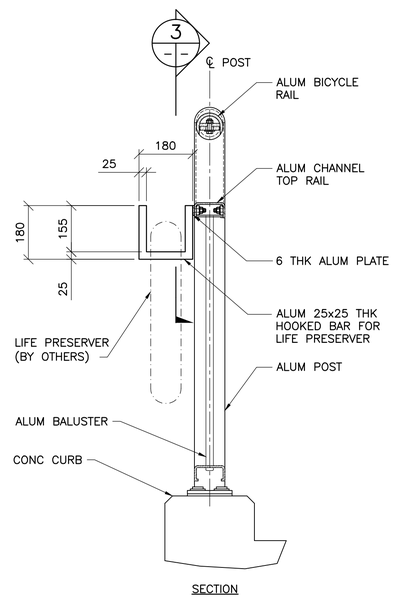

2 / – – LIFE PRESERVER HOOK DETAIL

1 : 10

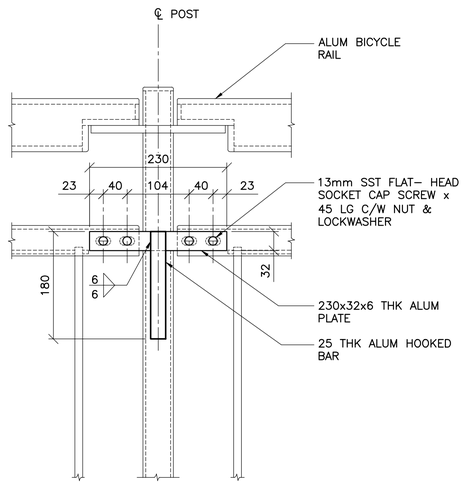

3 / – – SECTION

1 : 5

APEGM
Certificate of Authorization
TETRA TECH WEI Inc.
No. 5313 Date: April 30, 2016

B.M.
ELEV.

NO.	REVISIONS	DATE	BY
0	ISSUED FOR TENDER	15.09.24	S.A.

TETRA TECH

DESIGNED BY D.M. | CHECKED BY S.A.
DRAWN BY G.I. | APPROVED BY E.F.S.
HOR. SCALE: AS NOTED
VERTICAL:
DATE 15.09.24
ACCEPTED BY DATE
ORIGINAL DRAWING SIGNED BY: D.N. BURMEY, P.ENG. 15.09.24
D.N. BURMEY, P.ENG.
BRIDGE PROJECTS ENGINEER

PROFESSIONAL ENGINEER
S.Y.I. AWAD
ORIGINAL SIGNED
15.09.24
31981

CONSULTANT DRAWING NO.
1400070800-DWG-S0038

Winnipeg
THE CITY OF WINNIPEG
PUBLIC WORKS DEPARTMENT
ENGINEERING DIVISION

NESS AVENUE AT STURGEON CREEK
BRIDGE CONSTRUCTION

CITY DRAWING NUMBER B243-15-038
SHEET 38 OF 64

ALUMINUM PEDESTRIAN HANDRAIL ELEVATION AND DETAILS

38