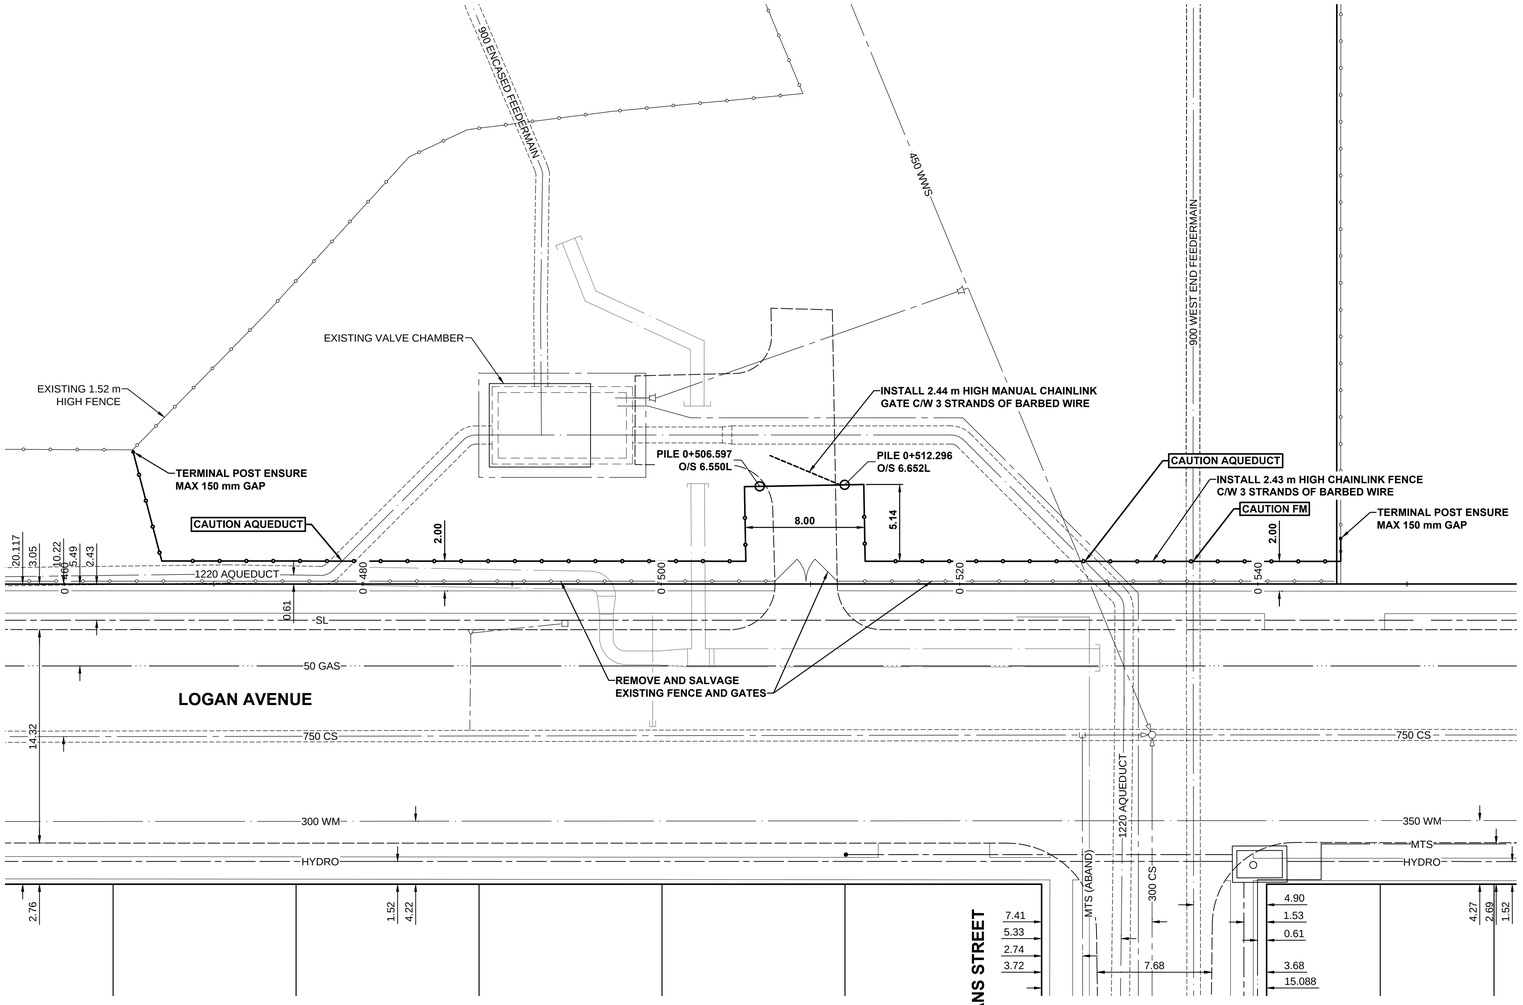

McPHILLIPS PUMPING STATION SITE PLAN (LOGAN ACCESS)

SCALE: 1:200

0 5 10m

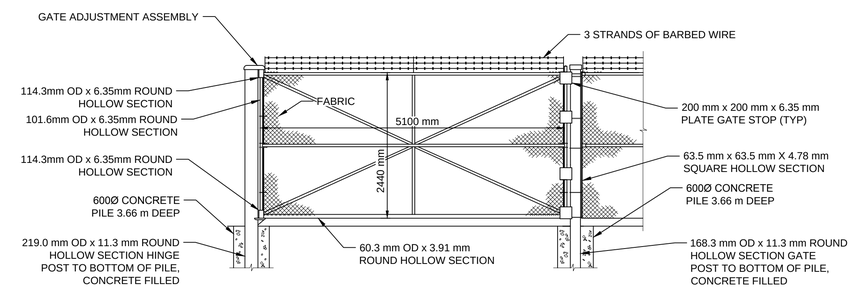

2.44 m (8') HIGH x 5.10 m WIDE MANUAL CHAINLINK GATE

SCALE: 1:50

0 0.5 1.0 2.0 3.0m

BID OPPORTUNITY No. 588-2015

LOCATION APPROVED
UNDERGROUND STRUCTURES

SUPR. U/G STRUCTURES COMMITTEE — DATE

NOTE:
LOCATION OF UNDERGROUND STRUCTURES AS SHOWN ARE BASED ON THE BEST INFORMATION AVAILABLE BUT NO GUARANTEE IS GIVEN THAT ALL EXISTING UTILITIES ARE SHOWN OR THAT THE GIVEN LOCATIONS ARE EXACT. CONFIRMATION OF EXISTENCE AND EXACT LOCATION OF ALL SERVICES MUST BE OBTAINED FROM THE INDIVIDUAL UTILITIES BEFORE PROCEEDING WITH CONSTRUCTION.

BM 36-006 ELEV 232.366m — D.B.M.-11.6 m S. of S. wall of McPhillips St. pumping station, 10.4 m W. of line of E. wall of Bldg.

No.	REVISIONS	YY/MM/DD	BY
C	ISSUED FOR TENDER	16/02/05	GFC
B	ISSUED FOR REVIEW	16/01/13	GFC
A	ISSUED FOR CLIENT REVIEW	14/07/17	GFC

MORRISON HERSHFIELD

DESIGNED BY	GFC	CHECKED BY	WRJ
DRAWN BY	DML	APPROVED BY	BWB
HOR SCALE	AS SHOWN	RELEASED FOR CONSTRUCTION	
VERT SCALE	AS SHOWN		
DATE	13/11/16	DATE	

PROFESSIONAL'S SEAL
PROVINCE OF MANITOBA
G.F. COOLIDGE
Member 24465
REGISTERED PROFESSIONAL ENGINEER

CONSULTANT DRAWING No.
W130024-PL-03.DWG

Winnipeg

THE CITY OF WINNIPEG
WATER AND WASTE DEPARTMENT
ENGINEERING DIVISION

AUTOMATED SECURITY GATES & PAVEMENT WORKS - McPHILLIPS PUMPING STATION & PLINGUET YARD

McPHILLIPS PUMPING STATION - LOGAN ACCESS
PLAN & DETAILS

SHEET 3 OF 13

CITY DRAWING NUMBER
1-0640A-F0003-001

ANSI D - 22" x 34" (559mm x 864mm)
M:\Proj\W130024\ Design\01 Drawings\05 Sheets\CONSTRUCTION DRAWINGS\W130024-PL-03.dwg Rev ---- Last Saved: 1/29/2016 11:53 AM by lberard Plotted: 2/1/2016 11:44 AM by Kevin Berard