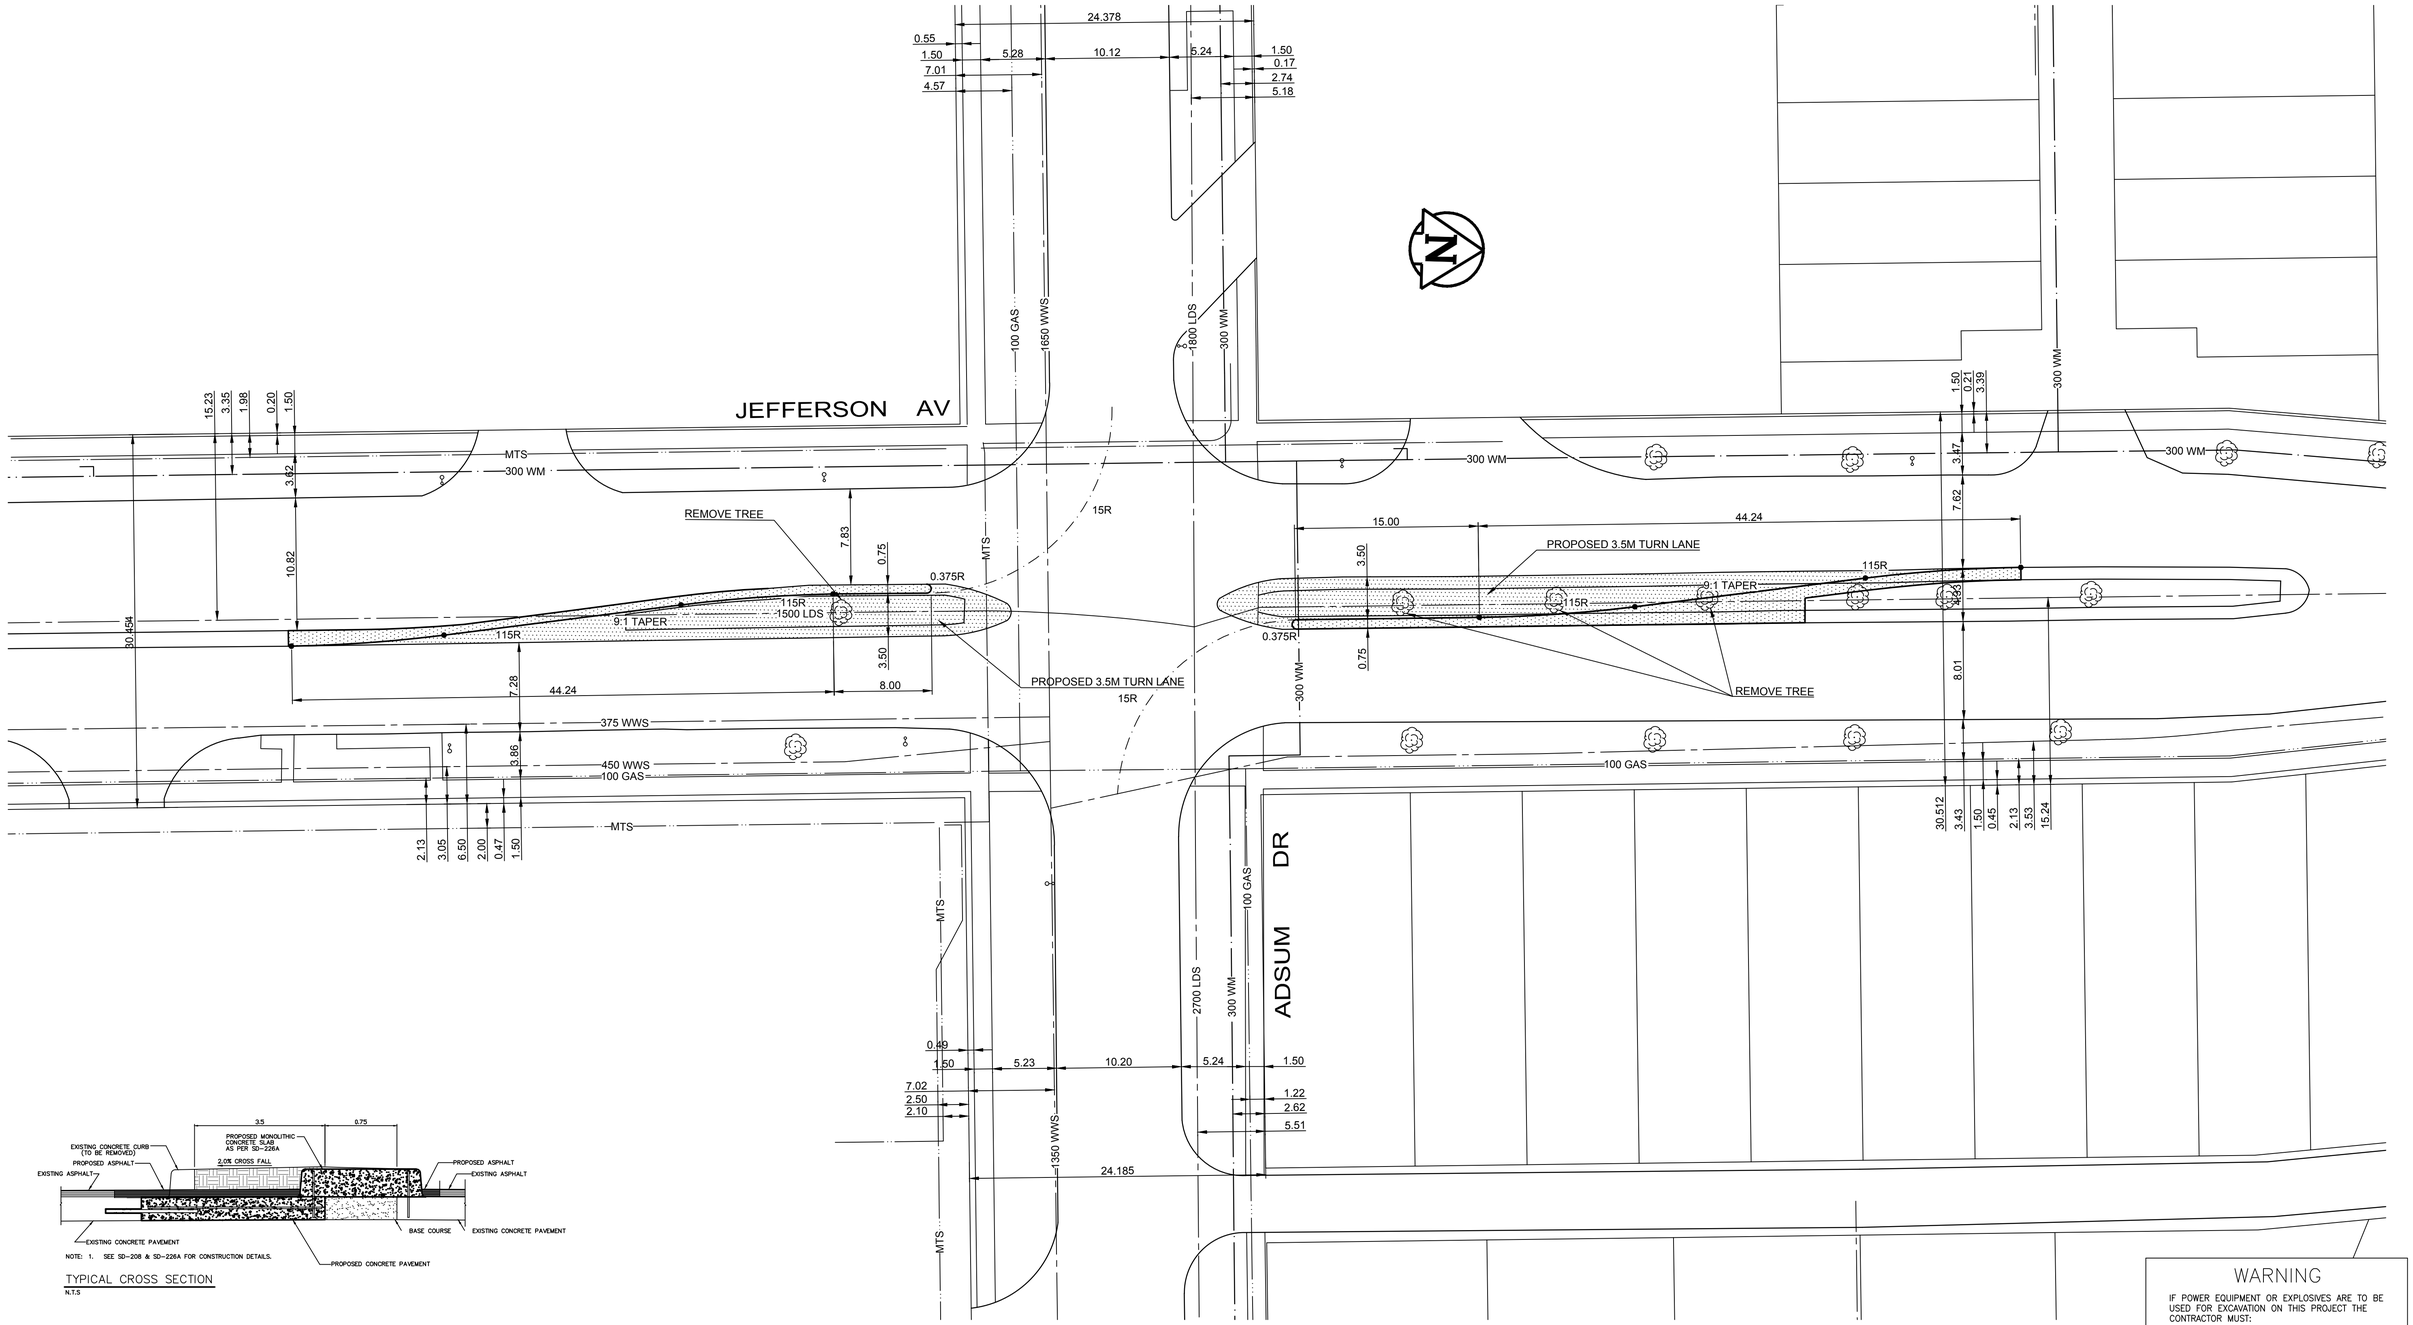

TYPICAL CROSS SECTION
N.T.S

NOTE: 1. SEE SD-208 & SD-226A FOR CONSTRUCTION DETAILS.

PRELIMINARY
NOT TO BE USED FOR CONSTRUCTION

WARNING

IF POWER EQUIPMENT OR EXPLOSIVES ARE TO BE USED FOR EXCAVATION ON THIS PROJECT THE CONTRACTOR MUST:

1) OBTAIN CLEARANCE FROM THE GAS UTILITY PRIOR TO EXCAVATION.
2) TAKE PRECAUTION TO AVOID DAMAGE TO GAS UTILITY INSTALLATIONS.

SEE PROVINCIAL REGULATION 210/72 FOR DETAILS

METRIC
WHOLE NUMBERS INDICATE MILLIMETRES
DECIMALIZED NUMBERS INDICATE METRES

BID OPPORTUNITY NO. 631–2015

EXISTING	LEGEND – PLAN	PROPOSED	EXISTING	LEGEND – PLAN	PROPOSED	EXISTING	LEGEND – PROFILE	PROPOSED
☼	HYDRANT	✦	— — —	LDS/WWS	— — —	———	NORTH GUTTER	———
⊗	VALVE	⊗	— · —	WATERMAIN	— · —	———	CENTER LINE	———
♂	CURB STOP	♂	— ·· —	GAS	— ·· —	———	SOUTH GUTTER	———
═══	CONCRETE SIDEWALK		— — —	TRAFFIC SIGNALS	— — —			
○○	O.L.S.	●●		CONCRETE				
○	MANHOLE	●	———	CURB RENEWAL				
□	CATCH BASIN	■	231.000	ELEVATIONS	231.000			
△	CURB INLET	▲	———	PROPERTY LINE	— — —			
☼	HYDRO POLE		⊕	SURVEY BAR	✦			
○→	TRAFFIC SIGNAL POLE		⚠	GEODETIC BENCH MARK				
			———	RAMP CURB	▬			

LOCATION APPROVED
UNDERGROUND STRUCTURES

SUPR. U/G STRUCTURES COMMITTEE — DATE

NOTE:
LOCATION OF UNDERGROUND STRUCTURES AS SHOWN ARE BASED ON THE BEST INFORMATION AVAILABLE. BUT NO GUARANTEE IS GIVEN THAT ALL EXISTING UTILITIES ARE SHOWN OR THAT THE GIVEN LOCATIONS ARE EXACT. CONFIRMATION OF EXISTENCE AND EXACT LOCATION OF ALL SERVICES MUST BE OBTAINED FROM THE INDIVIDUAL UTILITIES BEFORE PROCEEDING WITH CONSTRUCTION.

B.M. GBM XX–XXX
ELEV. 2XX.XXX

NO.	REVISIONS	DATE	BY

ENGINEERING DIVISION
TECHNOLOGY SERVICES BRANCH
106 - 1155 PACIFIC AVE

DESIGNED BY	R.M.	CHECKED BY	R.W.
DRAWN BY	R.M.	APPROVED BY	
HOR. SCALE:	1 : 250		
VERTICAL:	1 : 10		
DATE	2015/07/12		

ENGINEER'S SEAL
PROVINCE OF MANITOBA
REGISTERED ENGINEER

Winnipeg

THE CITY OF WINNIPEG
PUBLIC WORKS DEPARTMENT

JEFFERSON AVENUE
AND ADSUM DRIVE
PROPOSED TURN LANES

CITY DRAWING NUMBER SE–15–30
SHEET 1 OF 1
2