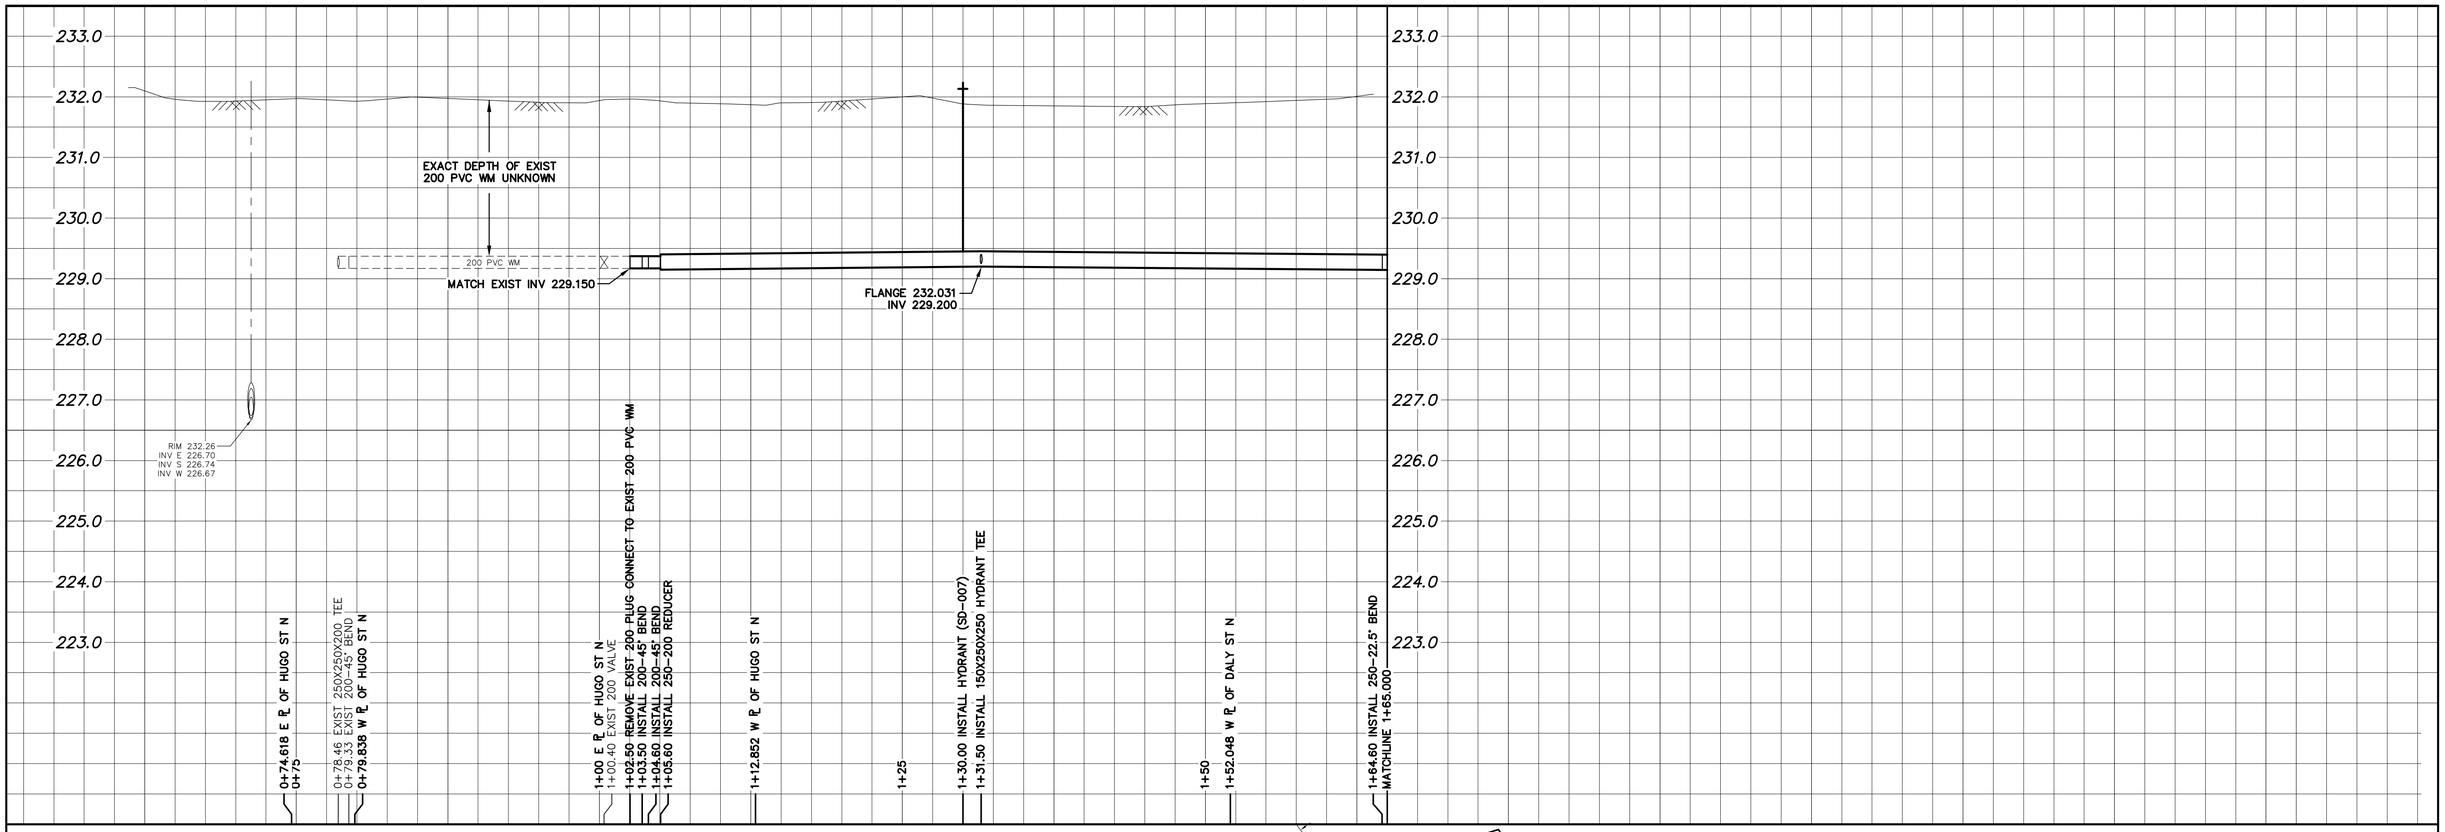

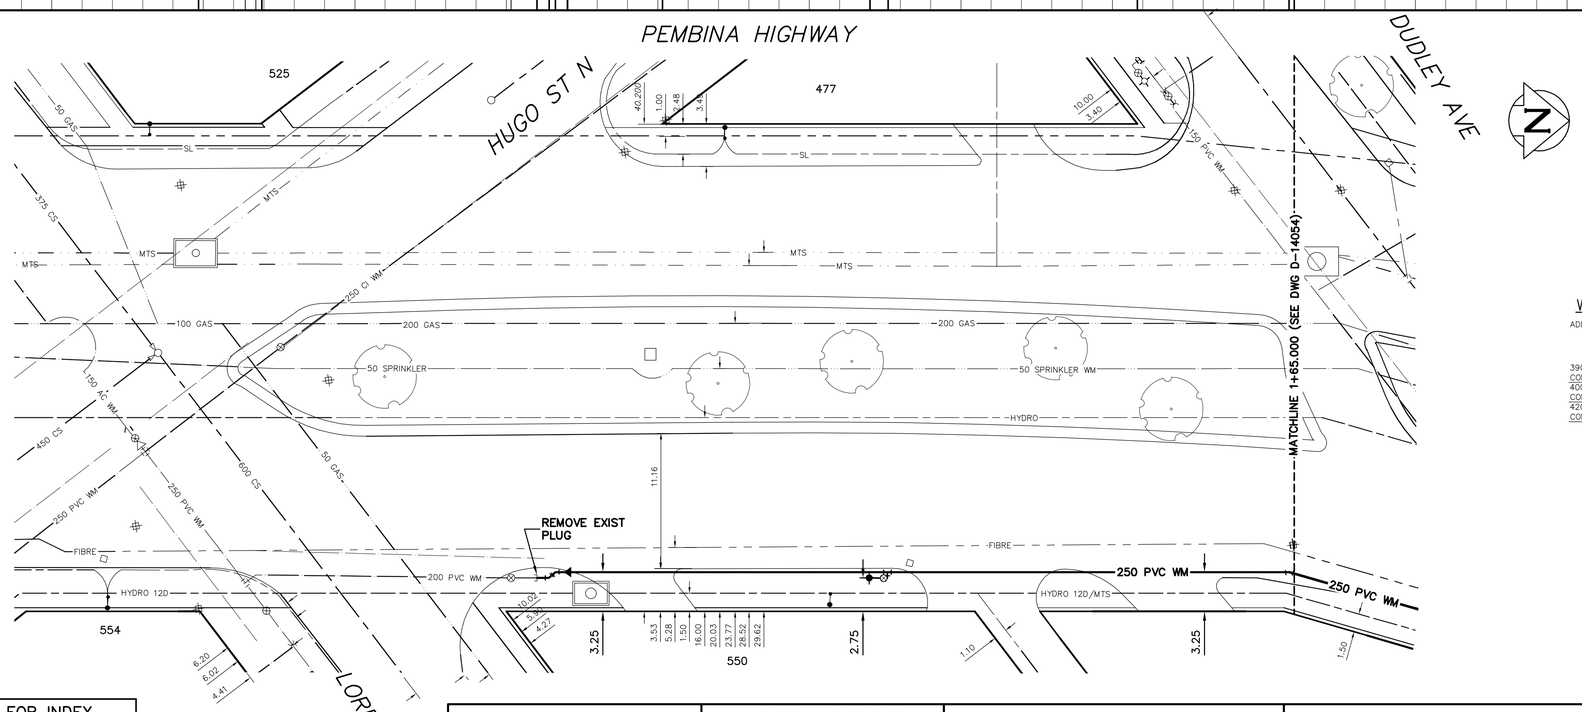

NOTE: CHAINAGES SHOWN ARE ALONG E. ℄ OF PEMBINA HWY.

WATER SERVICE INFORMATION

ADDRESS	SIZE (mm) MATERIAL (STREET)	SIZE (mm) MATERIAL (PROP.)	SHORT & LONG MEASUREMENT	CORP. LOCATION	REMARKS
390 PEMBINA HIGHWAY	20	–	–	–	RECONNECT SERVICE
COMMERCIAL	CU	–	–		–
400 PEMBINA HIGHWAY	20	20	OPP NL BLDG	16.0 E OF S/C	RECONNECT SERVICE
COMMERCIAL	CU	CU	2.350 WML PEMBINA HWY		–
420 PEMBINA HIGHWAY	–	–	–	–	RECONNECT SERVICE
COMMERCIAL	–	–	–		–

* SERVICES TO BE RENEWED TO ℄. ALL OTHERS TO BE RECONNECTED

FOR INDEX (SEE D-14045)

METRIC
WHOLE NUMBERS INDICATE MILLIMETRES
DECIMALIZED NUMBERS INDICATE METRES

0.0 5.0 10.0 15.0 20.0 25.0

WARNING

IF POWER EQUIPMENT OR EXPLOSIVES ARE TO BE USED FOR EXCAVATION ON THIS PROJECT THE CONTRACTOR MUST:

1) NOTIFY THE GAS COMPANY OF THE PROPOSED LOCATION OF EXCAVATION.

2) TAKE PRECAUTION TO AVOID DAMAGE TO GAS COMPANY INSTALLATIONS.

SEE PROVINCIAL REGULATION 210/72 FOR DETAILS

LOCATION APPROVED
UNDERGROUND STRUCTURES

SUPV. U/G STRUCTURES COMMITTEE — DATE

NOTE:
LOCATION OF UNDERGROUND STRUCTURES AS SHOWN ARE BASED ON THE BEST INFORMATION AVAILABLE BUT NO GUARANTEE IS GIVEN THAT ALL EXISTING UTILITIES ARE SHOWN OR THAT THE GIVEN LOCATIONS ARE EXACT. CONFIRMATION OF EXISTENCE AND EXACT LOCATION OF ALL SERVICES MUST BE OBTAINED FROM THE INDIVIDUAL UTILITIES BEFORE PROCEEDING WITH CONSTRUCTION.

B.M.
ELEV.

NO.	REVISIONS	DATE	BY

DESIGNED BY	MK	CHECKED BY	SC
DRAWN BY	RS	APPROVED BY	SC
SCALE: HORIZONTAL	1:250	RELEASED FOR CONSTRUCTION	
VERTICAL	1:50		
DATE	2015 07 23	DATE	

PLOT DATE: 2015 07 23

ENGINEER'S SEAL
ORIGINAL SIGNED BY S.J.R. COURNOYER 15/07/23

CONSULTANT DRAWING NUMBER
–

BID OPPORTUNITY: 648-2015
CONTRACT NUMBER: 14

Winnipeg

THE CITY OF WINNIPEG
WATER AND WASTE DEPARTMENT
ENGINEERING DIVISION

2015 SUPPLEMENTAL WATERMAIN RENEWALS
CONTRACT 14

PEMBINA HIGHWAY
LORETTE STREET TO DUDELY AVENUE

SHEET 9 OF 11

CITY DRAWING NUMBER
D-14053

FILE PATH: R:\DRAWINGS\WATER\RENEWAL\2015 RENEWALS\Pembina Hwy\
FILE NAME: Pembina_1.dwg