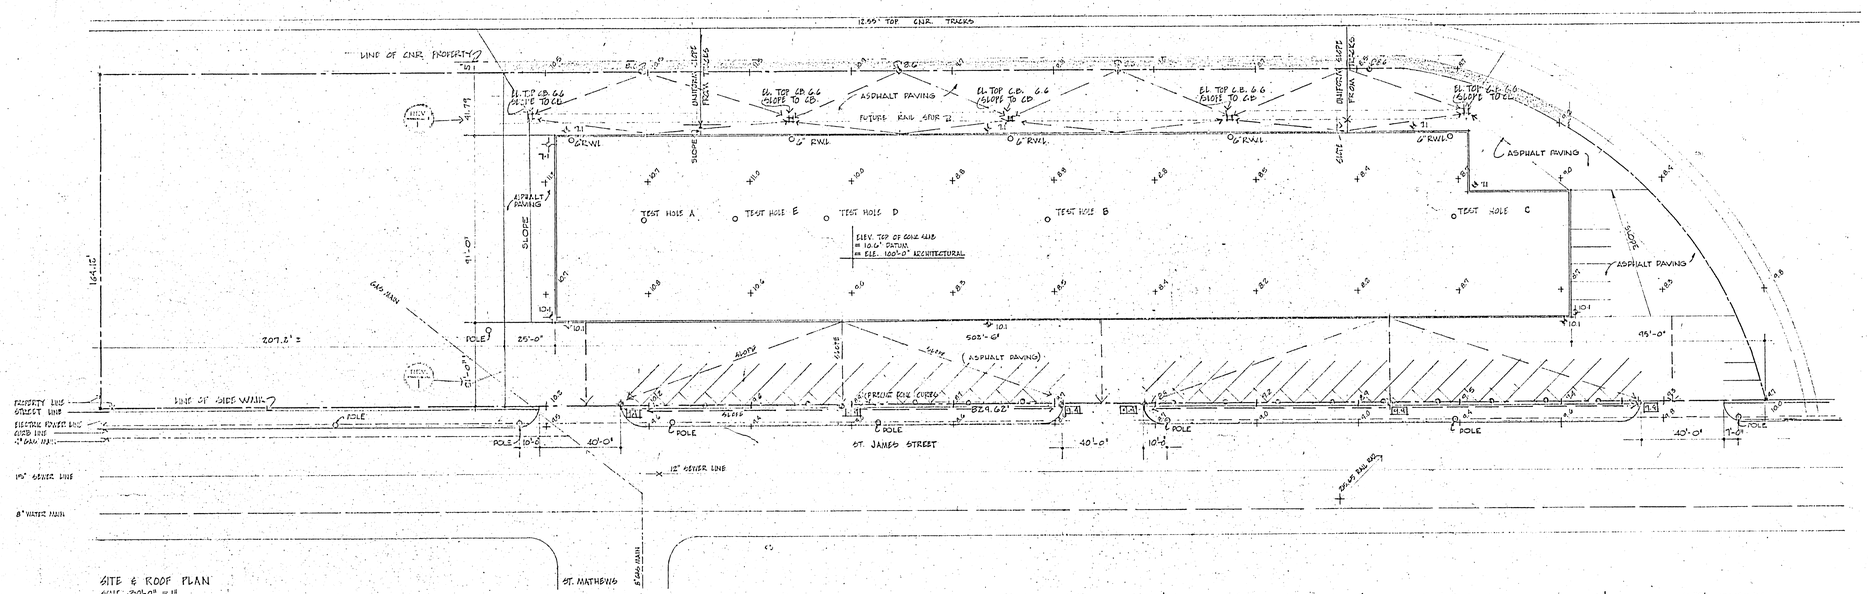

SITE & ROOF PLAN
SCALE 30'-0" = 1"
PARCEL B, RSS 41
ST. JAMES PLAN 7596

- IRON POST
- NEW ELEVATION
- PARKING POST
- EXISTING ELEVATIONS

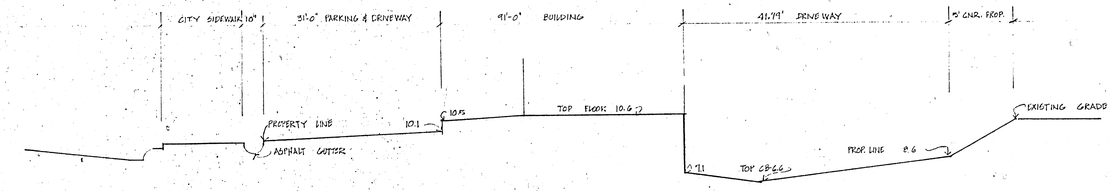

DIAGRAMATIC PROFILE
NO SCALE

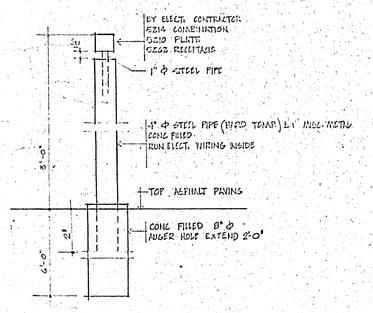

PARKING POST DETAIL
SCALE 1" = 1'-0"

Revised location
Sep 19, 1969

GENERAL NOTES

No.	PARTICULARS	DATE	BY
1	DIMENSIONS	[illegible]	[illegible]

REVISIONS

CHECKED FOR:
DESIGN [illegible]
DETAILS [illegible]
STRUCTURE R.C.
MECHANICAL
ELECTRICAL

PRINTING DATE

DRAWN BY

PROVINCE OF MANITOBA
LIBLING, MICHENER
REGISTERED ARCHITECTS

Drawings and specifications, as instruments of service are the property of the architects, the copyright in the same being reserved to them. No reproduction may be made without the permission of the architects, and when made, must bear their names. All prints to be returned.

The contractor is to verify dimensions and data noted herein with conditions on the site and is held responsible for reporting any discrepancy to the architects for adjustment.

This drawing is not to be used for building purposes until countersigned by:

LIBLING MICHENER & ASSOCIATED ARCHITECTS
268 Main Street, Winnipeg 1, Manitoba, Telephone WHitehall 3-4491

ST. JAMES PLACE WAREHOUSE
ST. JAMES NANITOBA.

TITLE SITE PLAN & DETAILS
SHEET NO. 6415 — A — 1