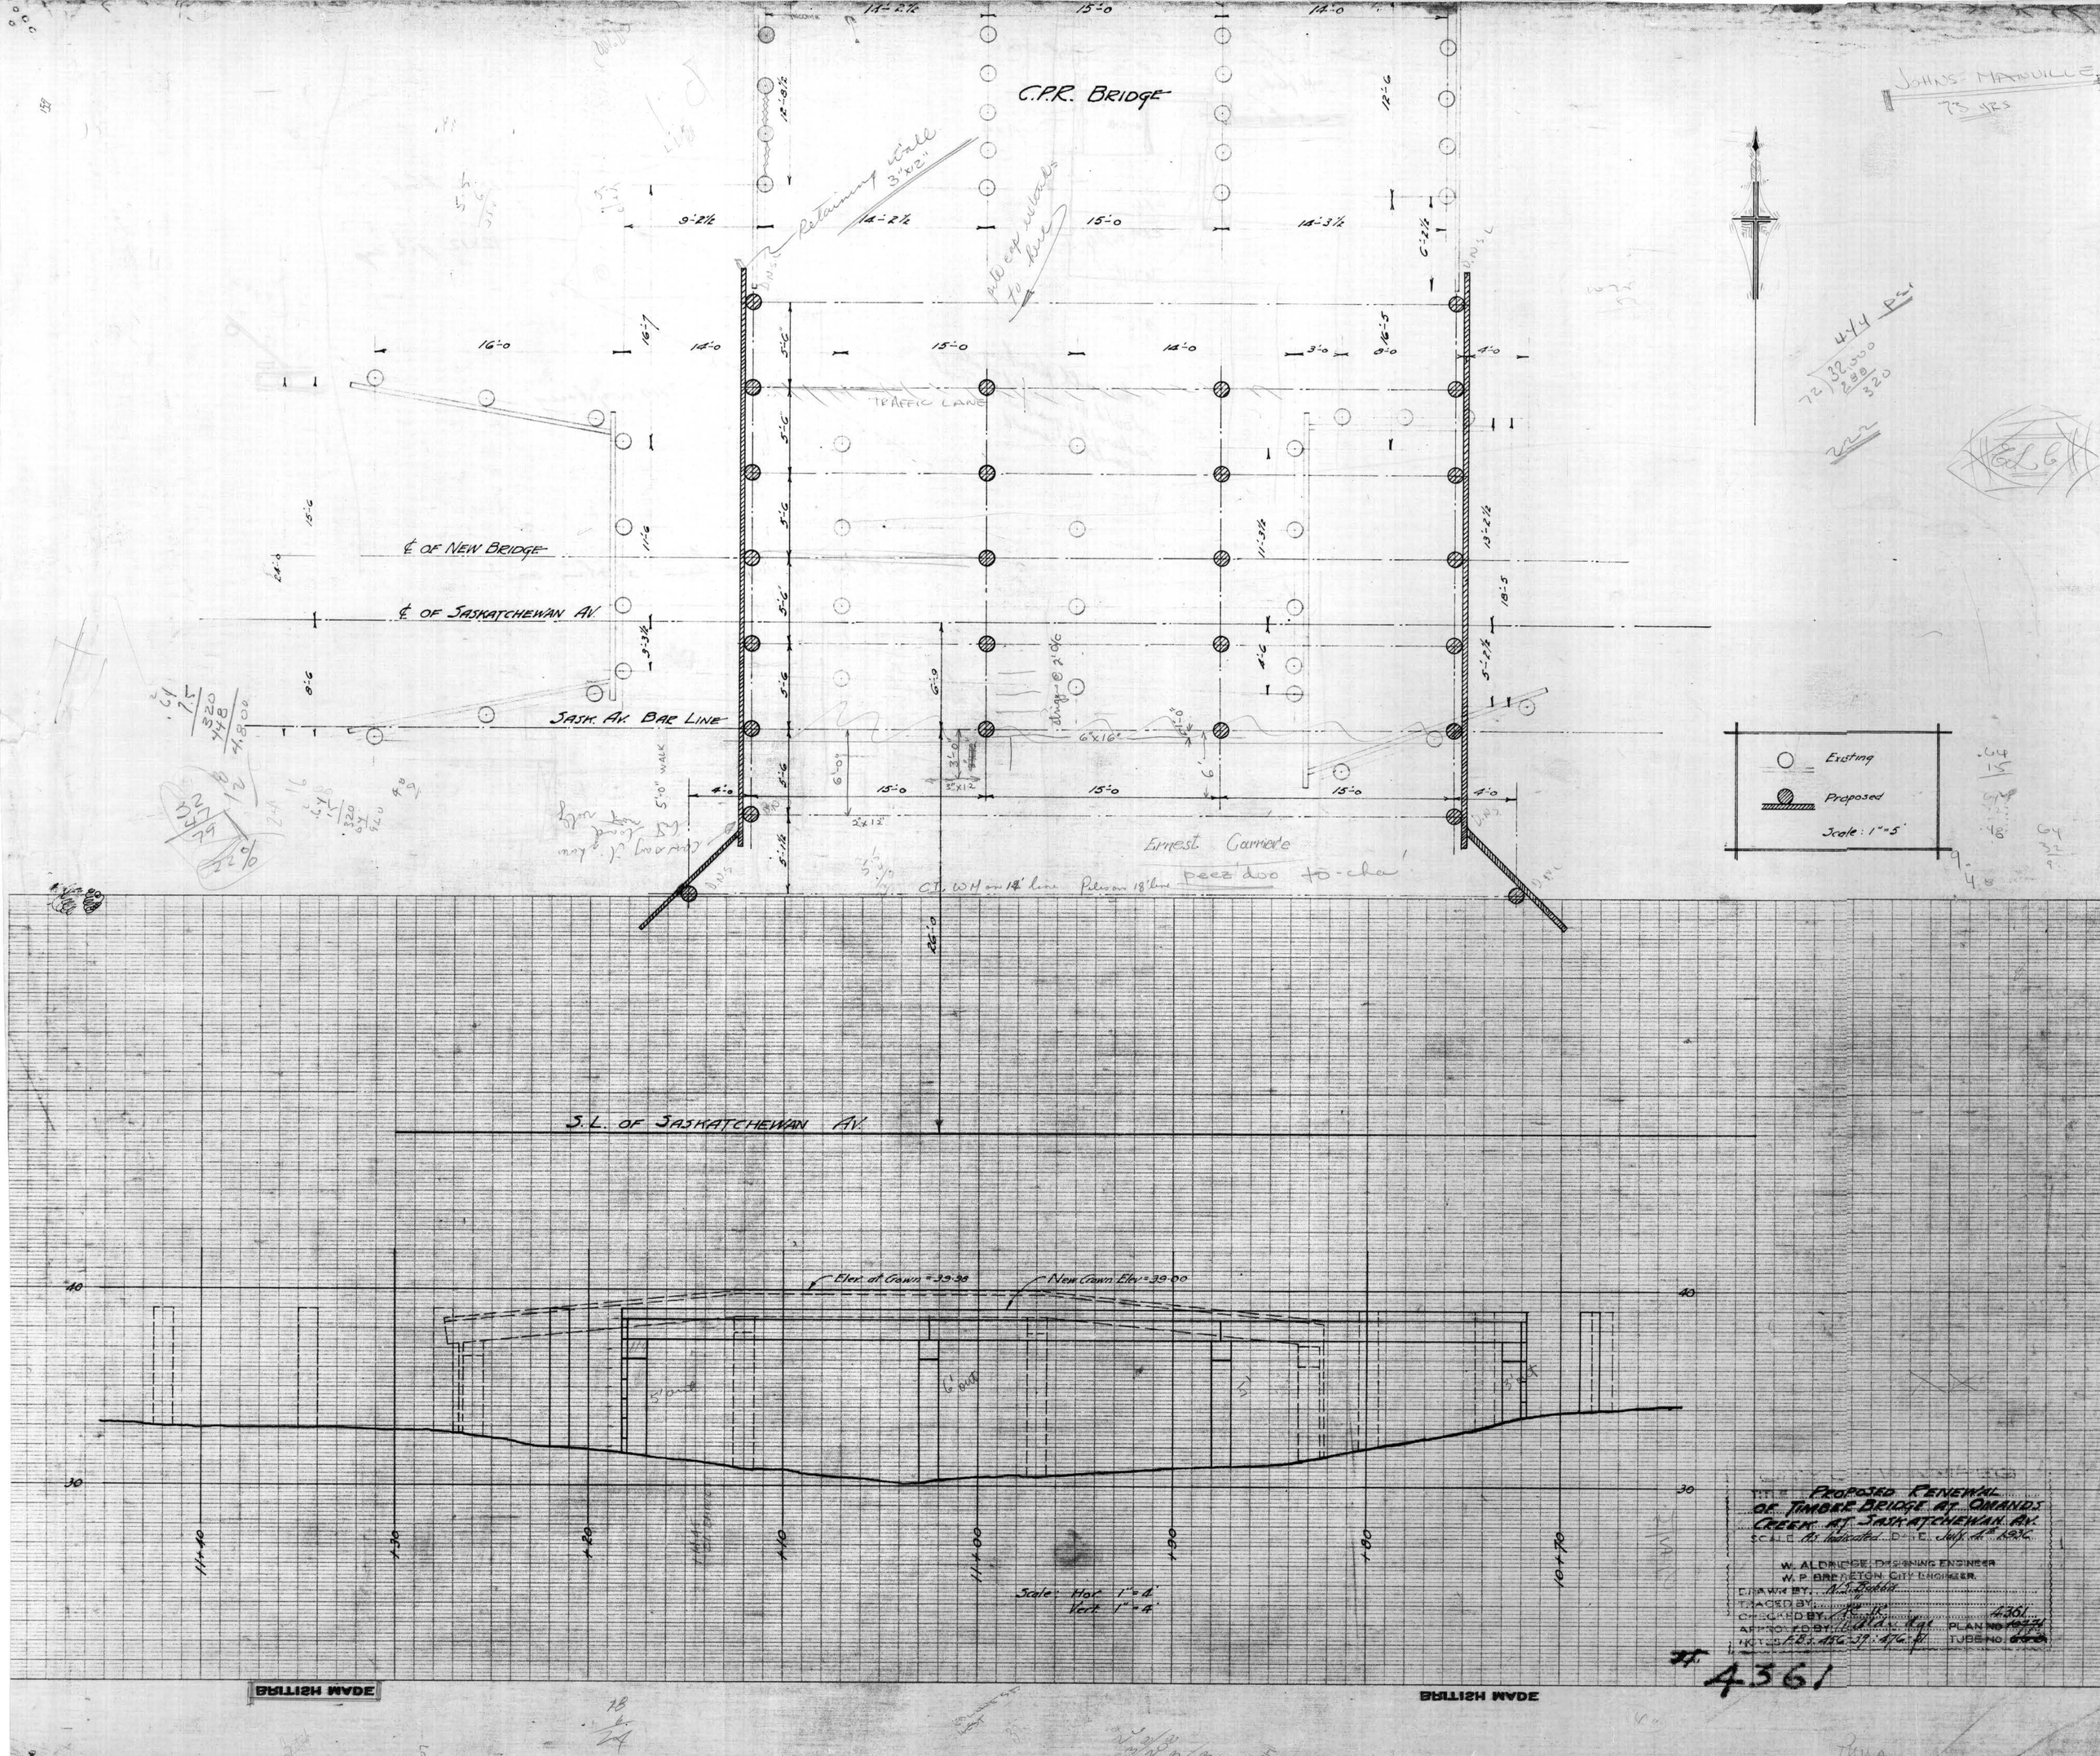
C.P.R. BRIDGE
Retaining wall 3"x12"
TRAFFIC LANE
℄ OF NEW BRIDGE
℄ OF SASKATCHEWAN AV.
SASK. AV. BAR LINE
Ernest Carriere
peez doo to-cha
Existing
Proposed
Scale: 1"=5'
S.L. OF SASKATCHEWAN AV.
Elev. at Crown = 39.98
New Crown Elev = 39.00
Scale: Hor. 1"=4'
Vert. 1"=4'
PROPOSED RENEWAL OF TIMBER BRIDGE AT OMANDS CREEK AT SASKATCHEWAN AV.
SCALE As indicated DATE July 4th 1936
W. ALDRIDGE, DESIGNING ENGINEER
W. P. BRENETON, CITY ENGINEER
DRAWN BY N.S. Bobbie
TRACED BY
CHECKED BY
APPROVED BY
NOTES F.B.s 456-39; 476-91
PLAN NO. 4361
TUBE NO.
4361