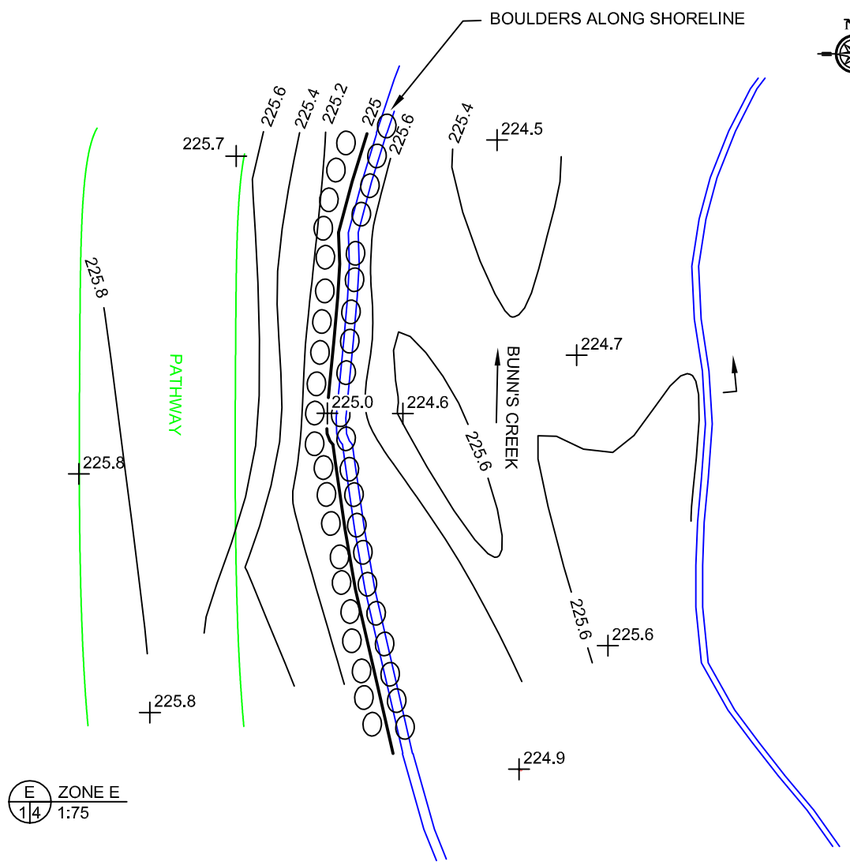

4/4 — E 1/4 ZONE E 1:75

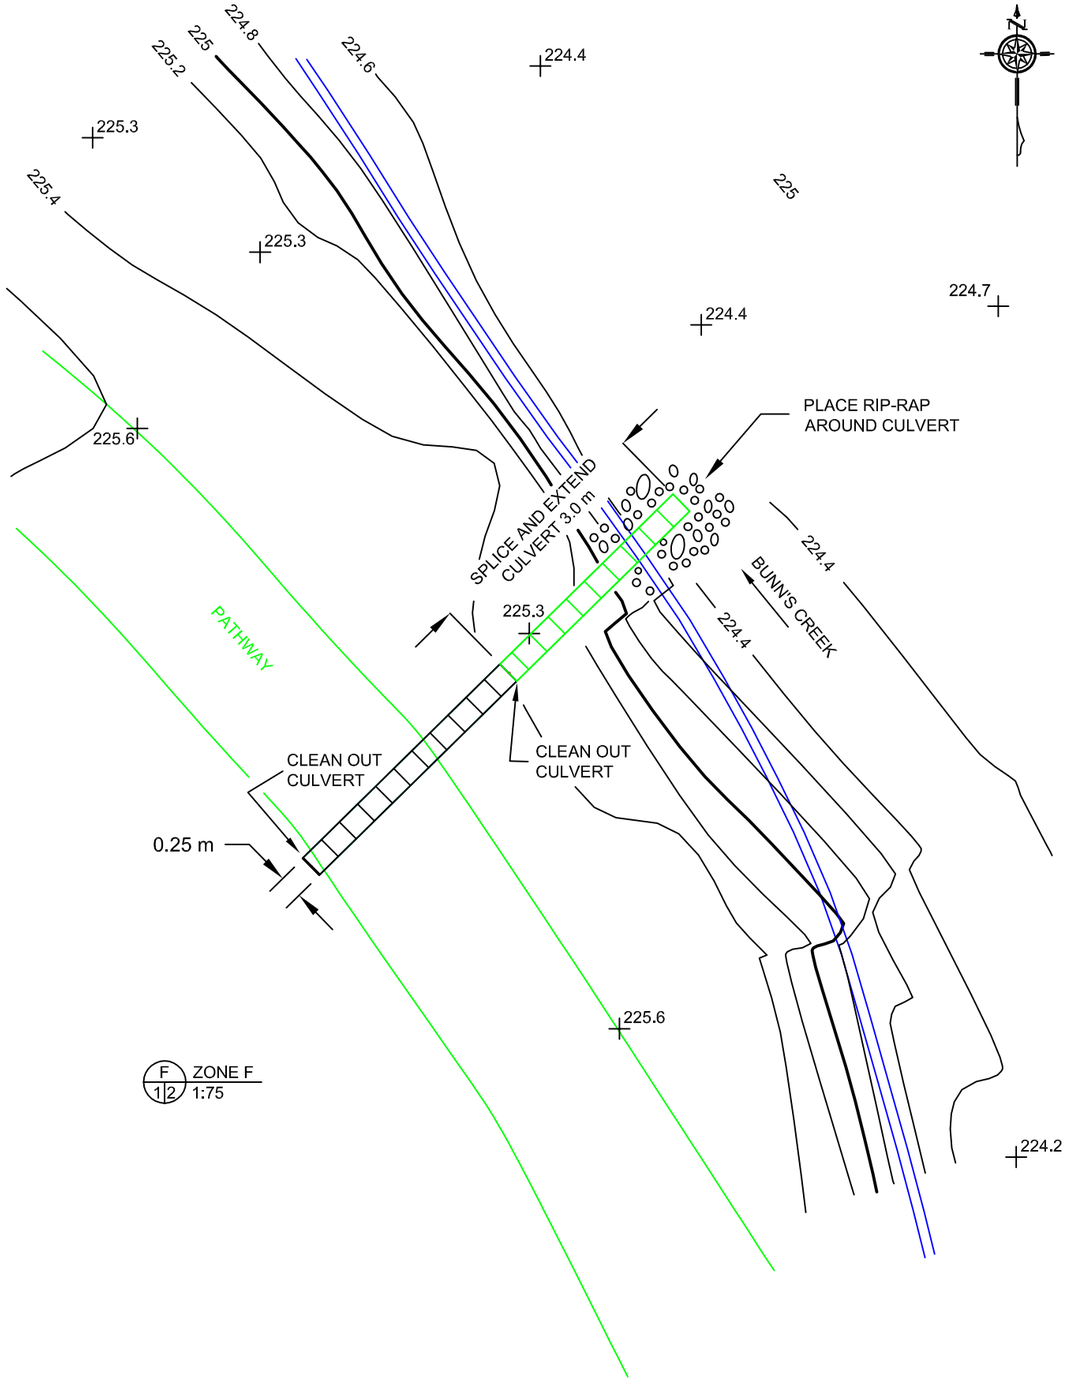

F 1/2 ZONE F 1:75

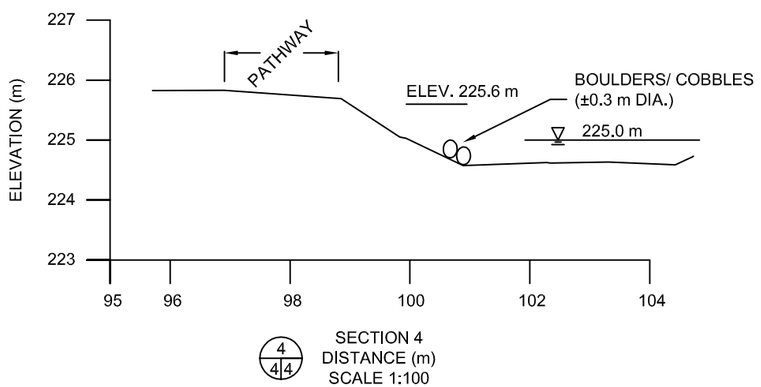

4/4/4 SECTION 4
DISTANCE (m)
SCALE 1:100

P:\2015\Projects\330(Dean Spearman)\01(Slope Stability-Bunns Creek)\Drawings\Drawing 4 - Area Zone E and F.dwg

LEGEND

- SECTION/DETAIL No. / SECTION / DETAIL PAGE LOCATION / SECTION / DETAIL PAGE REFERENCE
- 225.3 SPOT ELEVATION
- CULVERT
- SHORELINE
- 100 mm TO 300 mm RIP-RAP

NOTES

- CONTOUR INTERVAL IS 0.2 m.

No.	DATE	ISSUE / REVISION
0	Aug 2015	Report/ Tender

ENG-TECH CONSULTING LIMITED
6 - 854 Marion Street
Winnipeg, MB R2J 0K4
Phone: (204) 233-1694
Fax: (204) 235-1579

ENG. STAMP:

APEGM Certificate of Authorization
ENG-TECH Consulting Limited
No.2475 Expiry: April 30, 2016

CLIENT:
DEAN SPEARMAN
LANDSCAPE ARCHITECT

PROJECT:
SLOPE STABILITY ASSESSMENT AND EROSION PROTECTION, BUNN'S CREEK PATHWAY, WINNIPEG, MB

DWG DESCRIPTION:
ZONE E AND F
PLAN AND SECTIONS

SCALE:
AS SHOWN

DRAWN BY:	DATE:
ERM	AUGUST 2015
FILE No.:	CLIENT DWG/FIG. No.:
15-330-01	
ENG-TECH DWG/FIG. No.:	No.:
G4	