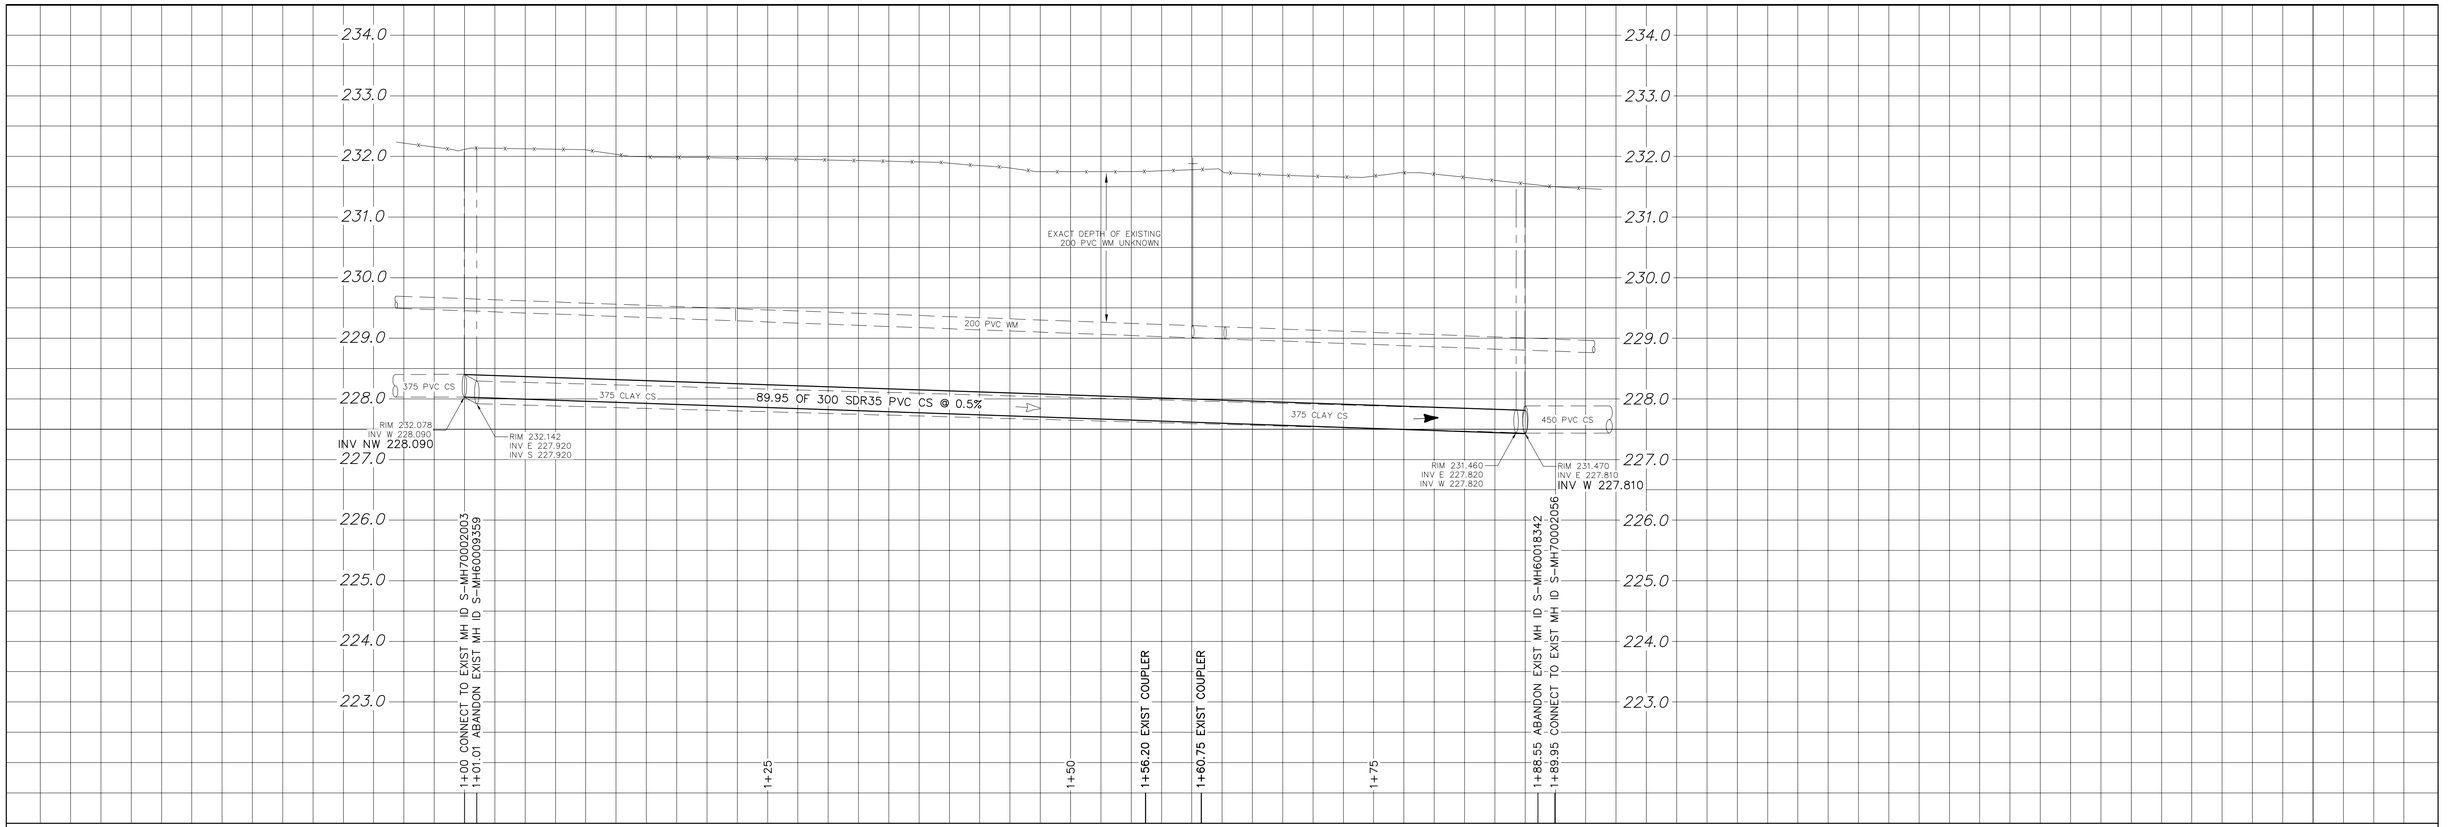

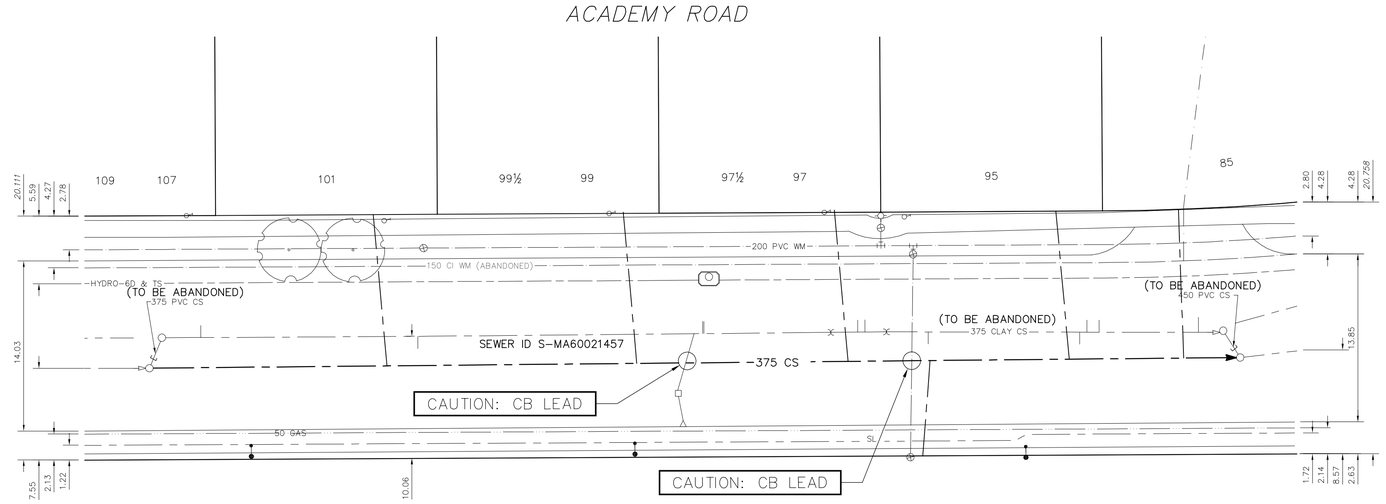

550
(WELLINGTON CR)
(ST MARYS ACADEMY)

FOR INDEX SEE 11159

SEWER SERVICE INFORMATION

ADDRESS	SIZE (mm) MATERIAL	℄ DIST JUNCTION TIE	REMARKS
109 ACADEMY RD	–	–	RENEW TO ℄
RESIDENTIAL	–	–	–
107 ACADEMY RD	150	2.6 W OF EL	RENEW TO ℄
RESIDENTIAL	–	87.1 E OF 1ST MH E OF STAFFORD ST	–
101 ACADEMY RD	–	4.3 W OF EL	RENEW TO ℄
RESIDENTIAL	–	103.9 E OF 1ST MH E OF STAFFORD ST	–
99 1/2 ACADEMY RD	–	–	RENEW TO ℄
RESIDENTIAL	–	–	–
99 ACADEMY RD	–	3.9 W OF EL	RENEW TO ℄
RESIDENTIAL	–	122.6 E OF 1ST MH E OF STAFFORD ST	–
97 1/2 ACADEMY RD	–	–	RENEW TO ℄
RESIDENTIAL	–	–	–
97 ACADEMY RD	150	4.1 W OF EL	RENEW TO ℄
RESIDENTIAL	–	140.7 E OF 1ST MH E OF STAFFORD ST	–
95 ACADEMY RD	150	2.4 E OF WL	RENEW TO ℄
RESIDENTIAL	–	147.2 E OF 1ST MH E OF STAFFORD ST	–
85 ACADEMY RD	–	–	RENEW TO ℄
RESIDENTIAL	–	–	–
550 WELLINGTON CR	–	–	RENEW TO ℄
RESIDENTIAL	–	–	–

SEWER JUNCTION INFORMATION FROM SEWER VIDEO INSPECTION
SEWER ID S-MA60021457
DISTANCE FROM MH ID S-MH60009359

DISTANCE	DIAMETER	CLOCK
3.2	150	10
21.1	150	2
21.7	150	10
39.9	150	10
43.9	150	2
44.6	150	10
44.7	100	11
57.4	150	11
58.0	150	10
63.2	200	2
75.7	150	2
76.3	150	10
77.3	150	10
85.5	150	11

NOTE: CHAINAGES SHOWN ARE ALONG ℄ OF ACADEMY ROAD

METRIC
WHOLE NUMBERS INDICATE MILLIMETRES
DECIMALIZED NUMBERS INDICATE METRES

0.0 5.0 10.0 15.0 20.0 25.0

WARNING

IF POWER EQUIPMENT OR EXPLOSIVES ARE TO BE USED FOR EXCAVATION ON THIS PROJECT THE CONTRACTOR MUST:

1) NOTIFY THE GAS COMPANY OF THE PROPOSED LOCATION OF EXCAVATION.

2) TAKE PRECAUTION TO AVOID DAMAGE TO GAS COMPANY INSTALLATIONS.

SEE PROVINCIAL REGULATION 210/72 FOR DETAILS

LOCATION APPROVED
UNDERGROUND STRUCTURES

SUPV. U/G STRUCTURES COMMITTEE _____ DATE _____

NOTE:
LOCATION OF UNDERGROUND STRUCTURES AS SHOWN ARE BASED ON THE BEST INFORMATION AVAILABLE BUT NO GUARANTEE IS GIVEN THAT ALL EXISTING UTILITIES ARE SHOWN OR THAT THE GIVEN LOCATIONS ARE EXACT. CONFIRMATION OF EXISTENCE AND EXACT LOCATION OF ALL SERVICES MUST BE OBTAINED FROM THE INDIVIDUAL UTILITIES BEFORE PROCEEDING WITH CONSTRUCTION.

B.M.
ELEV.

NO.	REVISIONS	DATE	BY

DESIGNED BY TS | CHECKED BY SC
DRAWN BY RJ/RS | APPROVED BY KZ
SCALE: HORIZONTAL 1:250 VERTICAL 1:50 | RELEASED FOR CONSTRUCTION
DATE 2015 12 16 | DATE
PLOT DATE: 2015 08 27

ENGINEER'S SEAL
ORIGINAL SIGNED BY S.R.J. COURNOYER 12/07/15

CONSULTANT DRAWING NUMBER
–

BID OPPORTUNITY: 998-2015
CONTRACT NUMBER: 4A

FILE PATH: R:\DRAWINGS\SEWER\2015 RENEWALS\RENEWALS & ASSOSTIATED WORKS\Contract 4A\
FILE NAME: ACADEMY_S-MA60021457.dwg

Winnipeg

THE CITY OF WINNIPEG
WATER AND WASTE DEPARTMENT
ENGINEERING DIVISION

2015 SEWER RENEWALS

SHEET 2 OF 49

ACADEMY ROAD
3RD MH E OF STAFFORD STREET (℄) TO 4TH MH E OF STAFFORD STREET (℄)

CITY DRAWING NUMBER
11160