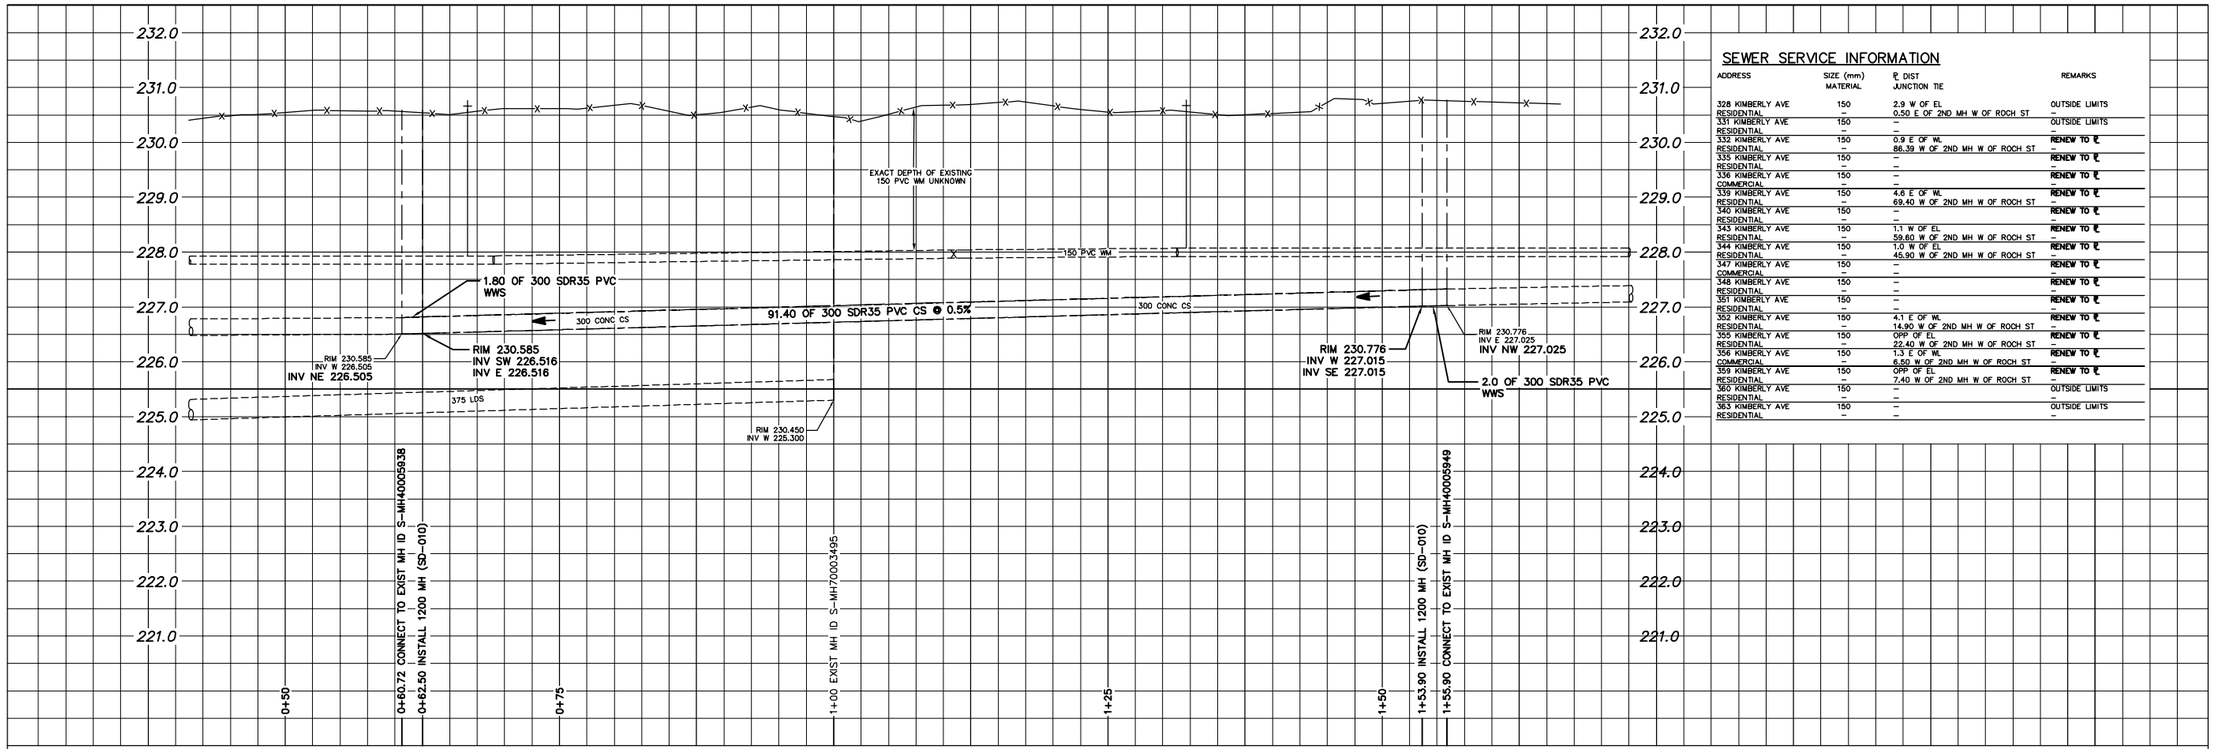

SEWER SERVICE INFORMATION

ADDRESS	SIZE (mm) MATERIAL	℄ DIST JUNCTION TIE	REMARKS
328 KIMBERLY AVE RESIDENTIAL	150 –	2.9 W OF EL 0.50 E OF 2ND MH W OF ROCH ST	OUTSIDE LIMITS –
331 KIMBERLY AVE RESIDENTIAL	150 –	– –	OUTSIDE LIMITS –
332 KIMBERLY AVE RESIDENTIAL	150 –	0.9 E OF WL 86.39 W OF 2ND MH W OF ROCH ST	RENEW TO ℄ –
335 KIMBERLY AVE RESIDENTIAL	150 –	– –	RENEW TO ℄ –
336 KIMBERLY AVE COMMERCIAL	150 –	– –	RENEW TO ℄ –
339 KIMBERLY AVE RESIDENTIAL	150 –	4.6 E OF WL 69.40 W OF 2ND MH W OF ROCH ST	RENEW TO ℄ –
340 KIMBERLY AVE RESIDENTIAL	150 –	– –	RENEW TO ℄ –
343 KIMBERLY AVE RESIDENTIAL	150 –	1.1 W OF EL 59.60 W OF 2ND MH W OF ROCH ST	RENEW TO ℄ –
344 KIMBERLY AVE RESIDENTIAL	150 –	1.0 W OF EL 45.90 W OF 2ND MH W OF ROCH ST	RENEW TO ℄ –
347 KIMBERLY AVE COMMERCIAL	150 –	– –	RENEW TO ℄ –
348 KIMBERLY AVE RESIDENTIAL	150 –	– –	RENEW TO ℄ –
351 KIMBERLY AVE RESIDENTIAL	150 –	– –	RENEW TO ℄ –
352 KIMBERLY AVE RESIDENTIAL	150 –	4.1 E OF WL 14.90 W OF 2ND MH W OF ROCH ST	RENEW TO ℄ –
355 KIMBERLY AVE RESIDENTIAL	150 –	OPP OF EL 22.40 W OF 2ND MH W OF ROCH ST	RENEW TO ℄ –
356 KIMBERLY AVE COMMERCIAL	150 –	1.3 E OF WL 6.50 W OF 2ND MH W OF ROCH ST	RENEW TO ℄ –
359 KIMBERLY AVE RESIDENTIAL	150 –	OPP OF EL 7.40 W OF 2ND MH W OF ROCH ST	RENEW TO ℄ –
360 KIMBERLY AVE RESIDENTIAL	150 –	– –	OUTSIDE LIMITS –
363 KIMBERLY AVE RESIDENTIAL	150 –	– –	OUTSIDE LIMITS –

NOTE: CHAINAGES SHOWN ARE ALONG S. ℄ OF KIMBERLY AVE.

KIMBERLY AVENUE

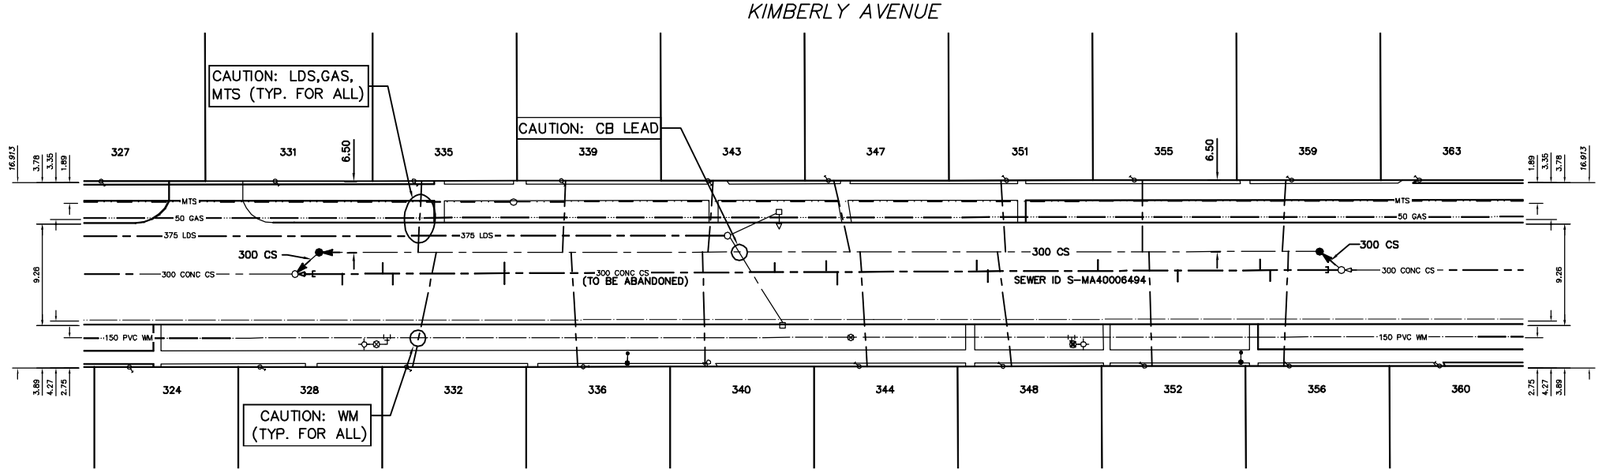

SEWER JUNCTION INFORMATION FROM SEWER VIDEO INSPECTION
SEWER ID S-MA40006494
DISTANCE FROM MH ID S-MH40005949

DISTANCE	DIAMETER	CLOCK
6.5	150	10
7.4	150	2
14.9	150	10
22.2	150	3
32.3	150	10
33.2	150	2
45.9	150	9
46.9	150	2
51.6	150	3
59.8	150	2
76.2	150	10
76.2	150	2
86.4	150	10
87.3	150	2
91.0	150	10

METRIC
WHOLE NUMBERS INDICATE MILLIMETRES
DECIMALIZED NUMBERS INDICATE METRES

0.0 5.0 10.0 15.0 20.0 25.0

WARNING

IF POWER EQUIPMENT OR EXPLOSIVES ARE TO BE USED FOR EXCAVATION ON THIS PROJECT THE CONTRACTOR MUST:

1) NOTIFY THE GAS COMPANY OF THE PROPOSED LOCATION OF EXCAVATION.

2) TAKE PRECAUTION TO AVOID DAMAGE TO GAS COMPANY INSTALLATIONS.

SEE PROVINCIAL REGULATION 210/72 FOR DETAILS

LOCATION APPROVED
UNDERGROUND STRUCTURES

SUPV. U/G STRUCTURES COMMITTEE — DATE

NOTE:

LOCATION OF UNDERGROUND STRUCTURES AS SHOWN ARE BASED ON THE BEST INFORMATION AVAILABLE BUT NO GUARANTEE IS GIVEN THAT ALL EXISTING UTILITIES ARE SHOWN OR THAT THE GIVEN LOCATIONS ARE EXACT. CONFIRMATION OF EXISTENCE AND EXACT LOCATION OF ALL SERVICES MUST BE OBTAINED FROM THE INDIVIDUAL UTILITIES BEFORE PROCEEDING WITH CONSTRUCTION.

B.M. ELEV.

NO.	REVISIONS	DATE	BY

DESIGNED BY TS | CHECKED BY SC
DRAWN BY RS | APPROVED BY KZ
SCALE: HORIZONTAL 1:250 VERTICAL 1:50 | RELEASED FOR CONSTRUCTION
DATE 2015 12 16 | DATE
PLOT DATE: 2015 12 16

ENGINEER'S SEAL

ORIGINAL SIGNED BY S.R.J. COURNOYER 12/07/15

CONSULTANT DRAWING NUMBER –

BID OPPORTUNITY: 998-2015
CONTRACT NUMBER: 4A

Winnipeg

THE CITY OF WINNIPEG
WATER AND WASTE DEPARTMENT
ENGINEERING DIVISION

2015 SEWER RENEWALS
CONTRACT 4A

KIMBERLY AVENUE
2ND MH W OF ROCH STREET TO
3RD MH W OF ROCH STREET

SHEET 25 OF 49

CITY DRAWING NUMBER 11185

FILE PATH: R:\DRAWINGS\SEWER\2015 RENEWALS\RENEWALS & ASSOSTIATED WORKS\Contract 4A\
FILE NAME: KIMBERLY_S-MA40006494.dwg