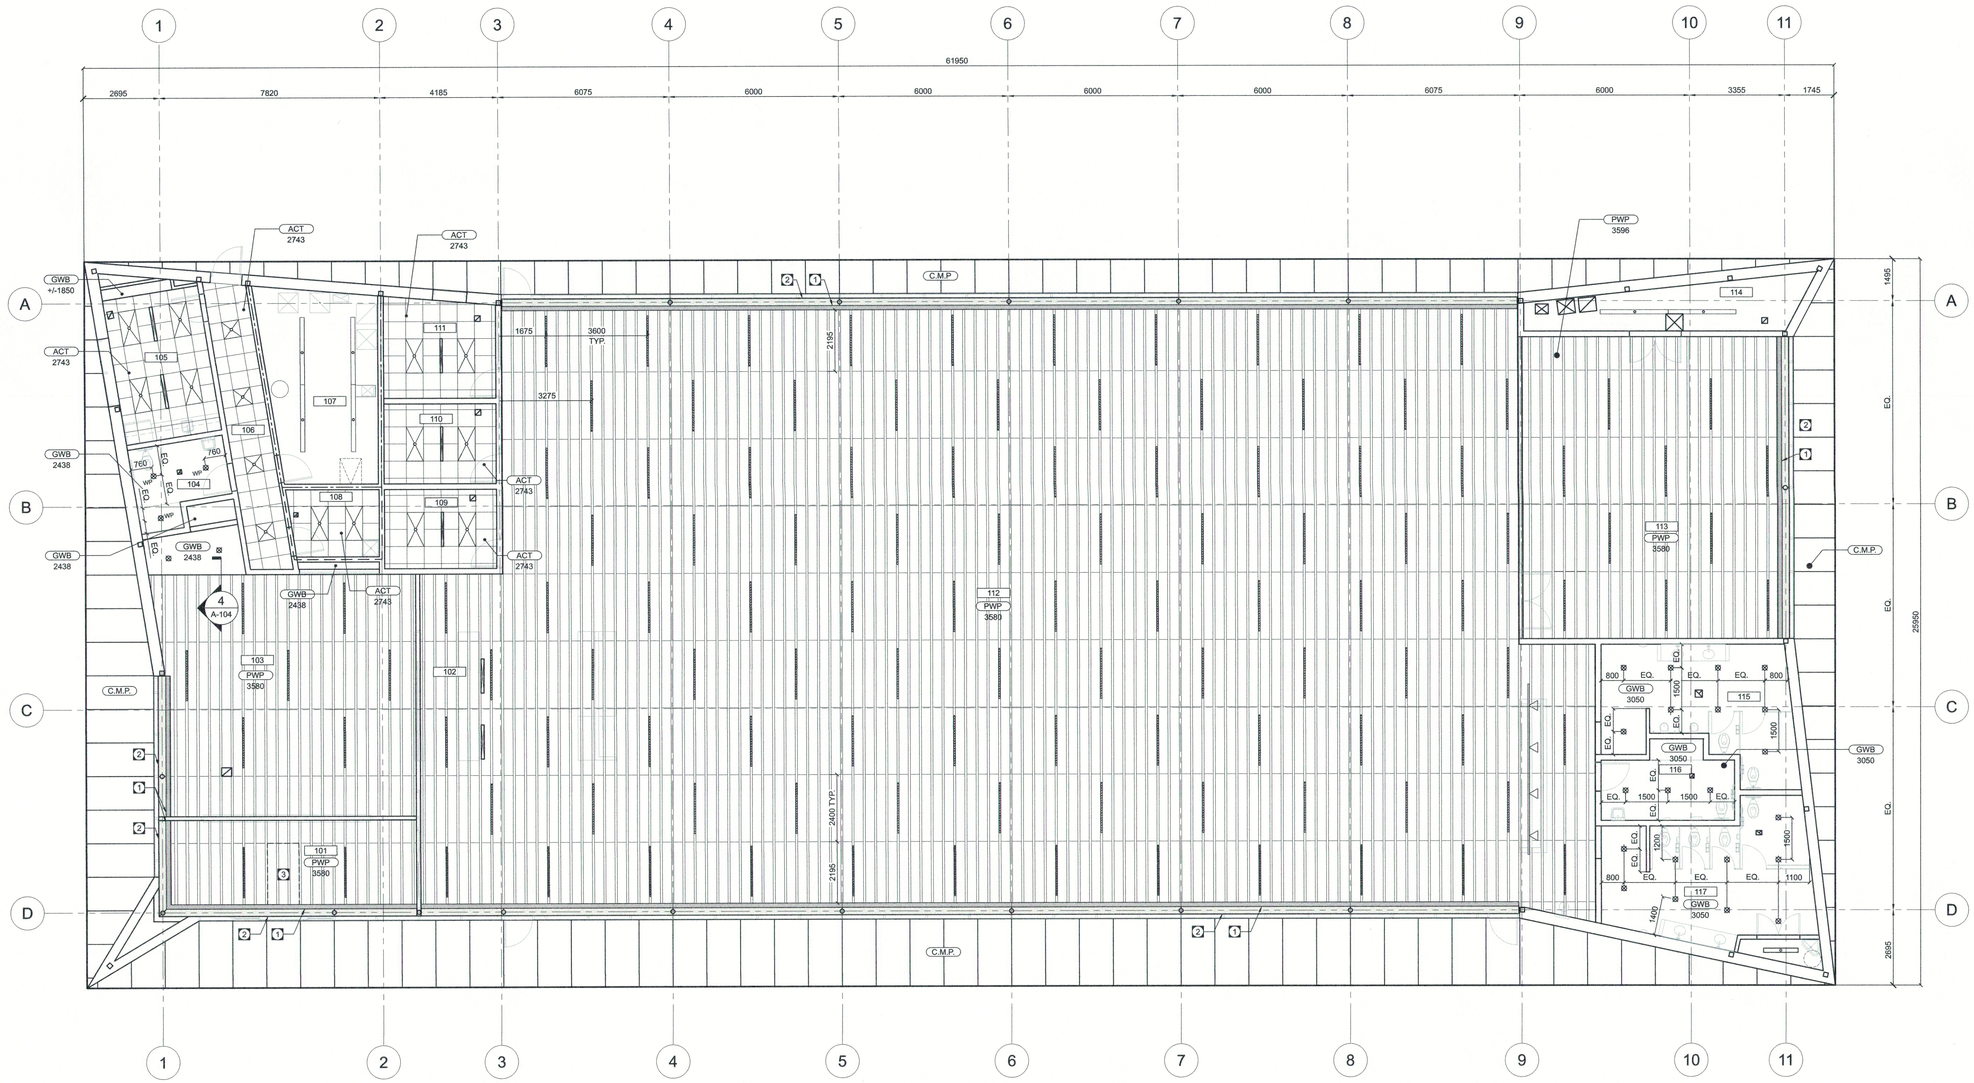

1 / A-104 MAIN FLOOR REFLECTED CEILING PLAN
1:100

GENERAL NOTES

1. ALL DIMENSIONS ARE TO FACE OF WALL FINISH OR NEAREST GRIDLINE AND CENTRELINE OF LIGHTING FIXTURES
2. MOUNTING HEIGHT / LOCATION OF ALL LIGHT FIXTURES PRIOR TO ROUGHIN TO BE VERIFIED BY ELEC.
3. CENTRE LINEAR RECESSED LIGHT ON PWP REVEAL.

KEYED NOTES

1. CONTINUOUS DIFFUSER GRILLE.
2. ANODIZED ALUM. ON PLYWOOD SUBSTRATE. REFER TO DETAIL
3. REMOVABLE CEILING PANEL ASSEMBLY. COORDINATE LOCATION WITH MECH.

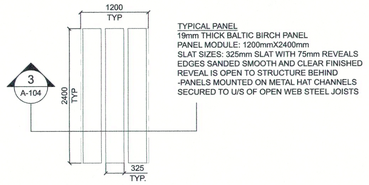

2 / A-104 CEILING PANEL - TYPICAL
1:50

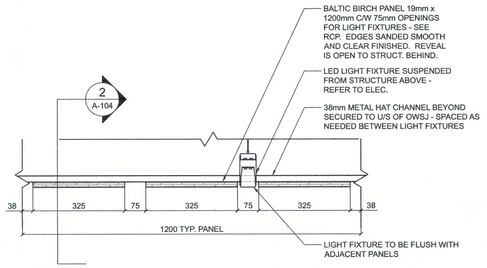

3 / A-104 CEILING PANEL SECTION - TYPICAL
1:10

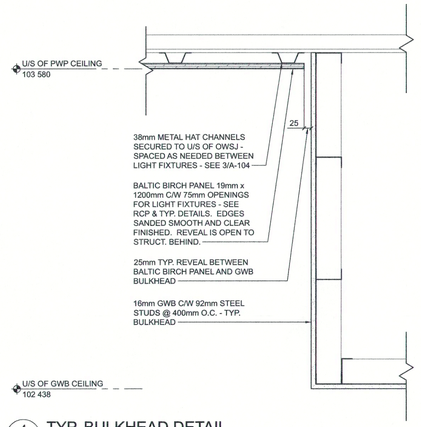

4 / A-104 TYP. BULKHEAD DETAIL
1:10

No.	DATE	REVISION / ISSUANCE
1	2017.02.17	ISSUED FOR CONSTRUCTION

Seal

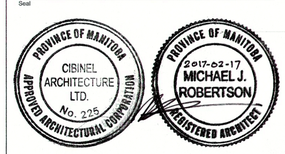

Architect

Cibinel Architecture Ltd

560 ACADEMY ROAD, WINNIPEG, MB R3N 0E3

Owner

Winnipeg

Project

TRANSCONA LIBRARY

1500 PLESSIS ROAD, WINNIPEG, MB

Sheet Title

MAIN FLOOR RCP & DETAILS

Project No. 1487

Sheet **A-104**

0 10 20 30 40 50 60 70 80 90 100mm

CIBINEL - Arch D - 24" X 36"