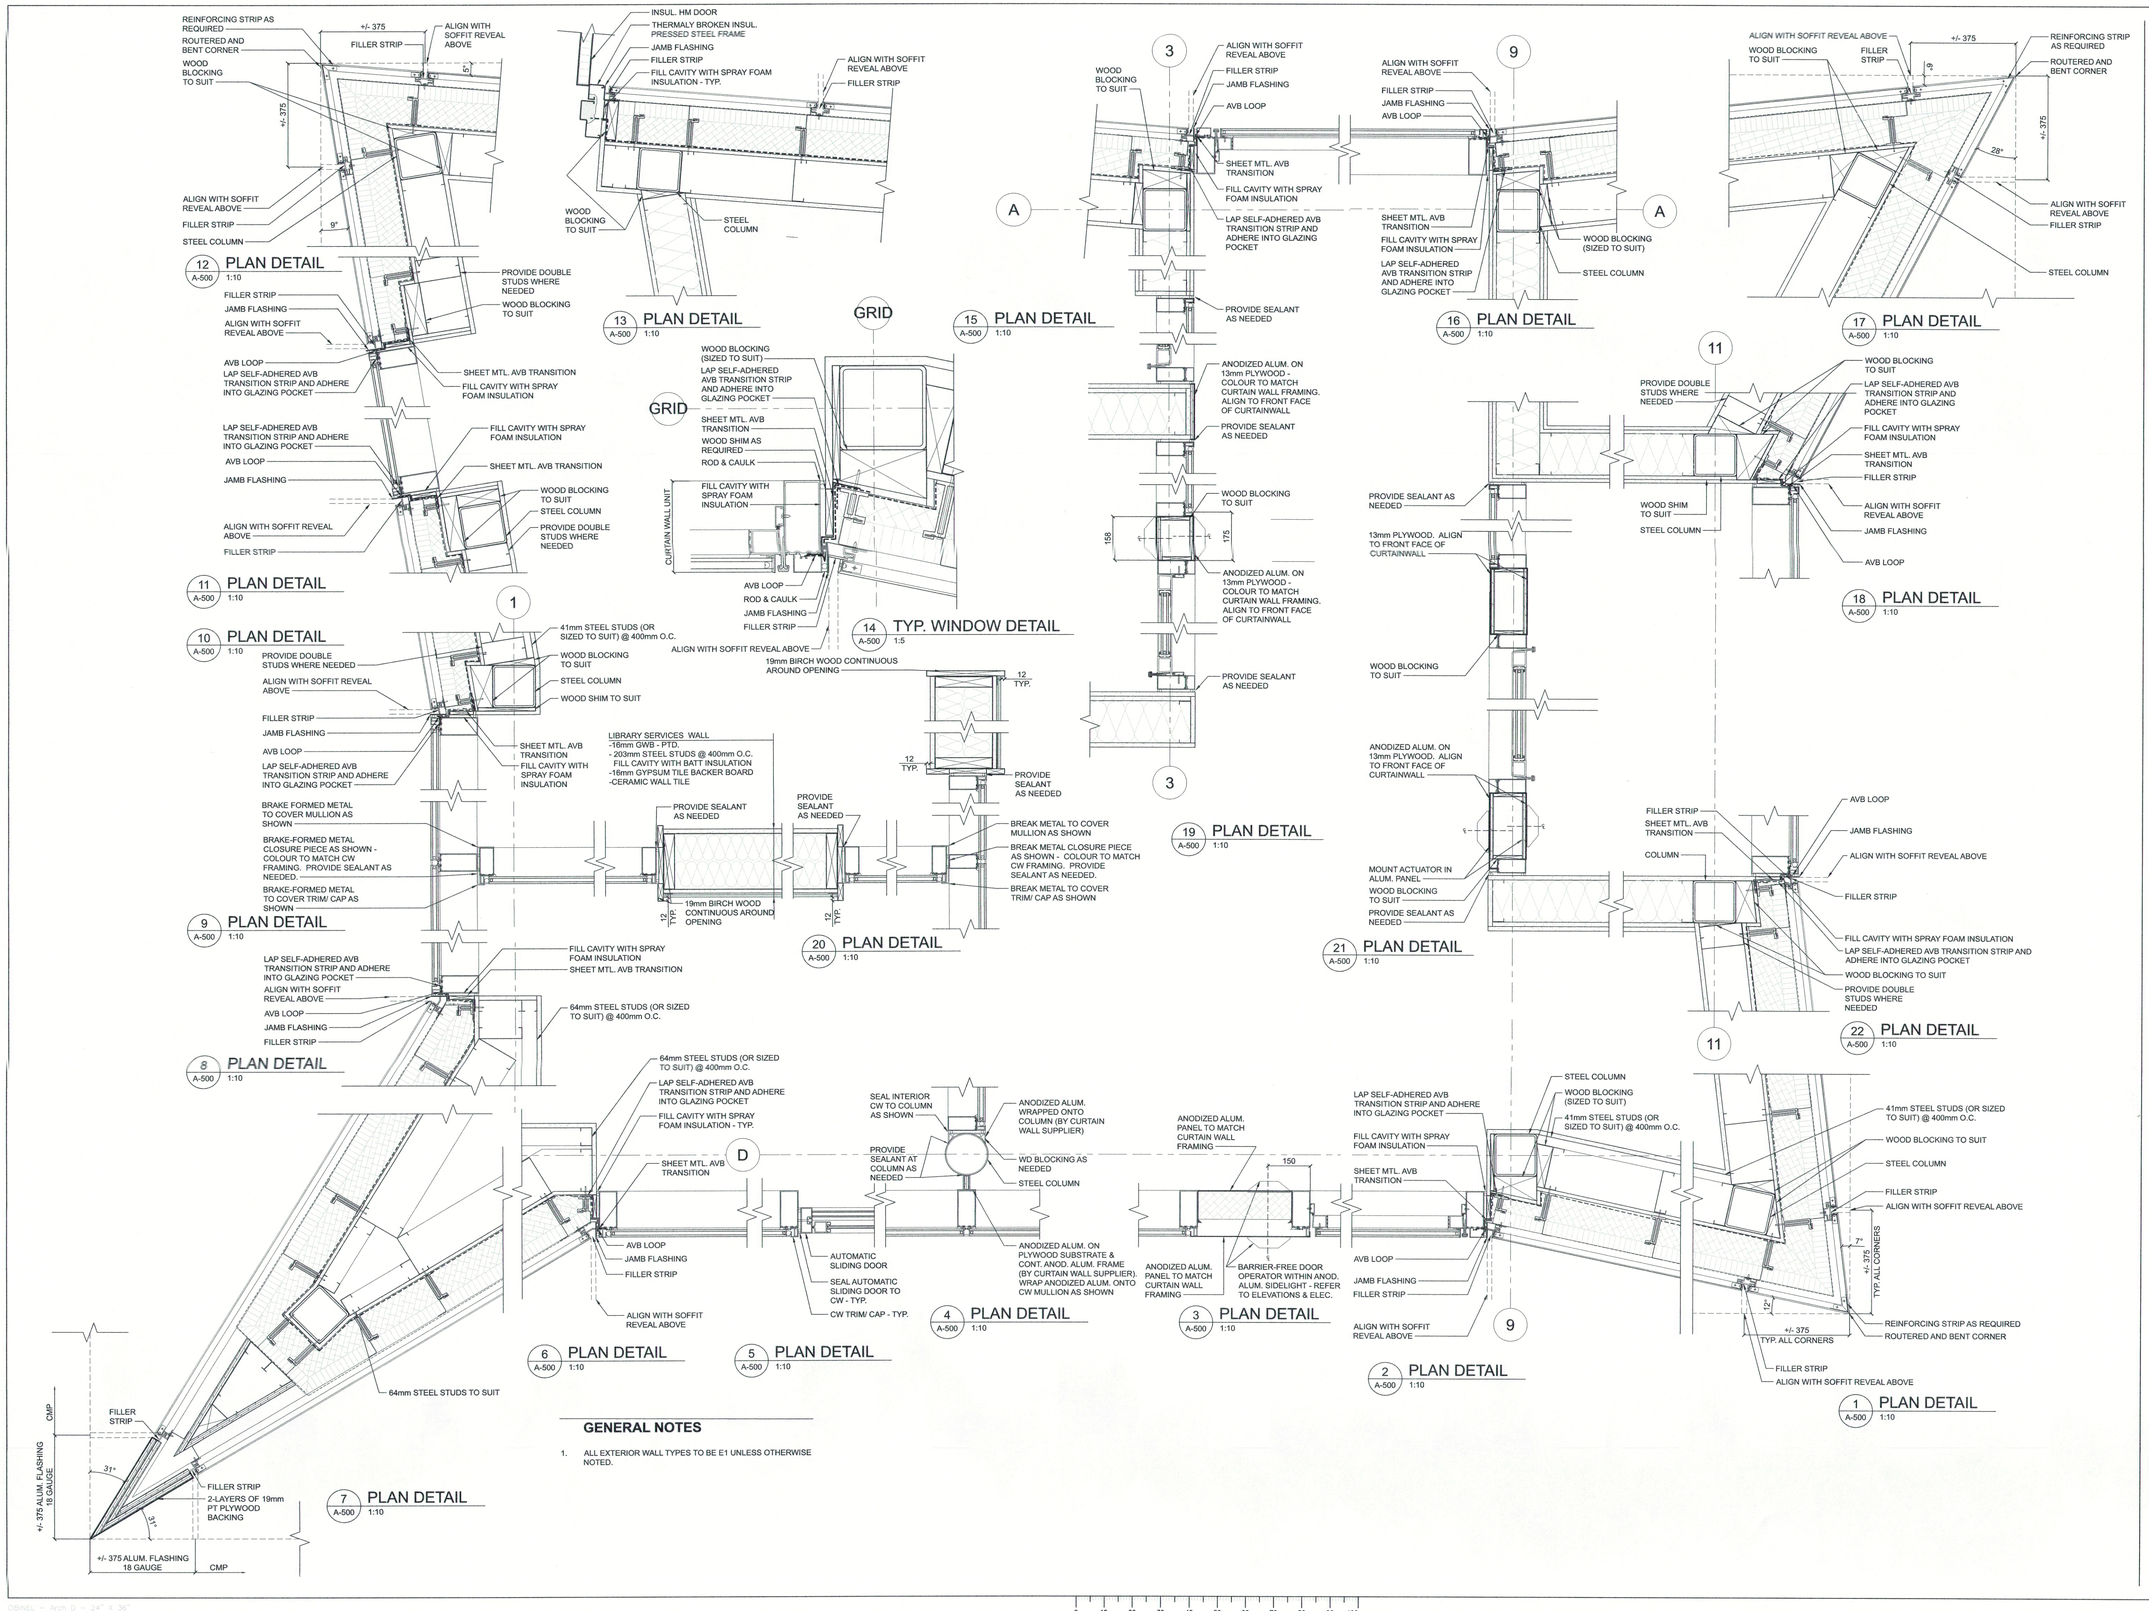

GENERAL NOTES

1. ALL EXTERIOR WALL TYPES TO BE E1 UNLESS OTHERWISE NOTED.

No.	DATE	REVISION / ISSUANCE
1	2017.02.17	ISSUED FOR CONSTRUCTION

Seal

PROVINCE OF MANITOBA — APPROVED ARCHITECTURAL CORPORATION — CIBINEL ARCHITECTURE LTD. No. 225

PROVINCE OF MANITOBA — 2017-02-17 — MICHAEL J. ROBERTSON — REGISTERED ARCHITECT

Architect

Cibinel Architecture Ltd

560 ACADEMY ROAD, WINNIPEG, MB R3N 0E3

Project

TRANSCONA LIBRARY

1500 PLESSIS ROAD, WINNIPEG, MB

Sheet Title

PLAN DETAILS

Project No. 1487

Sheet **A-500**

0 10 20 30 40 50 60 70 80 90 100mm