ISO A1 - 594mm x 841mm

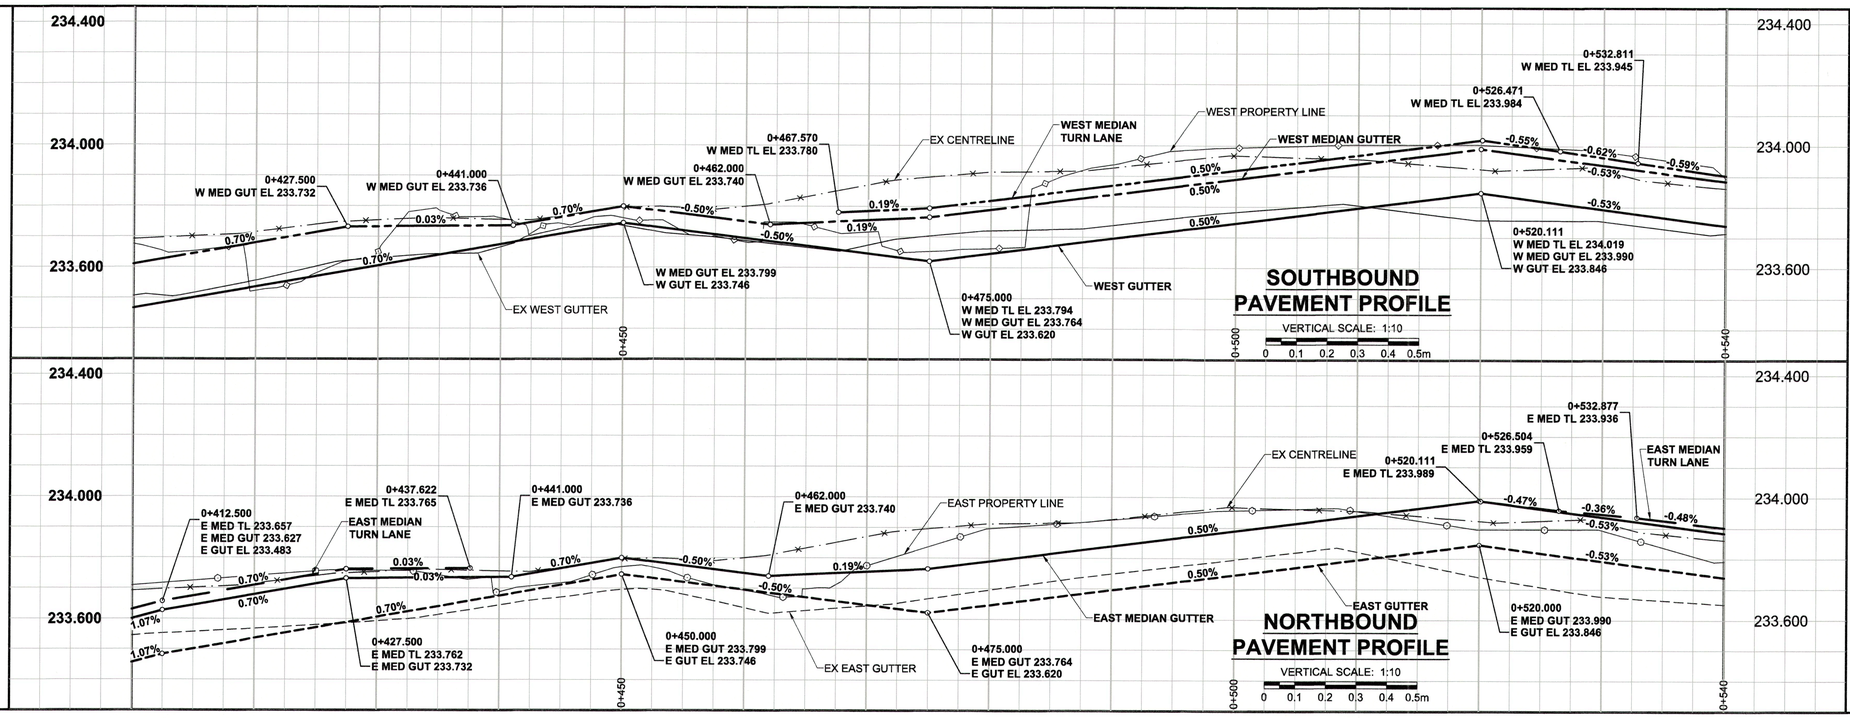

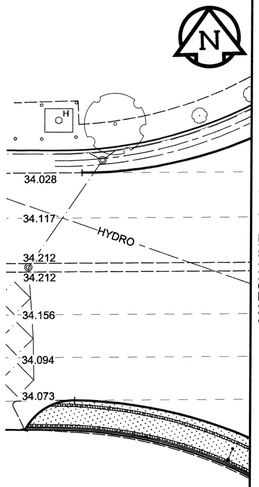

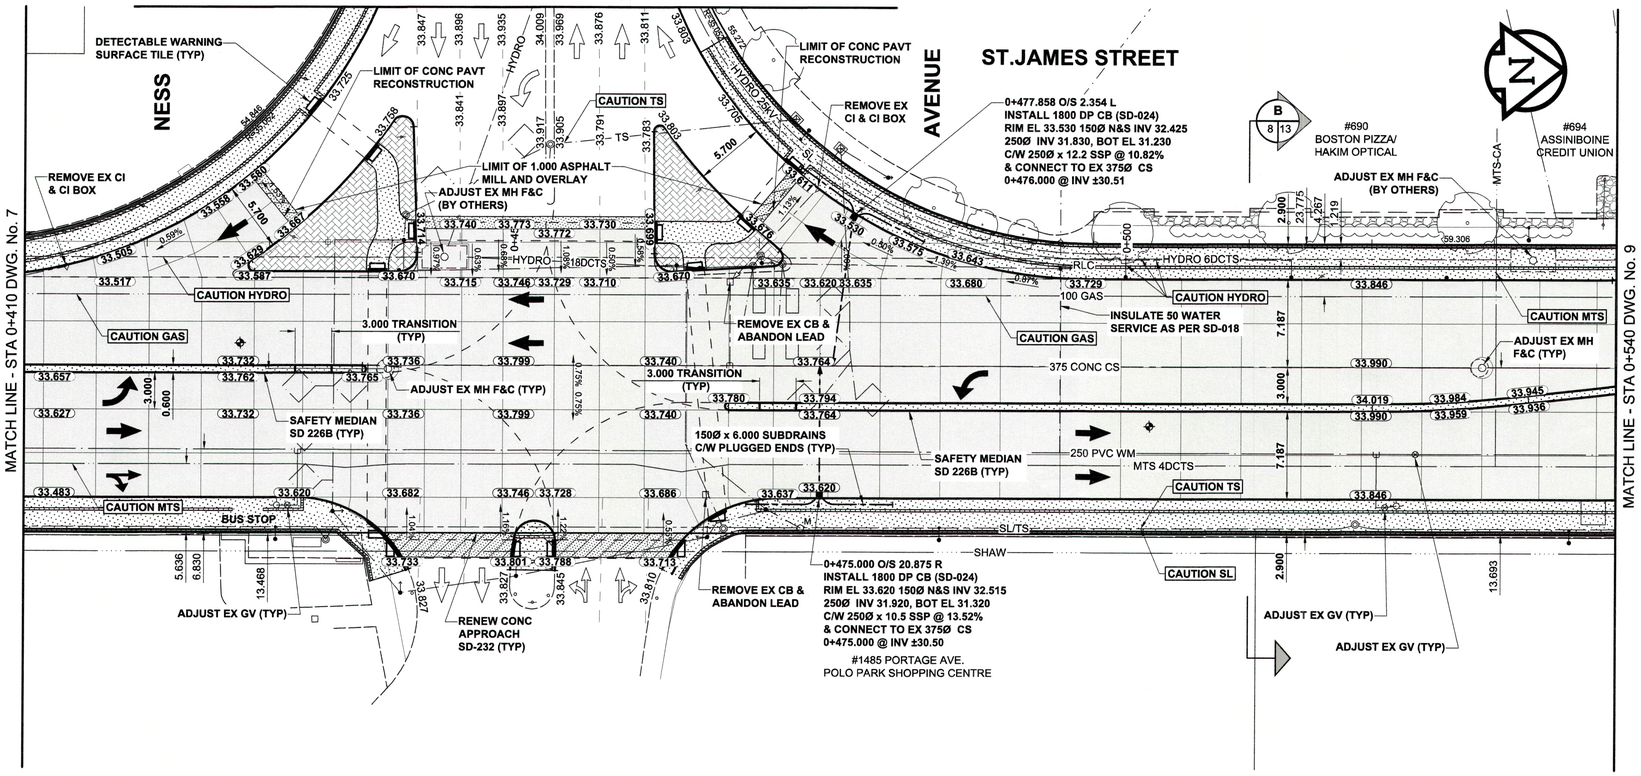

MATCH LINE - A - A

MATCH LINE - STA 0+540 DWG. No. 9

NOTES
1. ADJUST MH AND CB RIMS TO NEW GRADES.
2. CONTRACTOR TO REGRADE/RENEW EXST PRIVATE SIDEWALKS TO LIMITS AS SHOWN. SIDEWALKS TO BE RENEWED WITH CONCRETE UNLESS NOTED OTHERWISE.
3. CONTRACTOR TO TAKE PRECAUTIONARY STEPS TO PROTECT EXISTING TREES WITHIN THE LIMITS OF CONSTRUCTION FROM DAMAGE FROM CONSTRUCTION ACTIVITIES AS OUTLINED IN THE SPECIFICATIONS.
4. MODIFIED BARRIER CURB TO BE CONSTRUCTED AT ALL INTERSECTION RADII, BACK LANE RADII AND BULLNOSES.
5. CONTRACTOR TO CONFIRM THE LOCATION OF ALL UTILITIES/SERVICES IN THE FIELD PRIOR TO CONSTRUCTION.
6. ADD 200.000m TO ABBREVIATED ELEVATIONS TO OBTAIN GEODETIC ELEVATIONS.
7. CB SD-024 OFFSETS ARE DIMENSIONED TO BOC. CB SD-025 OFFSETS ARE DIMENSIONED O/C.
8. SEE DRAWING No. 13 FOR STREETSCAPING DETAILS.
9. ALL DIMENSIONS TO BACK OF CURB.

APEGM
Certificate of Authorization
MORRISON HERSHFIELD
No. 1736

BID OPPORTUNITY No. 19-2016

METRIC
WHOLE NUMBERS INDICATE MILLIMETRES
DECIMALIZED NUMBERS INDICATE METRES

EXISTING	LEGEND - PLAN	NEW
	GAS	
	MTS / PEDESTAL	
	HYDRO / CABINET	
	CATV / FIBRE OPTIC	
	TRAFFIC SIGNALS / PIT	
	LAND DRAINAGE SEWER	
	SANITARY/COMBINED SEWER	
	CB LEAD / SSP / DCP	
	WATER MAIN	
	SUBDRAIN	
	DITCH	

EXISTING	LEGEND - PLAN	NEW
	MANHOLE	
	CATCH BASIN / CATCH PIT	
	CURB INLET WITH BOX	
	TREE	
TH-12	TEST HOLE	
	PROPERTY LINE	
	SURVEY BAR	
	FENCE	
	BOC / EDGE OF PAVEMENT	
33.000	ELEVATION	(33.333)
	TRAFFIC SIGN	

EXISTING	LEGEND - PLAN	NEW
	CONCRETE PAVEMENT	
	CONC SIDEWALK / MEDIAN	
	ASPHALT PAVEMENT	
	PAVING STONE	
	GRAVEL	
	RAMP CURB	
	PLANING / REMOVAL	

LOCATION APPROVED
UNDERGROUND STRUCTURES

SUPR. U/G STRUCTURES COMMITTEE — DATE

NOTE:
LOCATION OF UNDERGROUND STRUCTURES AS SHOWN ARE BASED ON THE BEST INFORMATION AVAILABLE BUT NO GUARANTEE IS GIVEN THAT ALL EXISTING UTILITIES ARE SHOWN OR THAT THE GIVEN LOCATIONS ARE EXACT. CONFIRMATION OF EXISTENCE AND EXACT LOCATION OF ALL SERVICES MUST BE OBTAINED FROM THE INDIVIDUAL UTILITIES BEFORE PROCEEDING WITH CONSTRUCTION.

BM 38-032
ELEV 234.325 m

No.	REVISIONS	YY/MM/DD	BY
0	ISSUED FOR CONSTRUCTION	16/11/02	RPB

MORRISON HERSHFIELD

DESIGNED BY	WRJ	CHECKED BY	RPB
DRAWN BY	DID	APPROVED BY	BWB
HOR SCALE	1:250	RELEASED FOR CONSTRUCTION	
VERT SCALE	1:10		
DATE	16/11/02	DATE	Nov 2/16

PROFESSIONAL'S SEAL
PROVINCE OF MANITOBA
Nov 2/16
R.P. BRUCE
REGISTERED PROFESSIONAL ENGINEER

CONSULTANT FILE NAME
W150022 STJames-PP-08.dwg

Winnipeg

THE CITY OF WINNIPEG
PUBLIC WORKS DEPARTMENT
ENGINEERING DIVISION

2016 REGIONAL STREET RENEWAL PROGRAM
ST.JAMES STREET
RECONSTRUCTION
PORTAGE AVENUE TO MAROONS ROAD
HORIZONTAL AND VERTICAL ALIGNMENT
STA 0+410 TO STA 0+540

CITY DRAWING NUMBER	P-3475-8
SHEET	8 OF 13
DRAWING No.	8
REV	0

M:\Proj\W150022\4 Design\1 Drawings\5 Sheets\W150022 StJames-PP-08.dwg Last Saved: 10/31/2016 2:40 PM by DDoszpod Plotted: 10/31/2016 2:48 PM by Daniel Doszpod