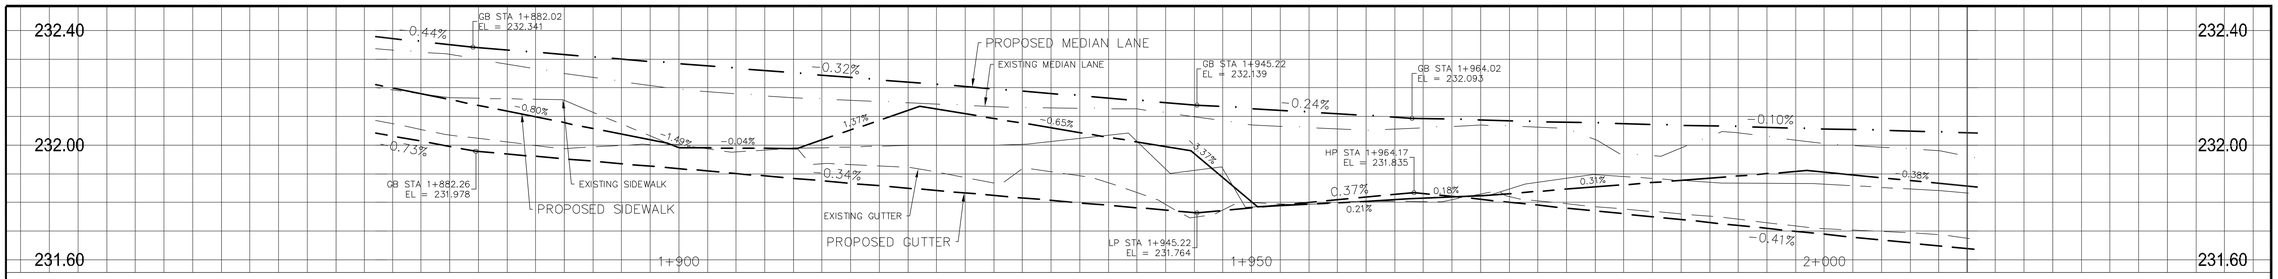

PEMBINA HIGHWAY SOUTHBOUND PROFILE

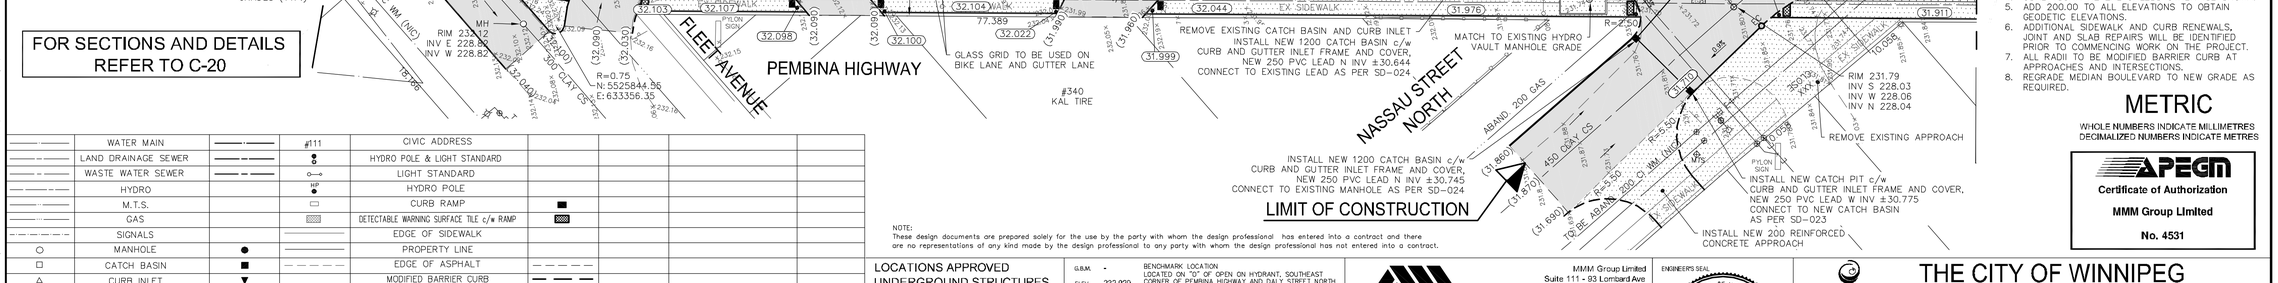

PEMBINA HIGHWAY NORTHBOUND PROFILE

Curve Table			Curve Table		
Curve #		Length	Curve #		Length
C35	Δ	6°40'37"	C40	Δ	28°02'16"
	R	247.900		R	15.000
	T	14.46		T	3.75
	L	28.89		L	7.34
	BC	5525834.124 633310.216		BC	5525943.524 633355.060
	EC	5525861.043 633320.655		EC	5525937.033 633351.791
C36	Δ	8°31'27"	C41	Δ	44°11'31"
	R	637.350		R	15.000
	T	47.50		T	6.09
	L	94.82		L	11.57
	BC	5525819.526 633324.665		BC	5525958.567 633377.101
	EC	5525909.884 633353.129		EC	5525947.433 633378.942
C37	Δ	11°49'16"			
	R	260.550			
	T	26.97			
	L	53.76			
	BC	5525828.871 633321.724			
	EC	5525879.722 633338.861			
C39	Δ	9°39'03"			
	R	115.000			
	T	9.71			
	L	19.37			
	BC	5525909.884 633353.129			
	EC	5525929.024 633355.955			

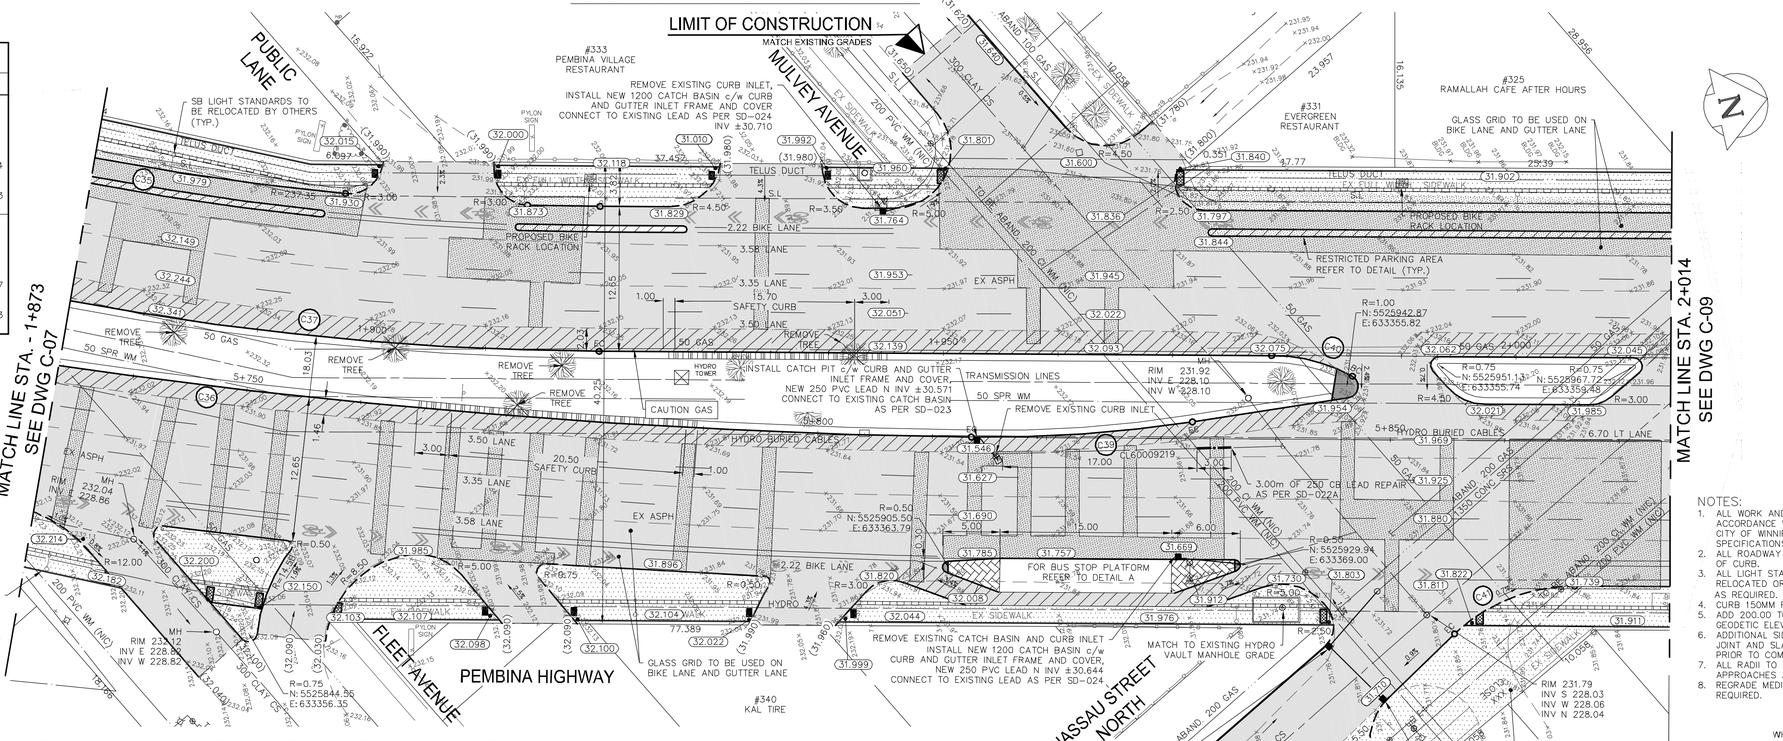

	WATER MAIN		#111	CIVIC ADDRESS				
	LAND DRAINAGE SEWER			HYDRO POLE & LIGHT STANDARD				
	WASTE WATER SEWER			LIGHT STANDARD				
	HYDRO		HP	HYDRO POLE				
	M.T.S.			CURB RAMP				
	GAS			DETECTABLE WARNING SURFACE TILE c/w RAMP				
	SIGNALS			EDGE OF SIDEWALK				
○	MANHOLE	●		PROPERTY LINE				
□	CATCH BASIN	■		EDGE OF ASPHALT				
△	CURB INLET	▼		MODIFIED BARRIER CURB				
	UTILITIES ADJUSTED	△ □ ○		BARRIER CURB				
⊐	PLUG	⊐		BARRIER CURB WITH SPLASH STRIP			LEFT TURN LANE	
◇	HYDRANT	✚	↔	TRAFFIC SIGNAL			WEST MEDIAN GUTTER	
⊗	VALVE	⊗		SIDEWALK			EAST MEDIAN GUTTER	
♂	CURB STOP	♂		CONCRETE SLAB REPAIR			WEST SIDEWALK	
230.99	GROUND GRADE			ASPHALT			EAST SIDEWALK	
	PAVEMENT GRADE	(31.000)		CONCRETE			ROADWAY CENTRE LINE	
	LOT GRADE	[31.000]		INTERLOCKING PAVING STONES			WEST GUTTER	
	ANCHOR			BULLNOSE			EAST GUTTER	
EXISTING	LEGEND-PLAN	PROPOSED	EXISTING	LEGEND-PLAN	PROPOSED	EXISTING	LEGEND-PROFILE	PROPOSED

NOTES:
1. ALL WORK AND MATERIALS TO BE IN ACCORDANCE WITH THE LATEST REVISION OF THE CITY OF WINNIPEG STANDARD CONSTRUCTION SPECIFICATIONS.
2. ALL ROADWAY DIMENSIONS SHOWN ARE TO BACK OF CURB.
3. ALL LIGHT STANDARDS AND SIGNALS TO BE RELOCATED OR REMOVED AS REQUIRED. (BY OTHERS)
4. CURB 150MM REVEAL UNLESS OTHERWISE SHOWN.
5. ADD 200.00 TO ALL ELEVATIONS TO OBTAIN GEODETIC ELEVATIONS.
6. ADDITIONAL SIDEWALK AND CURB RENEWALS, JOINT AND SLAB REPAIRS WILL BE IDENTIFIED PRIOR TO COMMENCING WORK ON THE PROJECT.
7. ALL RADII TO BE MODIFIED BARRIER CURB AT APPROACHES AND INTERSECTIONS.
8. REGRADE MEDIAN BOULEVARD TO NEW GRADE AS REQUIRED.

METRIC

WHOLE NUMBERS INDICATE MILLIMETRES
DECIMALIZED NUMBERS INDICATE METRES

APEGM
Certificate of Authorization
MMM Group Limited
No. 4531

NOTE:
These design documents are prepared solely for the use by the party with whom the design professional has entered into a contract and there are no representations of any kind made by the design professional to any party with whom the design professional has not entered into a contract.

LOCATIONS APPROVED UNDERGROUND STRUCTURES

SIGNED BY: _____ DATE _____
SUPV. U/G STRUCTURES

LOCATION OF UNDERGROUND STRUCTURES AS SHOWN ARE BASED ON THE BEST INFORMATION AVAILABLE BUT NO GUARANTEES GIVEN THAT ALL EXISTING UTILITIES ARE SHOWN OR THAT THE GIVEN LOCATIONS ARE EXACT CONFIRMATION OF EXISTANCE AND EXACT LOCATION OF ALL SERVICES MUST BE OBTAINED FROM THE INDIVIDUAL UTILITIES BEFORE PROCEEDING

G.B.M. - BENCHMARK LOCATION
ELEV. 232.929 LOCATED ON "D" OF OPEN ON HYDRANT, SOUTHEAST CORNER OF PEMBINA HIGHWAY AND DALY STREET NORTH

NO.	REVISIONS	DATE	BY
4	ADDENDUM 1	26.MAY.16	VM
3	ISSUED FOR TENDER	16.MAY.16	VM
2	ISSUED TO UNDERGROUND STRUCTURES	16.MAY.16	VM
1	ISSUED FOR CLIENT REVIEW	28.APR.16	VM

MMM GROUP
MMM Group Limited
Suite 111 - 93 Lombard Ave
Winnipeg, MB R3B 3B1
t. 204.943.3178
f. 204.943.4948
www.mmmgroupllimited.com

DESIGNED BY	SQ/JP	CHECKED BY	VM/TP
DRAWN BY	HK/LT	APPROVED BY	VM
HOR. SCALE	1:250	RELEASED FOR CONSTRUCTION	
VERTICAL	1:10		
DATE	MARCH 2016	DATE	

ENGINEERS SEAL
PROVINCE OF MANITOBA
V.M. MAROTI
Member 30809
REGISTERED PROFESSIONAL ENGINEER

CONSULTANT ACAD DWG NO.
5516006-C-08

Winnipeg
THE CITY OF WINNIPEG
PUBLIC WORKS DEPARTMENT
ENGINEERING DIVISION

PEMBINA HIGHWAY
FROM CARTER AVENUE TO OSBORNE STREET

PAVEMENT REHABILITATION
SOUTHBOUND STA. 1+873 - STA. 2+014

CITY DRAWING NUMBER
SHEET 08 OF 27
BID NO. 386-2016

May 25, 2016 - 3:08pm
P:\5516001-5516099\5516006 - Pembina Hwy Pavement Rehab & Bike Lane\MM Drawings\Construction Drawings\5516006 C01-C12 Rehabilitation Addendum 1 20160526.dwg - tab:STA. 1+900.00 - STA. 2+040.00