Last saved by: CLOUSTONC (2016-05-05) Last Plotted: never
Filename: P:\60431277\900-WORK\920-929 (GIS-GRAPHICS)\692-2015_DRAWING_TENDER420-2016_R0.MXD
Project Management Initials: Designer: Checked: Approved:
ANSI B 279.4mm x 431.8mm

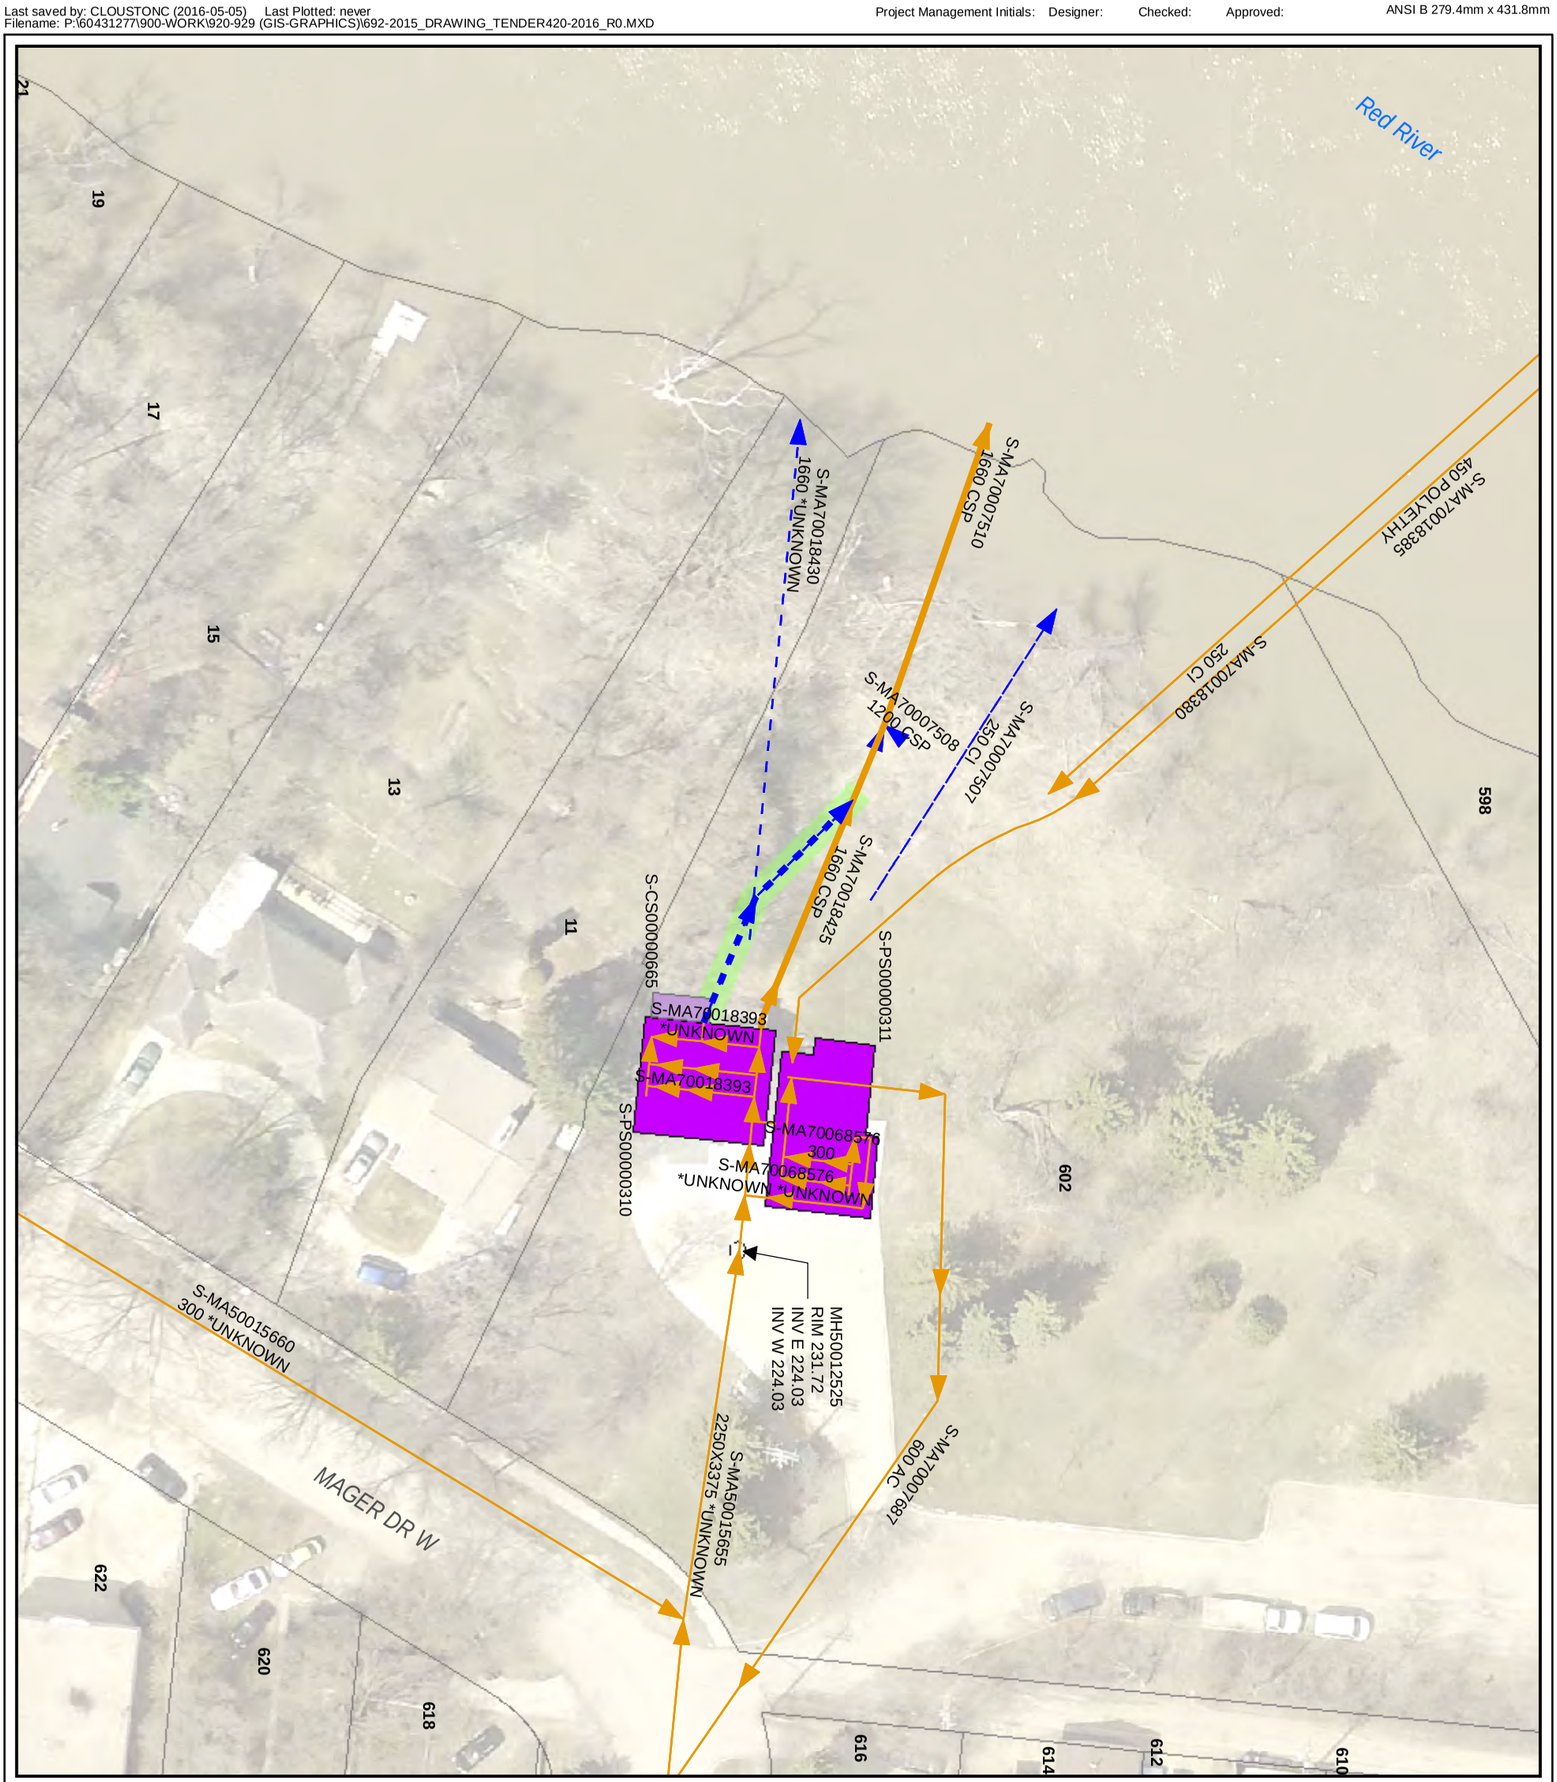

Winter Inspections

LEGEND

- CS
- LDS
- SEWER MANHOLE
- SEWER PUMP STATION
- CONTROL STRUCTURE

SITE CONSIDERATIONS:

PUMP STATION AND CONTROL STRUCTURE ACCESS REQUIRED

N

1:500

NAD 1983 UTM Zone 14N

7.5 0 7.5 15 22.5 30 m

Issue Status: Tender

Outfall Asset Number: S-MA70018393 - 22.89m

Upstream Sewer Asset Number: None - 0m

Upstream Manhole Coordinates: 635624.9288E, 5525007.6657N

Location: 5 MAGER DR

The City of Winnipeg
BID Opportunity No.420-2016

AECOM

Drawing: 118