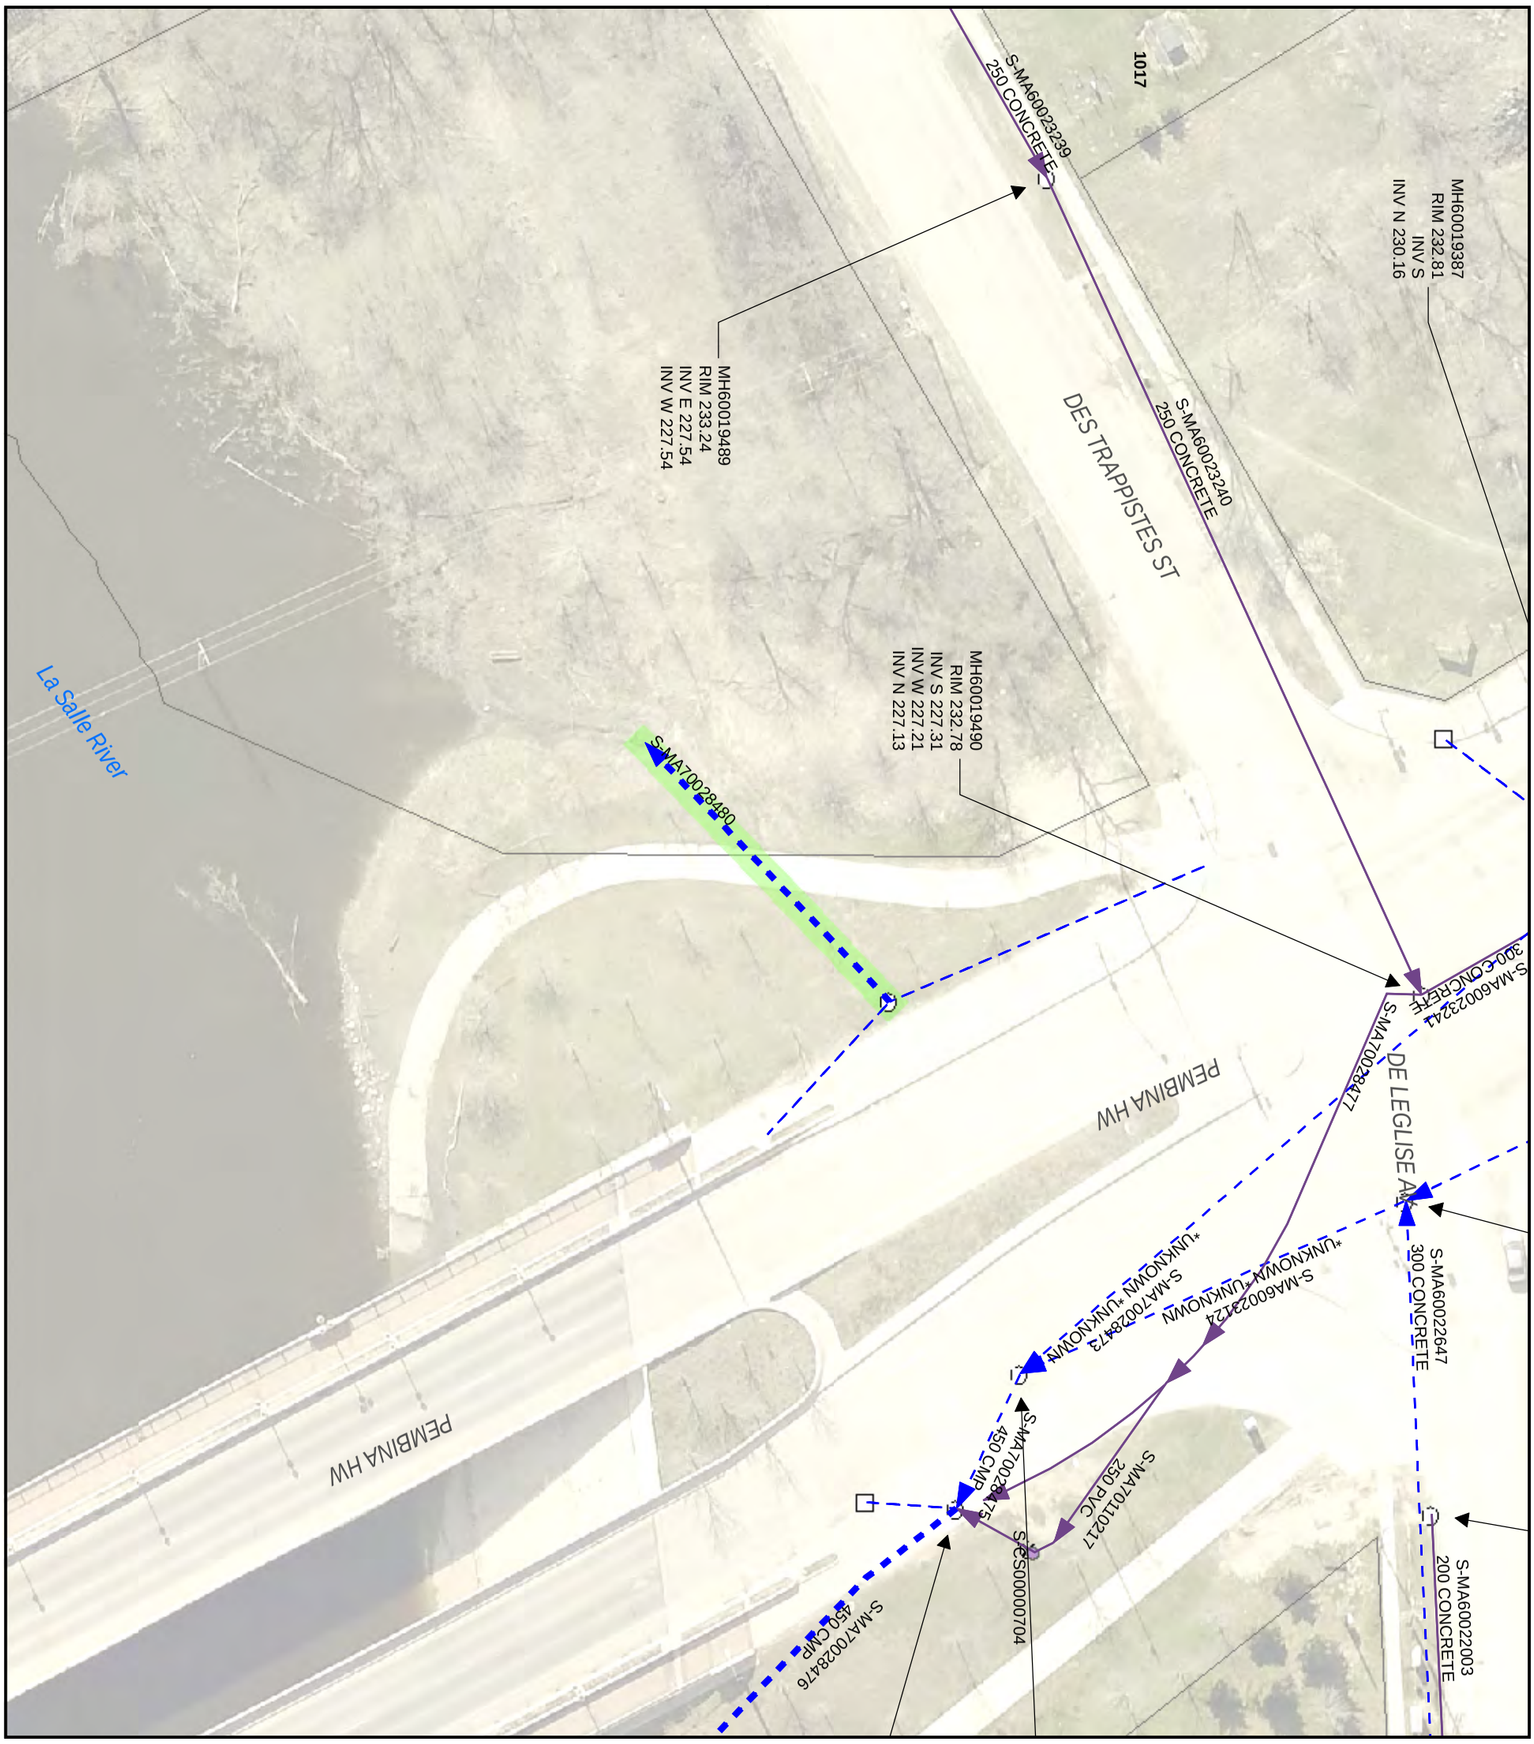

Sonar Required

LEGEND

- LDS
- WWS
- CB Lead
- SEWER MANHOLE
- CATCH BASIN
- SEWER VALVE
- CONTROL STRUCTURE

SITE CONSIDERATIONS:

N

1:500

NAD 1983 UTM Zone 14N

7.5 0 7.5 15 22.5 30 m

Issue Status: Tender

Outfall Asset Number: S-MA70028480 - 29.87m
Upstream Sewer Asset Number: None - 0m
Upstream Manhole Coordinates: 633002.9618E, 5514056.2598N
Location: 3564 PEMBINA HWY

The City of Winnipeg
BID Opportunity No.420-2016

AECOM

Drawing: 141