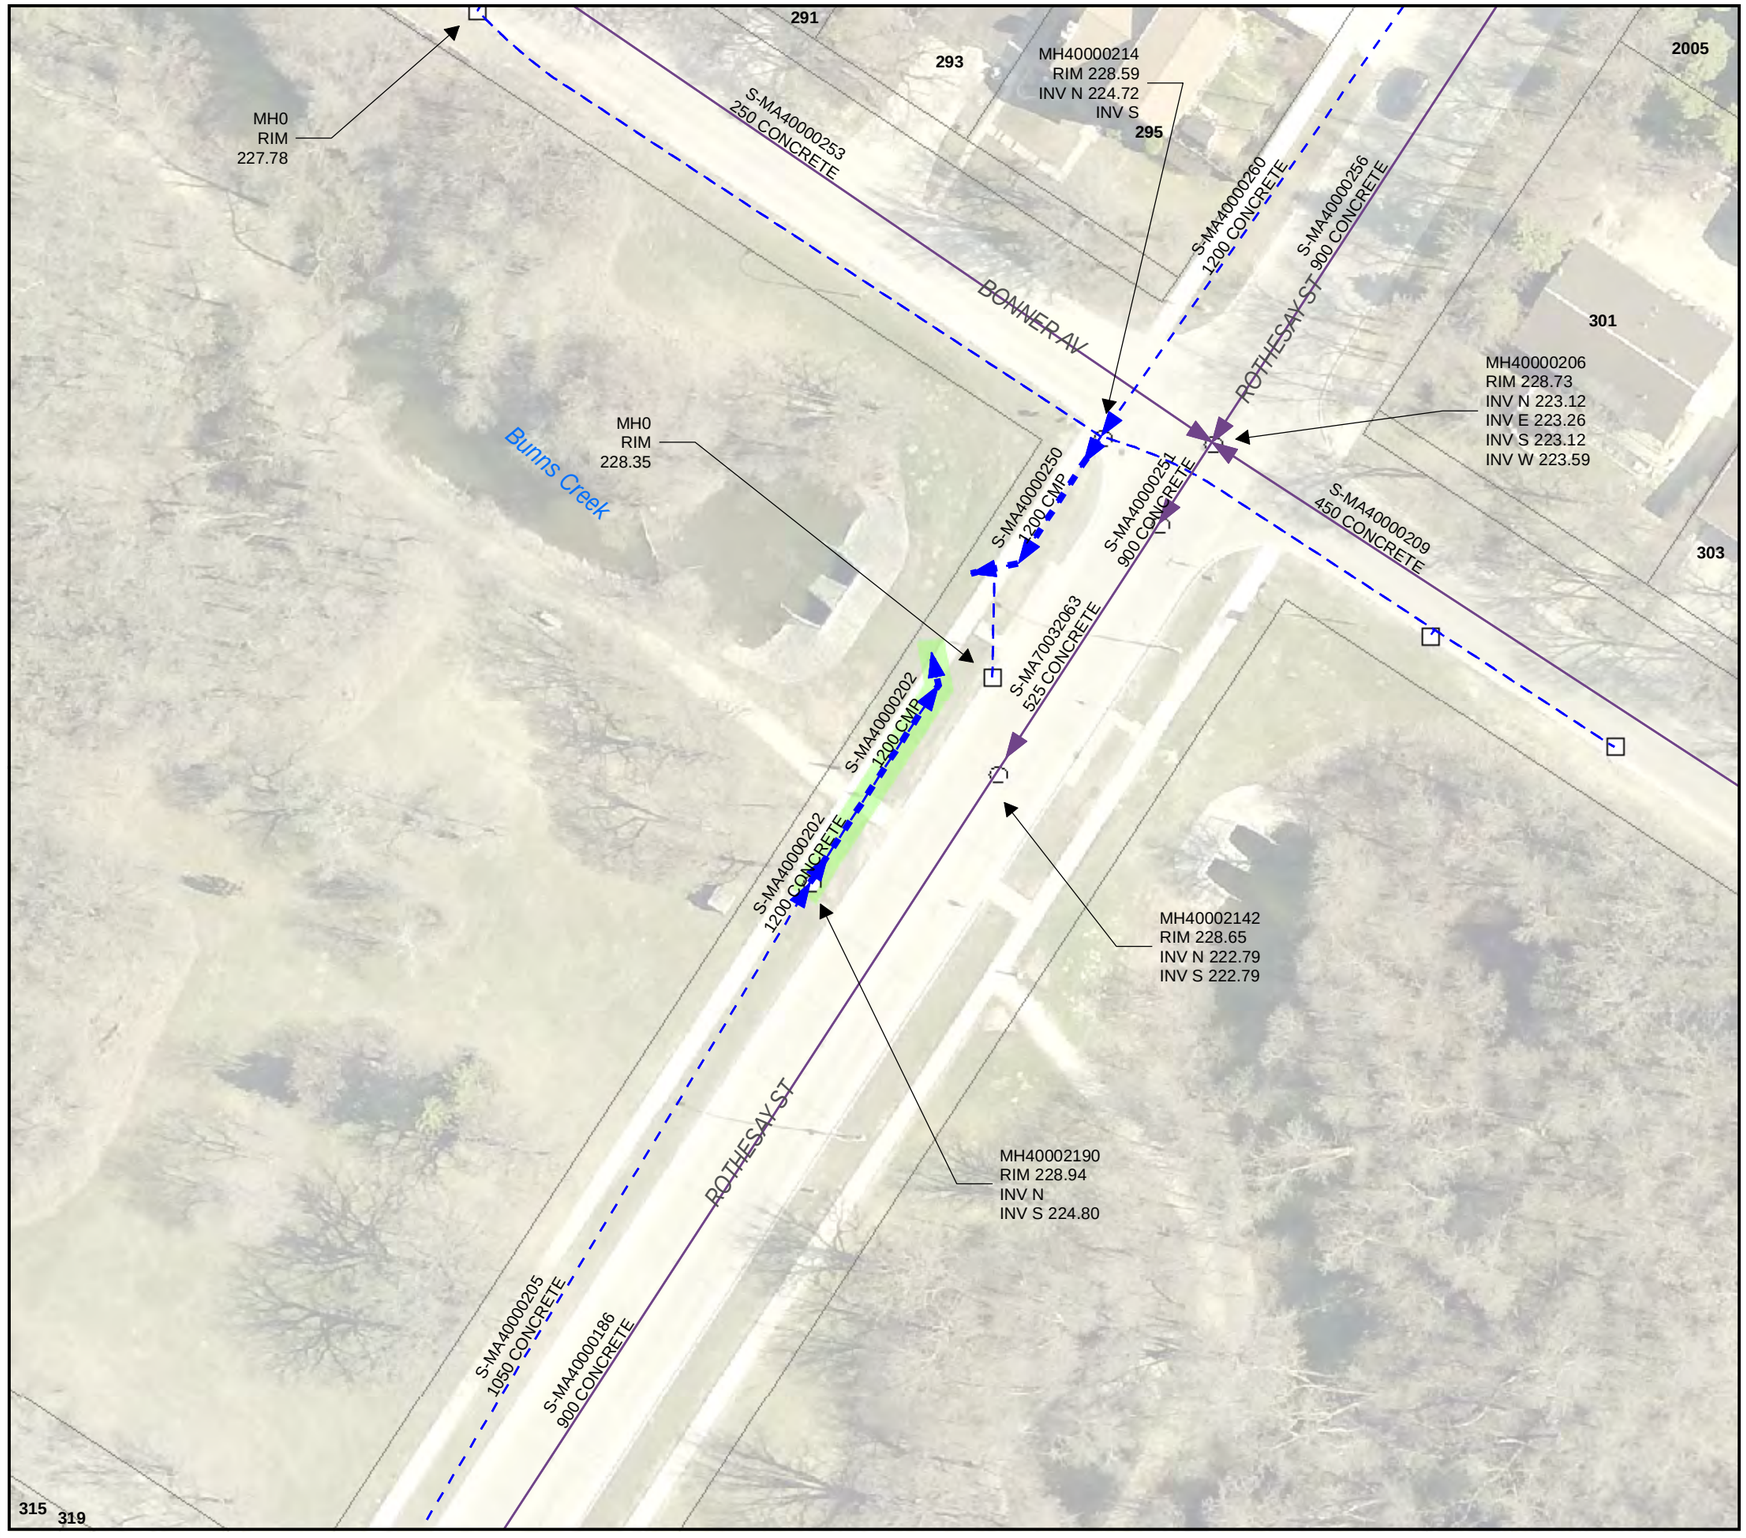

Fall Inspections

LEGEND

- LDS
- WWS
- CB Lead
- SEWER MANHOLE
- CATCH BASIN

SITE CONSIDERATIONS:

7.5 0 7.5 15 22.5 30 m

1:500

NAD 1983 UTM Zone 14N

Issue Status: Tender

AECOM

Drawing: 15

Outfall Asset Number: S-MA40000202 - 22.56m
Upstream Sewer Asset Number: None - 0m
Upstream Manhole Coordinates: 638821.5614E, 5535306.1801N
Location: ROTHESAY ST & BONNER AVE

The City of Winnipeg
BID Opportunity No.420-2016

ANSI B 279.4mm x 431.8mm
Project Management Initials: Designer: Checked: Approved:
Last saved by: CLOUSTONC (2016-05-05) Last Plotted: never
Filename: P:\60431277\900-WORK\920-929 (GIS-GRAPHICS)\692-2015_DRAWING_TENDER420-2016_R0.MXD