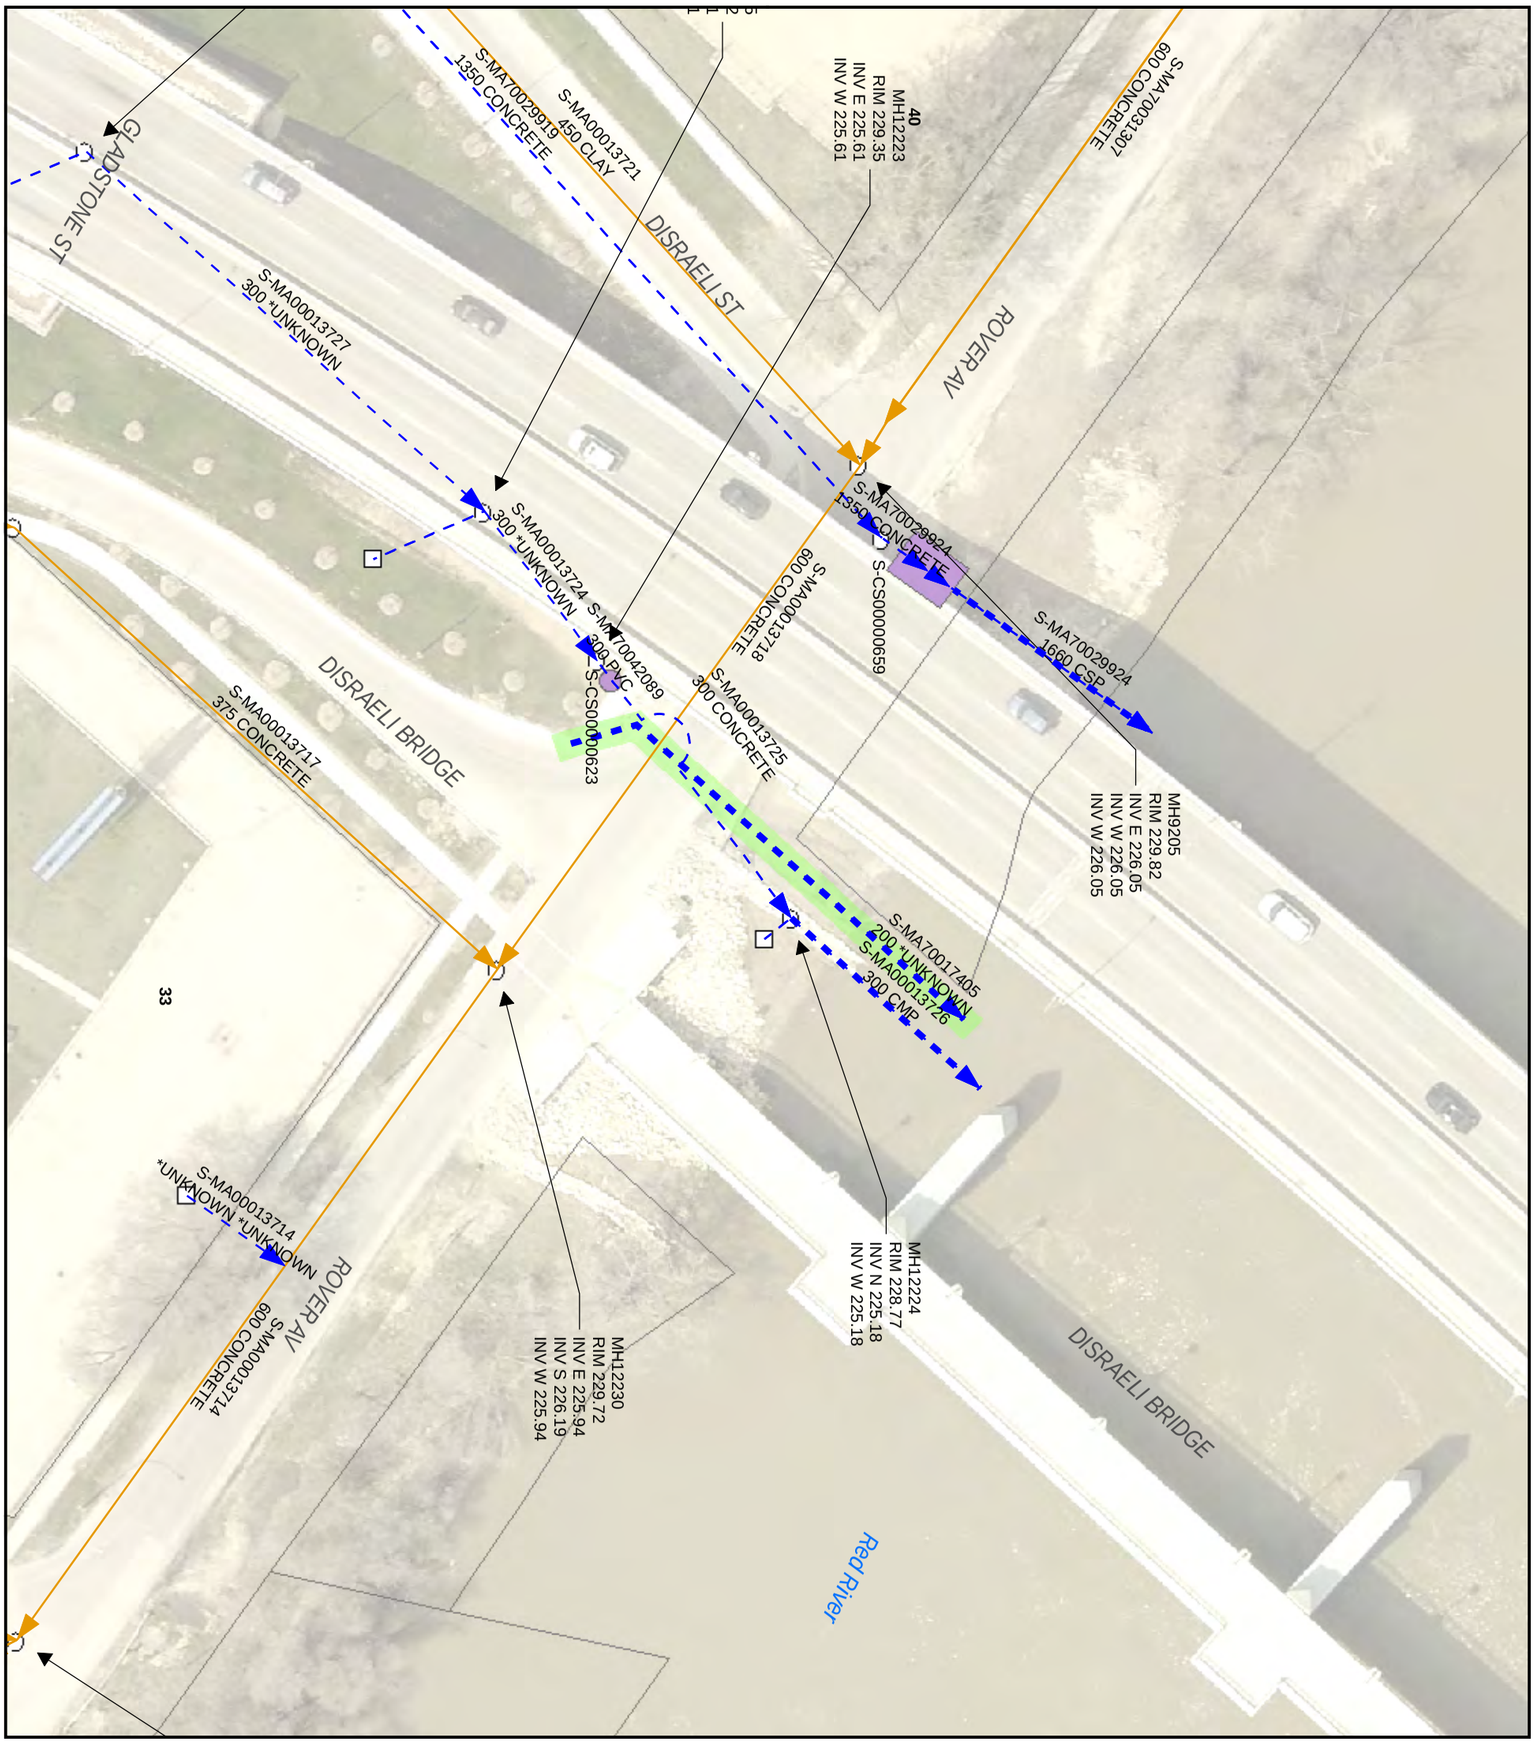

Sonar Required

LEGEND

- CS
- LDS
- CB Lead
- SEWER MANHOLE
- CATCH BASIN
- CONTROL STRUCTURE

SITE CONSIDERATIONS:

N

1:500

NAD 1983 UTM Zone 14N

7.5 0 7.5 15 22.5 30 m

Issue Status: Tender

Outfall Asset Number: S-MA70017405 - 41.85m
Upstream Sewer Asset Number: None - 0m
Upstream Manhole Coordinates: 634860.3720E, 5530057.1926N
Location: ROVER AVE & DISRAELI ST

AECOM

Drawing: 322