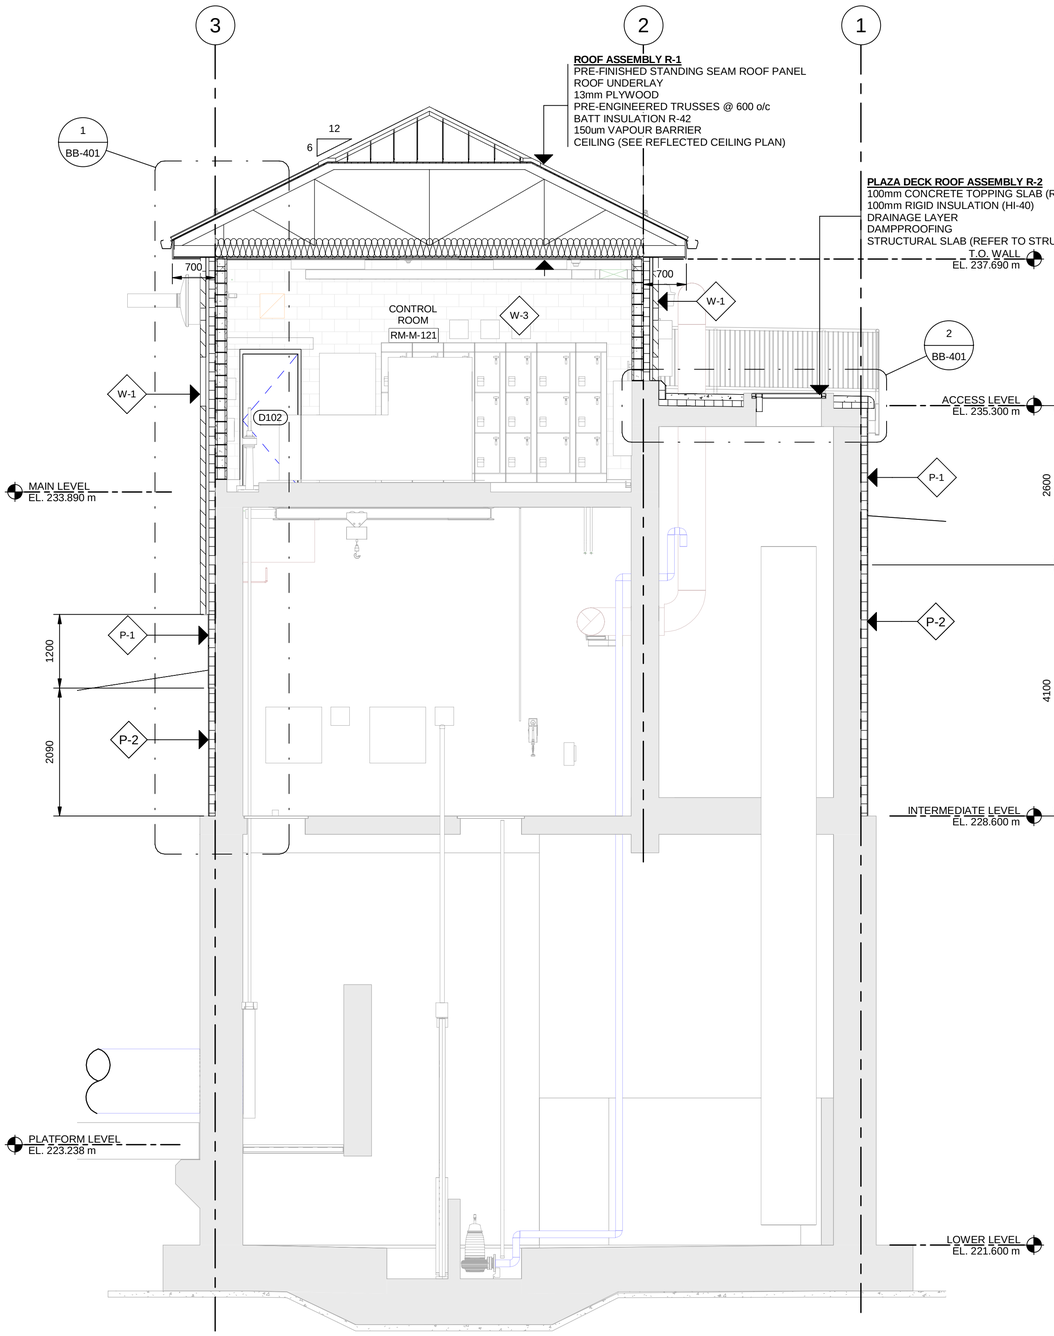

A | SECTION

BB-301 | REF: BB-101 | SCALE: 1 : 50

FOUNDATION CONCRETE SHOWN FOR CLARITY, REFER TO STRUCTURAL FOR DETAILS

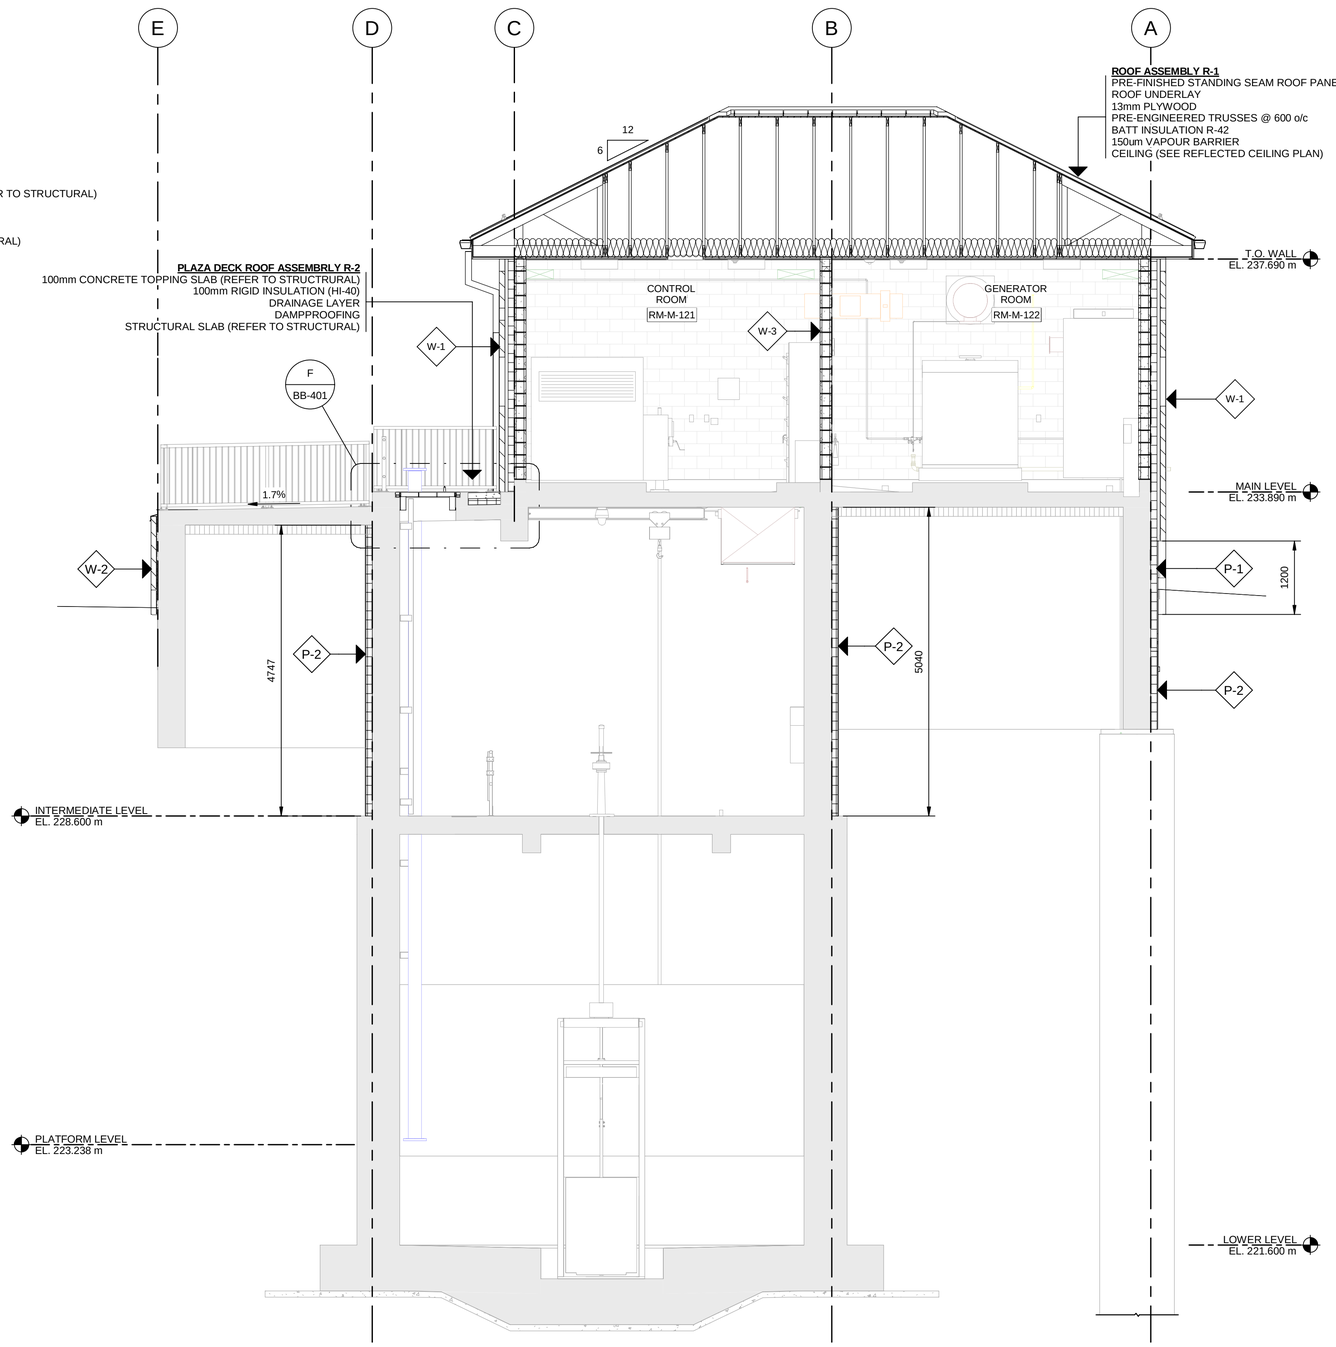

B | SECTION

BB-301 | REF: BB-101 | SCALE: 1 : 50

FOUNDATION CONCRETE SHOWN FOR CLARITY, REFER TO STRUCTURAL FOR DETAILS

METRIC

WHOLE NUMBERS INDICATE MILLIMETRES

DECIMALIZED NUMBERS INDICATE METRES

APEGM

Certificate of Authorization

AECOM Canada Ltd.

No. 4671 Date:_____

UNDERGROUND STRUCTURES

SUPV. U/G STRUCTURES _____ DATE _____

LOCATION OF UNDERGROUND STRUCTURES AS SHOWN ARE BASED ON THE BEST INFORMATION AVAILABLE BUT NO GUARANTEE IS GIVEN THAT ALL EXISTING UTILITIES ARE SHOWN OR THAT THEIR LOCATIONS ARE EXACT. CONFIRMATION OF EXISTENCE AND EXACT LOCATION OF ALL SERVICES MUST BE OBTAINED FROM THE INDIVIDUAL UTILITIES BEFORE PROCEEDING WITH CONSTRUCTION.

B.M. ELEV.

NO.	REVISIONS	DATE	BY
O	ISSUED FOR TENDER	17/01/09	KK

AECOM

DESIGNED BY	KK	CHECKED BY	GGP
DRAWN BY	KK	APPROVED BY	AN
HOR. SCALE / VERTICAL	AS SHOWN	RELEASED FOR CONSTRUCTION	
DATE	06/01/2016	DATE	09/06/2016

ENGINEER'S SEAL

PROVINCE OF MANITOBA
S.B. BISWANGER
REGISTERED PROFESSIONAL ENGINEER

CONSULTANT PROJECT NUMBER

60321148

Winnipeg

THE CITY OF WINNIPEG
PUBLIC WORKS DEPARTMENT

WAVERLEY STREET UNDERPASS AT CN MILE 3.89 RIVERS SUB

CONTRACT 2: UNDERPASS STRUCTURE, RAILWORKS, ROADWORKS, LAND DRAINAGE SEWER, PUMPING STATION AND LANDSCAPING WORKS

PUMPING STATION

SECTIONS

CITY DRAWING NUMBER: U-239-2016-C2- BB-301

SHEET 7 OF 9

CONSULTANT DRAWING NUMBER: C2-BB-301

P:\60321148\300-Work\910 - CAD\99 - SUPPORT\PROJECT_TITLE_BLOCKS\Title Block for Pump Station works\163353 - XTB - C1 - CU.dwg