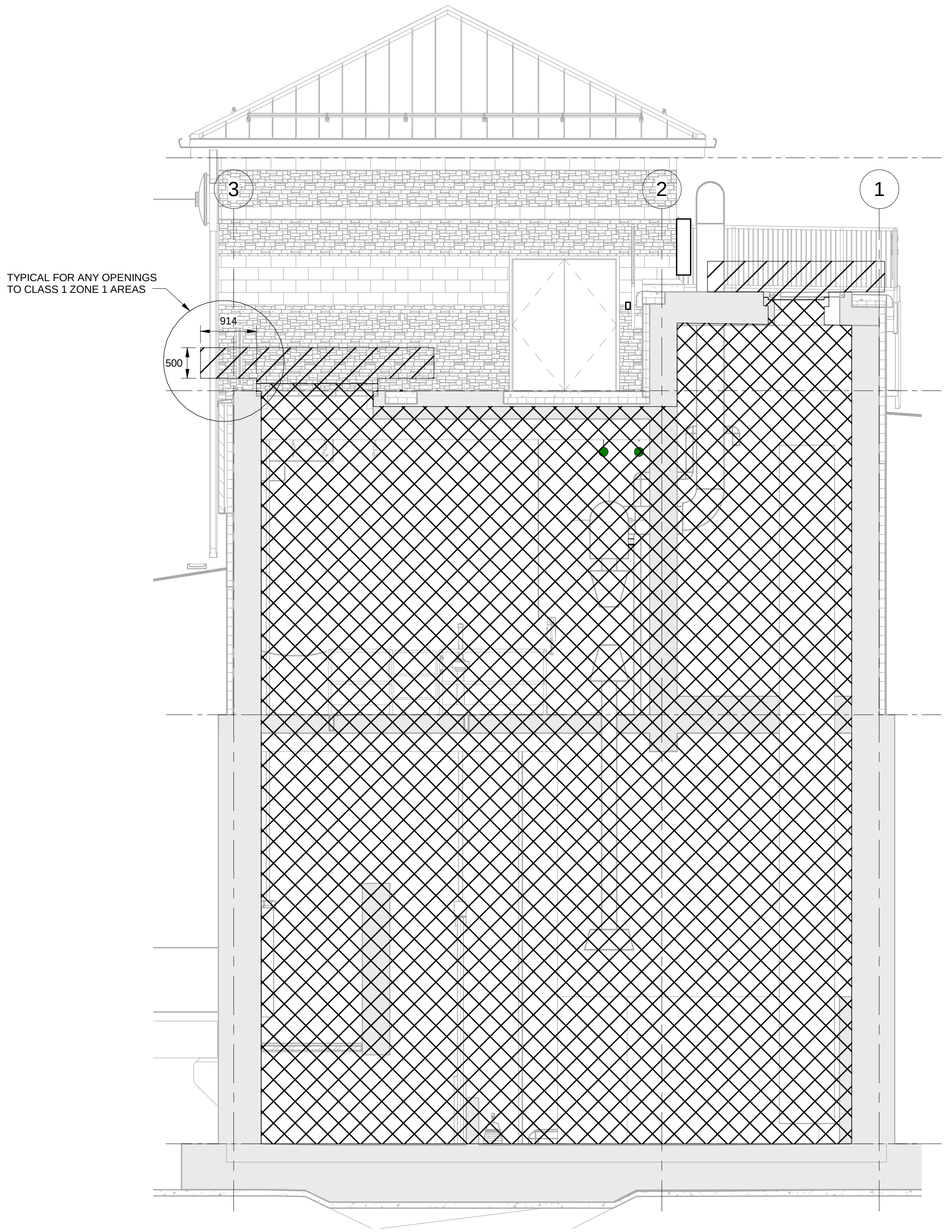

A SECTION
SCALE: 1 : 50

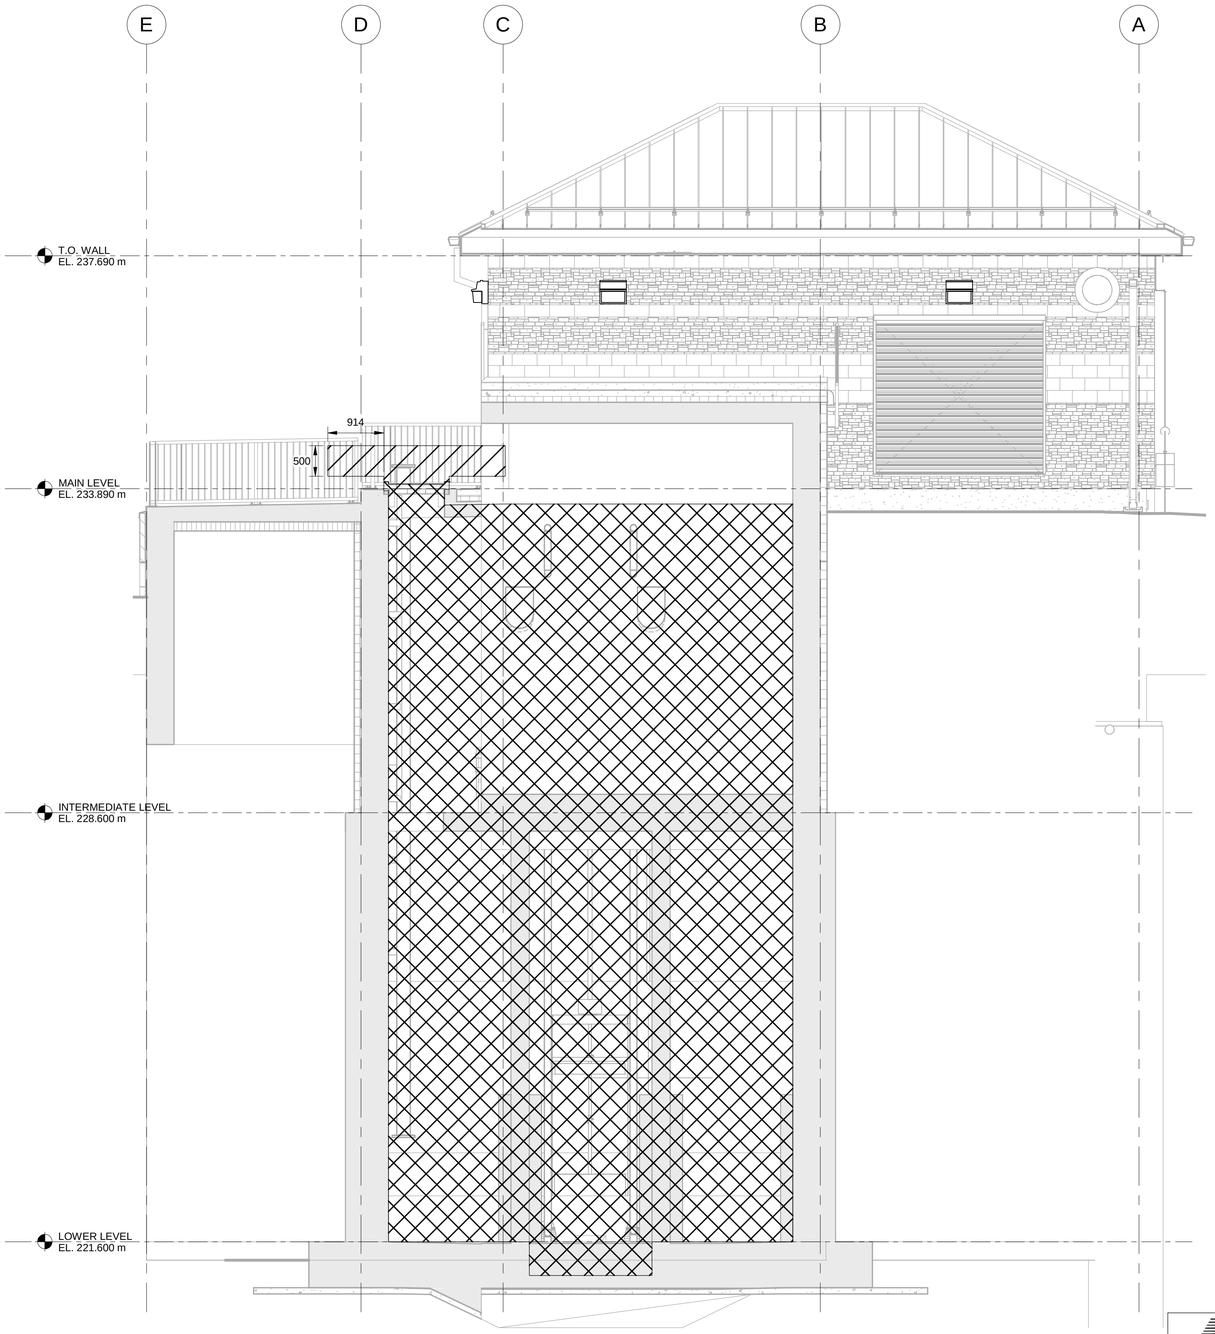

B SECTION
SCALE: 1 : 50

APEGM
Certificate of Authorization
AECOM Canada Ltd.
No. 4671 Date:_____

METRIC
WHOLE NUMBERS INDICATE MILLIMETRES
DECIMALIZED NUMBERS INDICATE METRES

HAZARDOUS (AS PER MEC SECTION 18) AND CATEGORY (AS PER MEC SECTION 22)
AREA CLASSIFICATION:

- ZONE 1 AND CATEGORY 1
- ZONE 2
- NON-HAZARD AREA

UNDERGROUND STRUCTURES

SUPV. U/G STRUCTURES _____ DATE _____

LOCATION OF UNDERGROUND STRUCTURES AS SHOWN ARE BASED ON THE BEST INFORMATION AVAILABLE BUT NO GUARANTEE IS GIVEN THAT ALL EXISTING UTILITIES ARE SHOWN OR THAT THE GIVEN LOCATIONS ARE EXACT. CONFIRMATION OF EXISTENCE AND EXACT LOCATION OF ALL SERVICES MUST BE OBTAINED FROM THE INDIVIDUAL UTILITIES BEFORE PROCEEDING WITH CONSTRUCTION.

B.M.
ELEV.

NO.	REVISIONS	DATE	BY
O	ISSUED FOR TENDER	17/01/09	RC

AECOM

DESIGNED BY	RB	CHECKED BY	LCS
DRAWN BY	RC	APPROVED BY	SS
HOR. SCALE / VERTICAL	AS SHOWN	RELEASED FOR CONSTRUCTION	
DATE	06/01/2016	DATE	

ENGINEER'S SEAL
PROVINCE OF MANITOBA
R. BOGDANOV
Member
33564
REGISTERED PROFESSIONAL ENGINEER

CONSULTANT PROJECT NUMBER
60321148

Winnipeg
THE CITY OF WINNIPEG
PUBLIC WORKS DEPARTMENT

WAVERLEY STREET UNDERPASS AT CN MILE 3.89 RIVERS SUB
CONTRACT 2: UNDERPASS STRUCTURE, RAILWORKS, ROADWORKS, LAND DRAINAGE SEWER, PUMPING STATION AND LANDSCAPING WORKS

PUMPING STATION
HAZARDOUS AREA DETAILS

CITY DRAWING NUMBER
U-239-2016-C2-BE-003

SHEET 3 OF 8

CONSULTANT DRAWING NUMBER
C2-BE-003

P:\60321148\900-Work\910-CAD\99-SUPPORT\PROJECT_TITLE_BLOCKS\Title Block for Pump Station works\163353-XTB-C1-CU.dwg