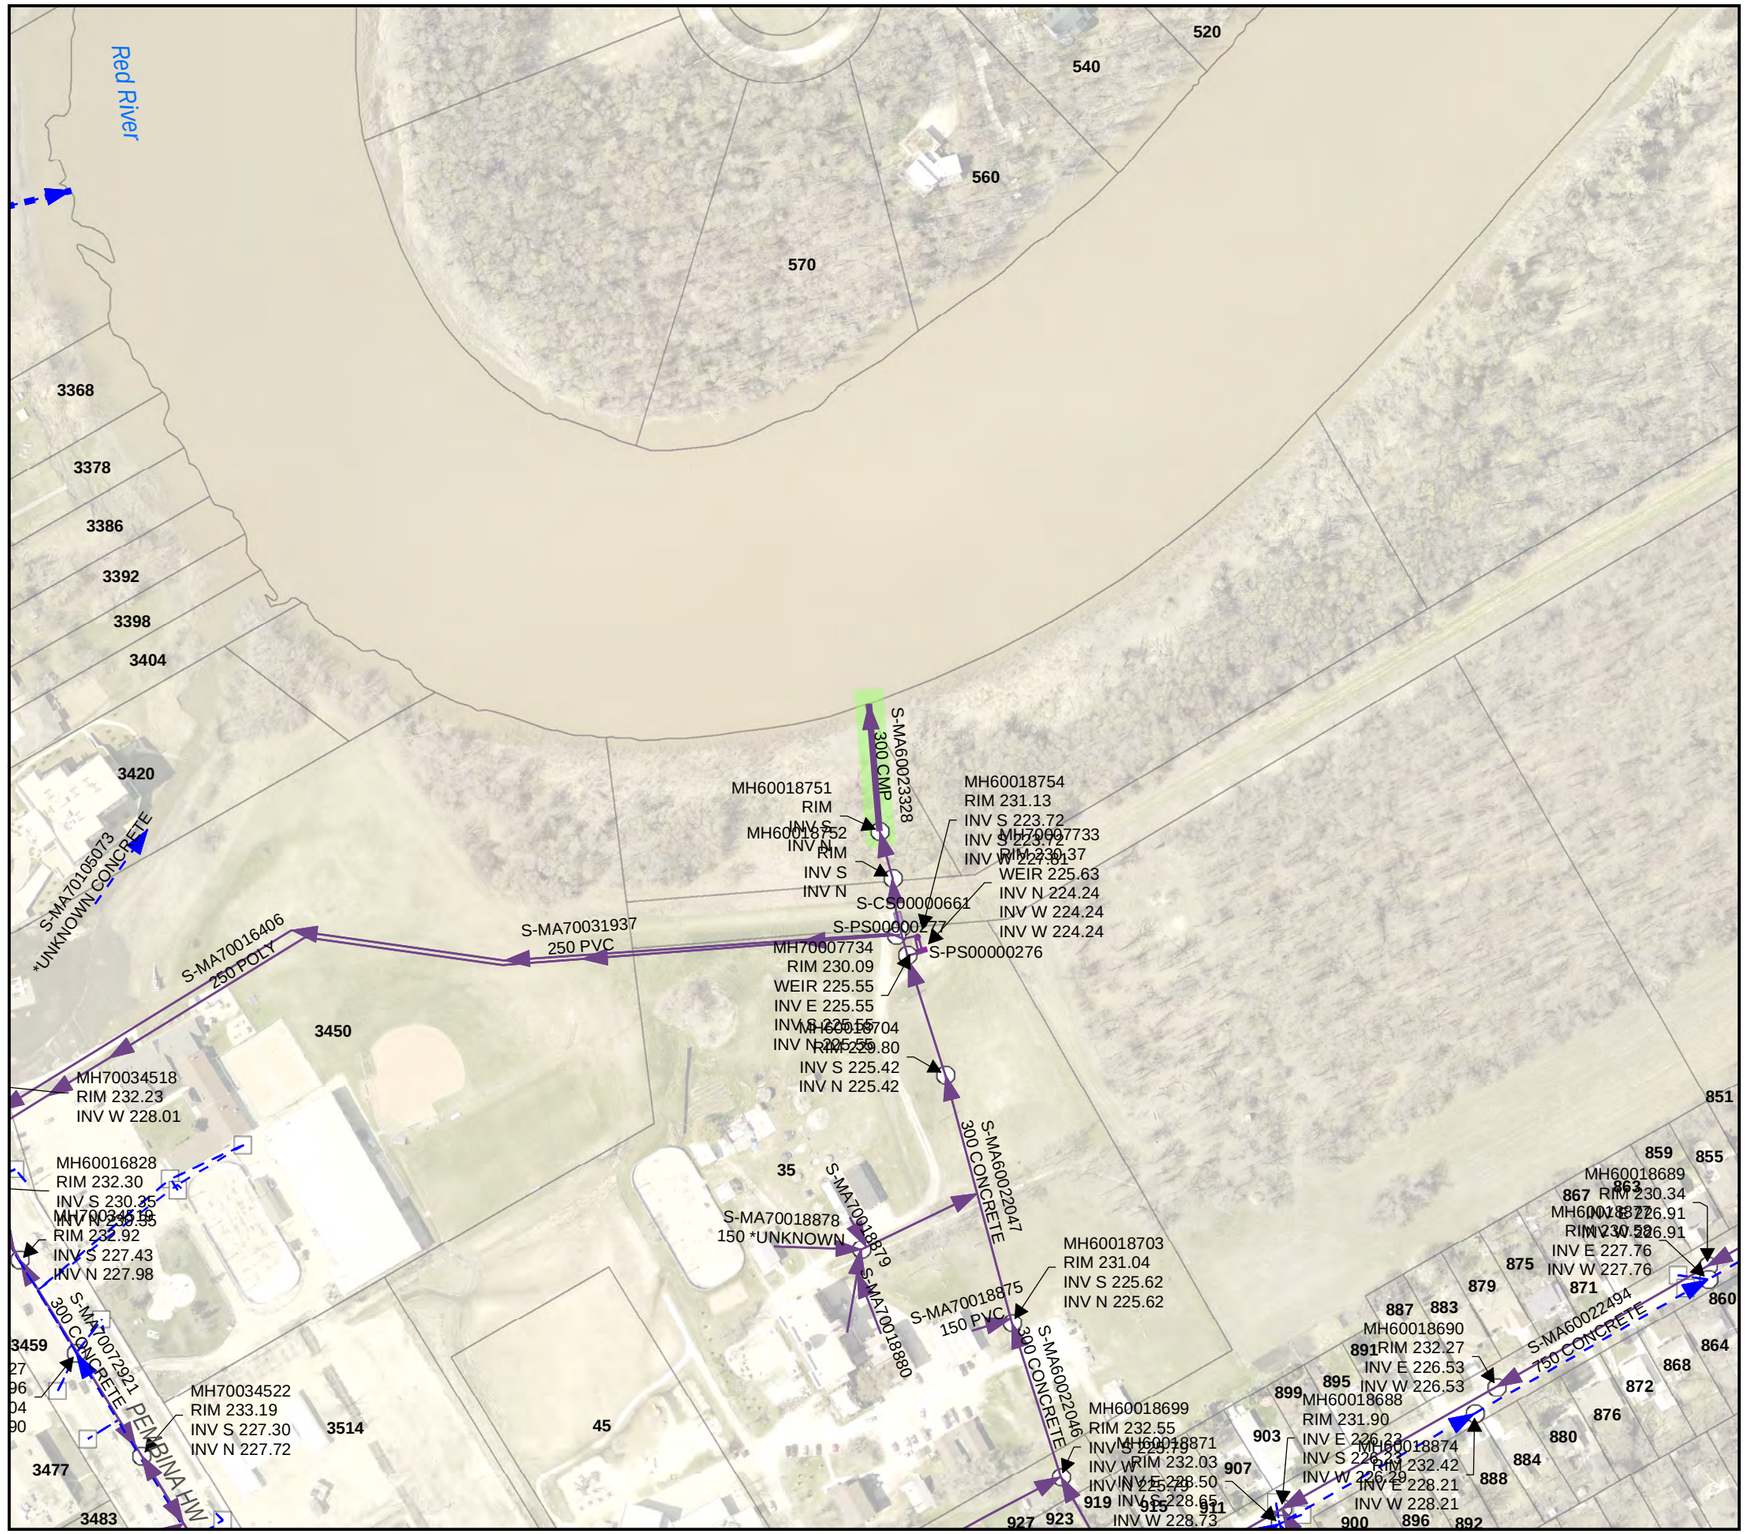

Sonar Required

LEGEND

- LDS
- WWS
- CB Lead
- SEWER MANHOLE
- CATCH BASIN
- SEWER PUMP STATION
- SEWER CHAMBER
- CONTROL STRUCTURE

SITE CONSIDERATIONS:
SITE ACCESS TO ASSET DIFFICULT.

KEY CONTACTS:

AFFECTED RESIDENTS:
358 LAUNDRY ST

30 0 30 60 90 120 m

1:2,500

N

NAD 1983 UTM Zone 14N

Issue Status: Tender

AECOM

Drawing: 146

Outfall Asset Number: S-MA60023328 - 53.71m
Upstream Sewer Asset Number: None - 0m
Upstream Manhole Coordinates: 633141.4552E, 5514640.4898N
Location: 45 AV DE LA DIGUE

The City of Winnipeg
BID Opportunity No. 558-2016

ANSI B 279.4mm x 431.8mm

Approved:

Checked:

Designer:

Project Management Initials:

Last saved by: CLOUSTONC (2016-06-13) Last Plotted: never
Filename: P:\60431277\900-WORK\920-929 (GIS-GRAPHICS)\692-2015_DRAWING_TENDER558-2016_R0.MXD