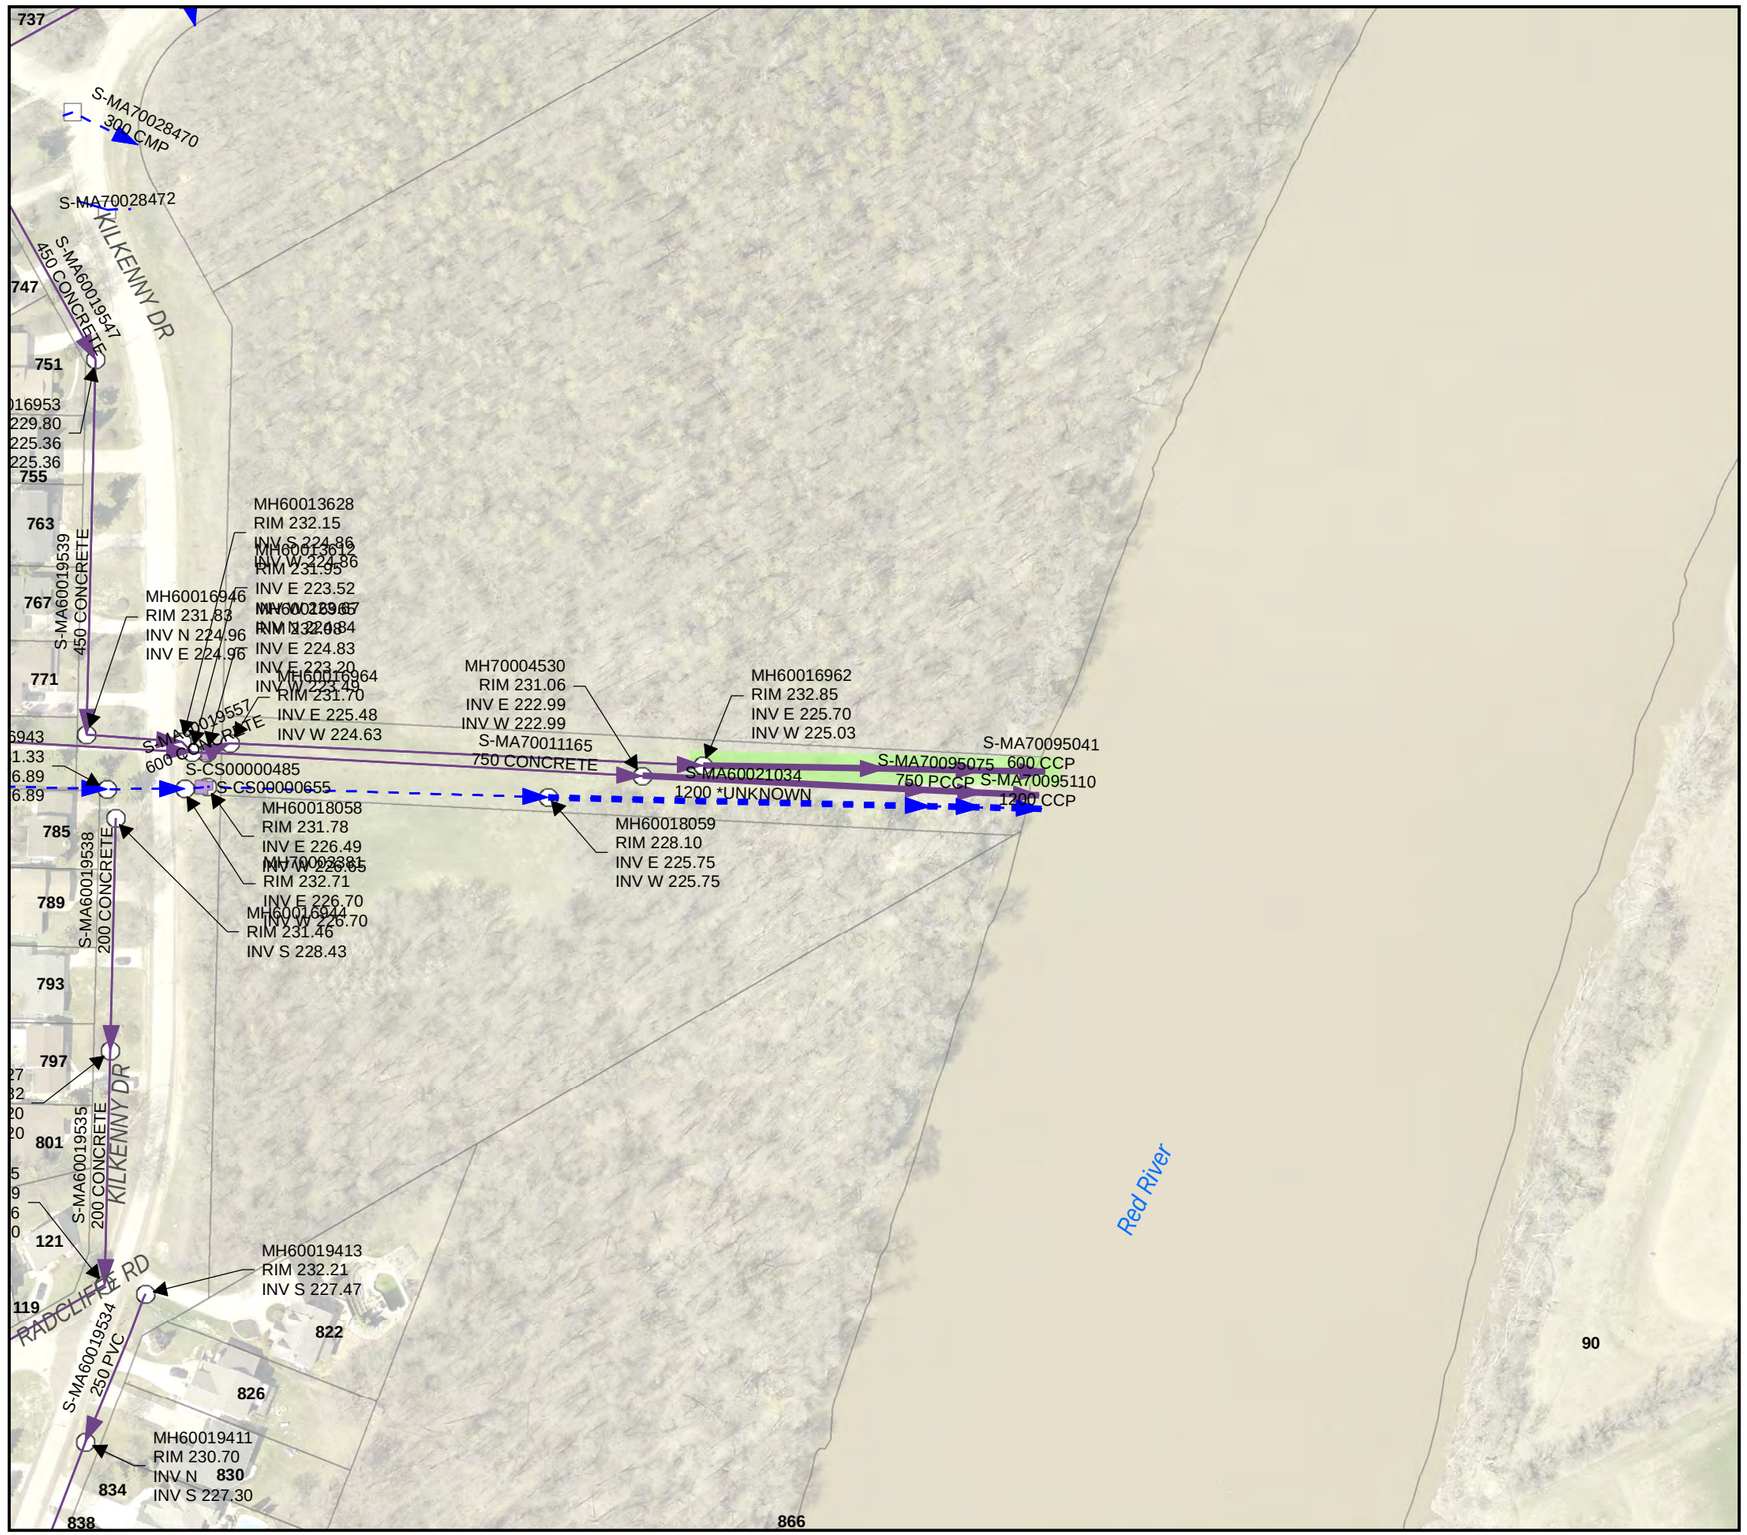

Sonar Required

LEGEND

- LDS
- WWS
- CB Lead
- SEWER MANHOLE
- CATCH BASIN
- CONTROL STRUCTURE

SITE CONSIDERATIONS:
CONTROL STRUCTURE ACCESS REQUIRED

KEY CONTACTS:
ERIC WEISKE (SUPERVISOR OF REGIONAL WASTEWATER)
Office: (204) 986-4788
Work Cell: (204) 619-0520
Email: eweiske@winnipeg.ca

JOSE ALTOVEROS (COLLECTION SYSTEM MAINTENANCE TECHNICIAN)
Office: (204) 986-7948
Email: jaltover@winnipeg.ca

AFFECTED RESIDENTS:

20 0 20 40 60 80 m
1:1,500
N
NAD 1983 UTM Zone 14N

Issue Status: Tender

AECOM

Drawing: 153

Outfall Asset Number: S-MA70095041 - 86.2m
Upstream Sewer Asset Number: MA70007540 - 109.7m
Upstream Manhole Coordinates: 634306.8891E, 5517497.4544N
Location: 822 KILKENNY DR

The City of Winnipeg
BID Opportunity No. 558-2016

ANSI B 279.4mm x 431.8mm
Approved:
Checked:
Designer:
Project Management Initials:
Last Plotted: never
Last saved by: CLOUSTONC (2016-06-13)
Filename: P:\60431277\900-WORK\920-929 (GIS-GRAPHICS)\692-2015_DRAWING_TENDER558-2016_R0.MXD