PRELIMINARY

NOT TO BE USED FOR CONSTRUCTION

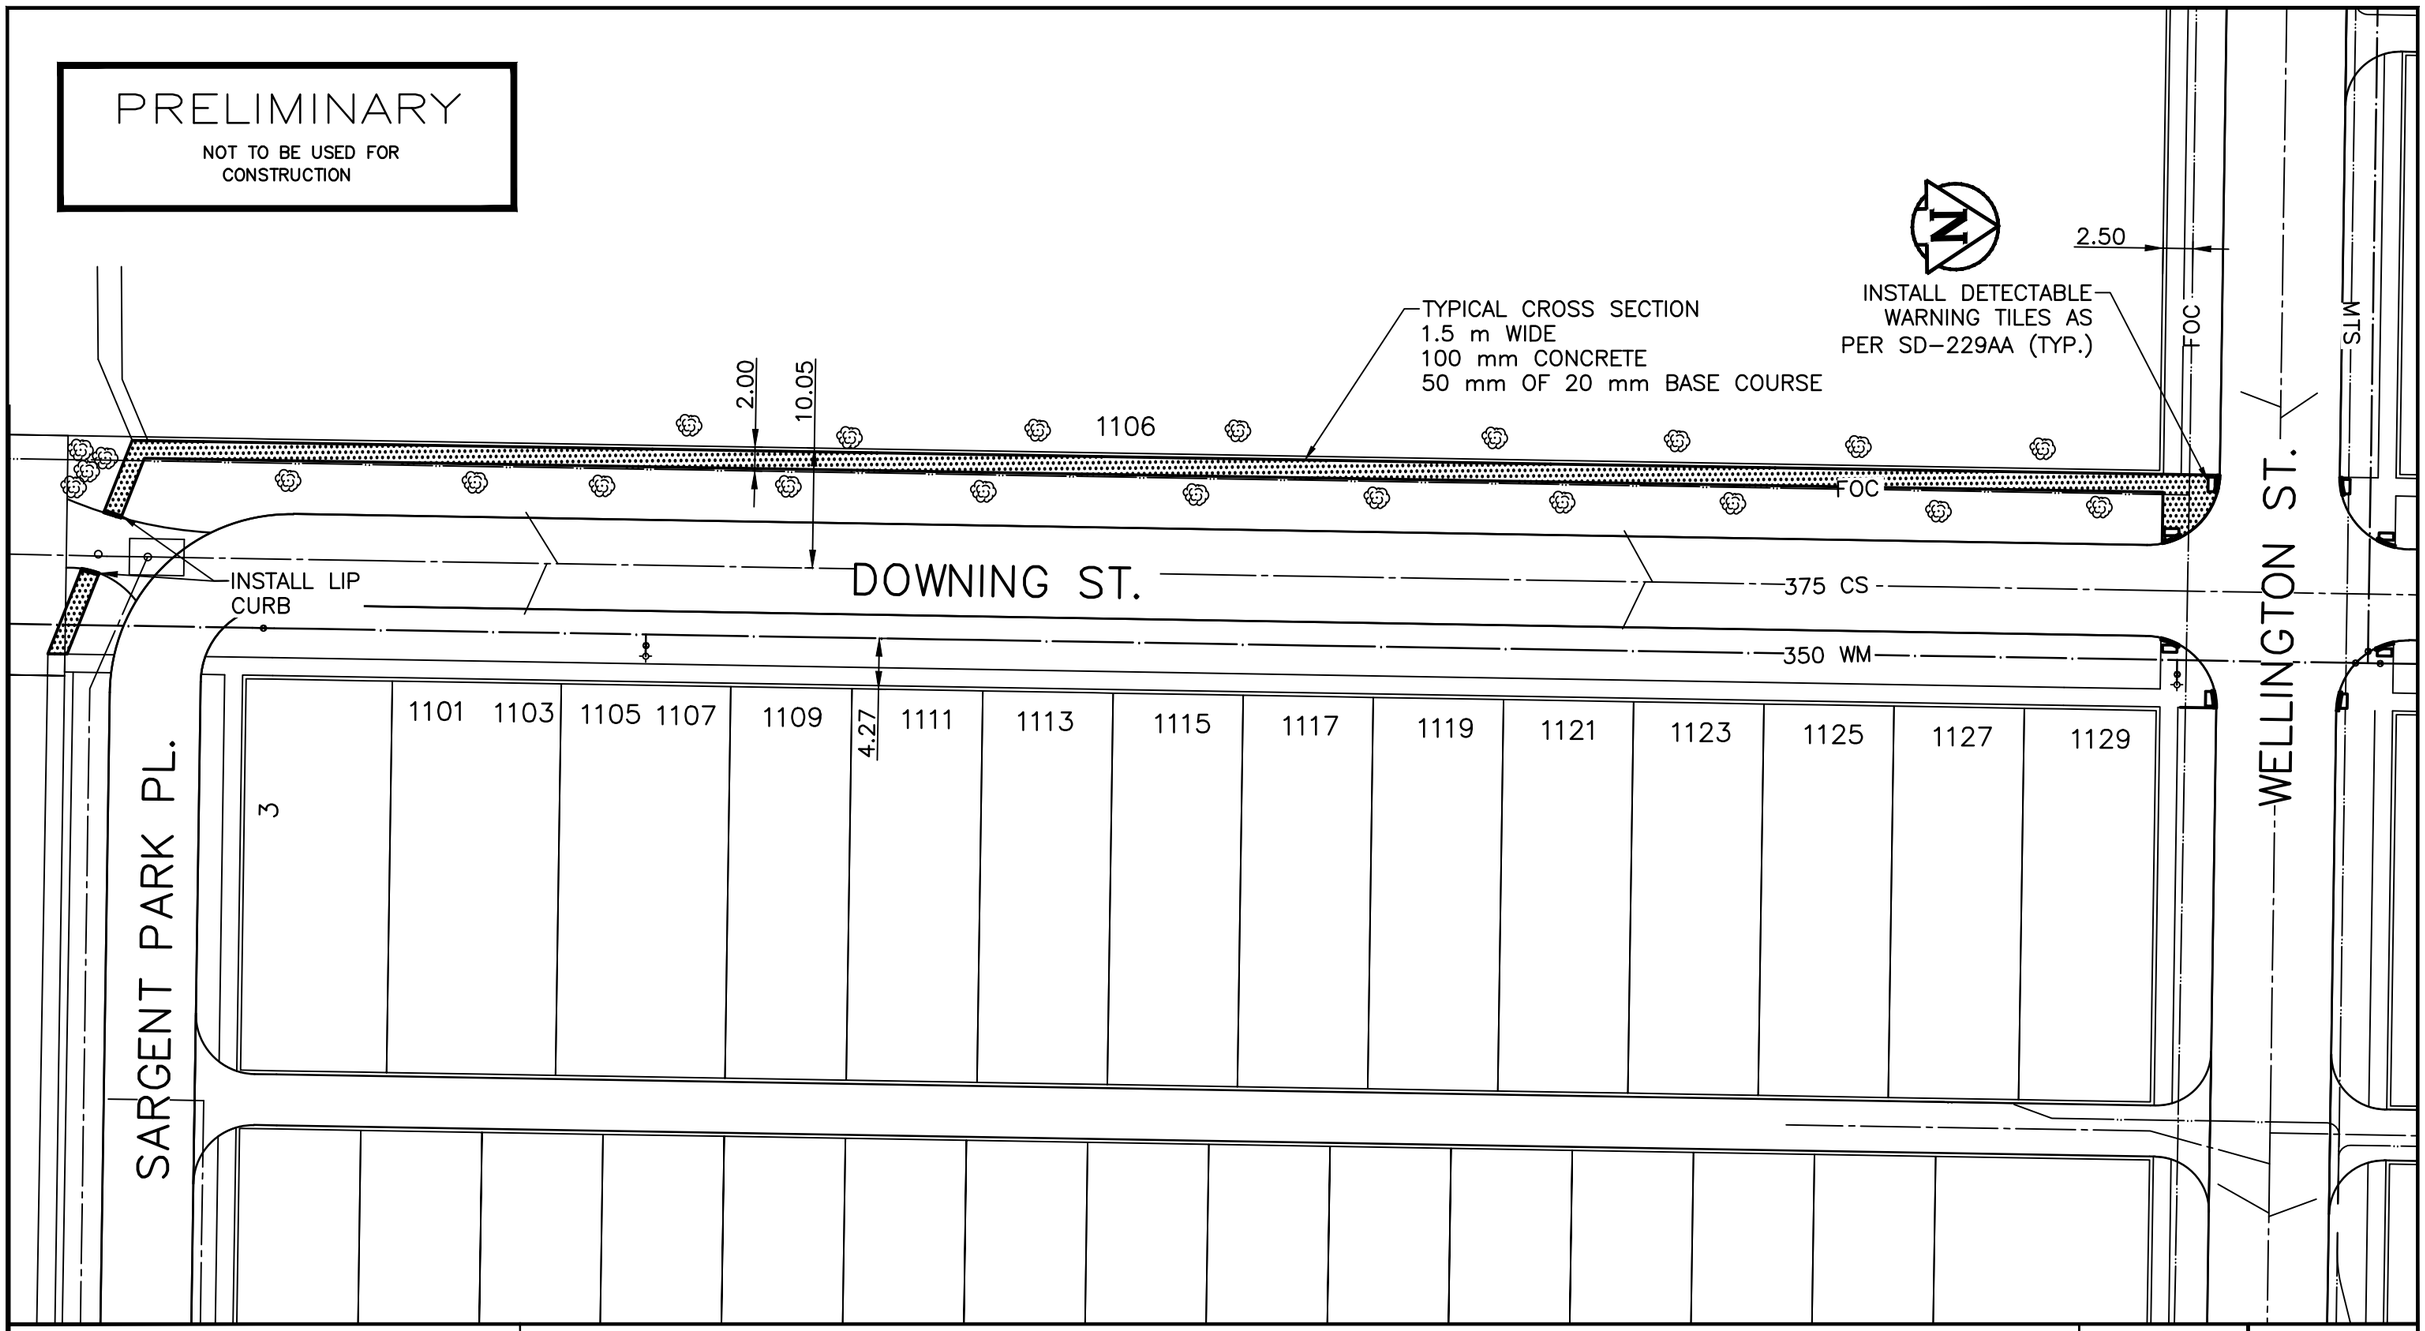

THE CITY OF WINNIPEG
PUBLIC WORKS DEPARTMENT
ENGINEERING DIVISION
TECHNOLOGY SERVICES BRANCH
106 - 1155 PACIFIC AVE

DOWNING STREET

FROM **WELLINGTON AVENUE** TO **SARGENT PARK PLACE**

NEW SIDEWALK AND ASSOCIATED WORKS

DATE:	DRAWING NO.
JAN 11, 2016	SE–16–22
DRAWN BY: D.K.	SCALE: 1:500