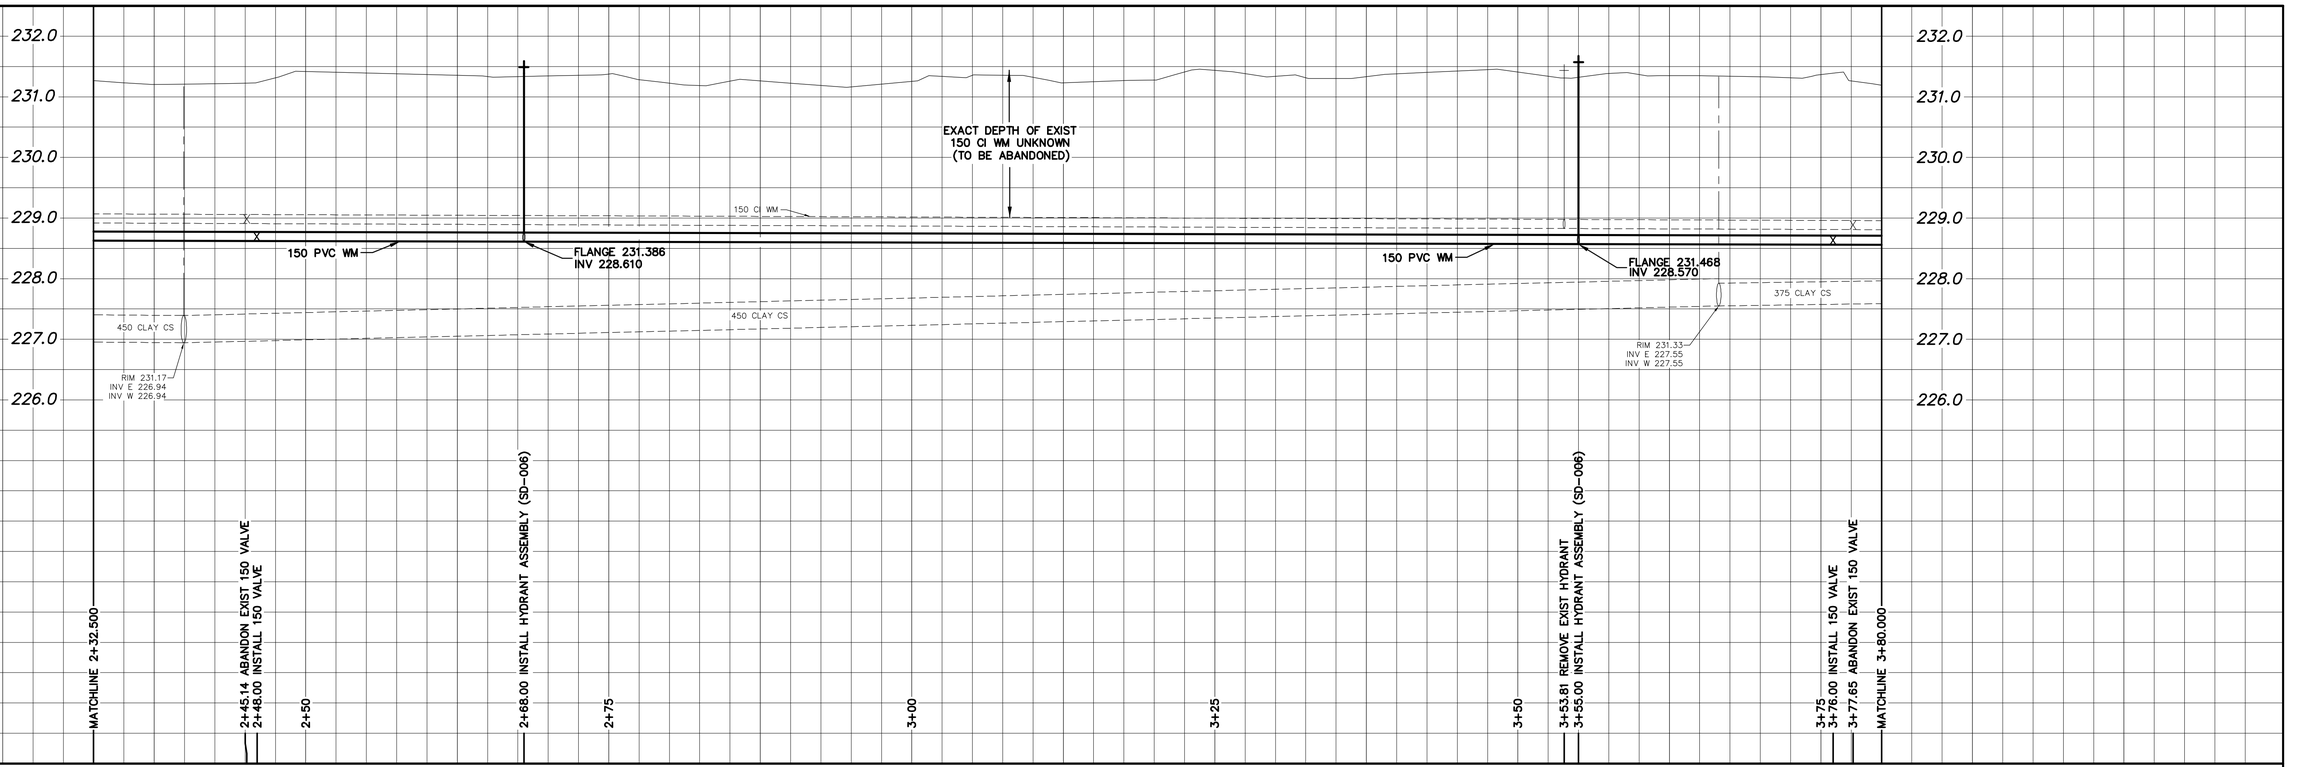

NOTE: CHAINAGES SHOWN ARE ALONG S. ℄ OF FIFTH AVENUE

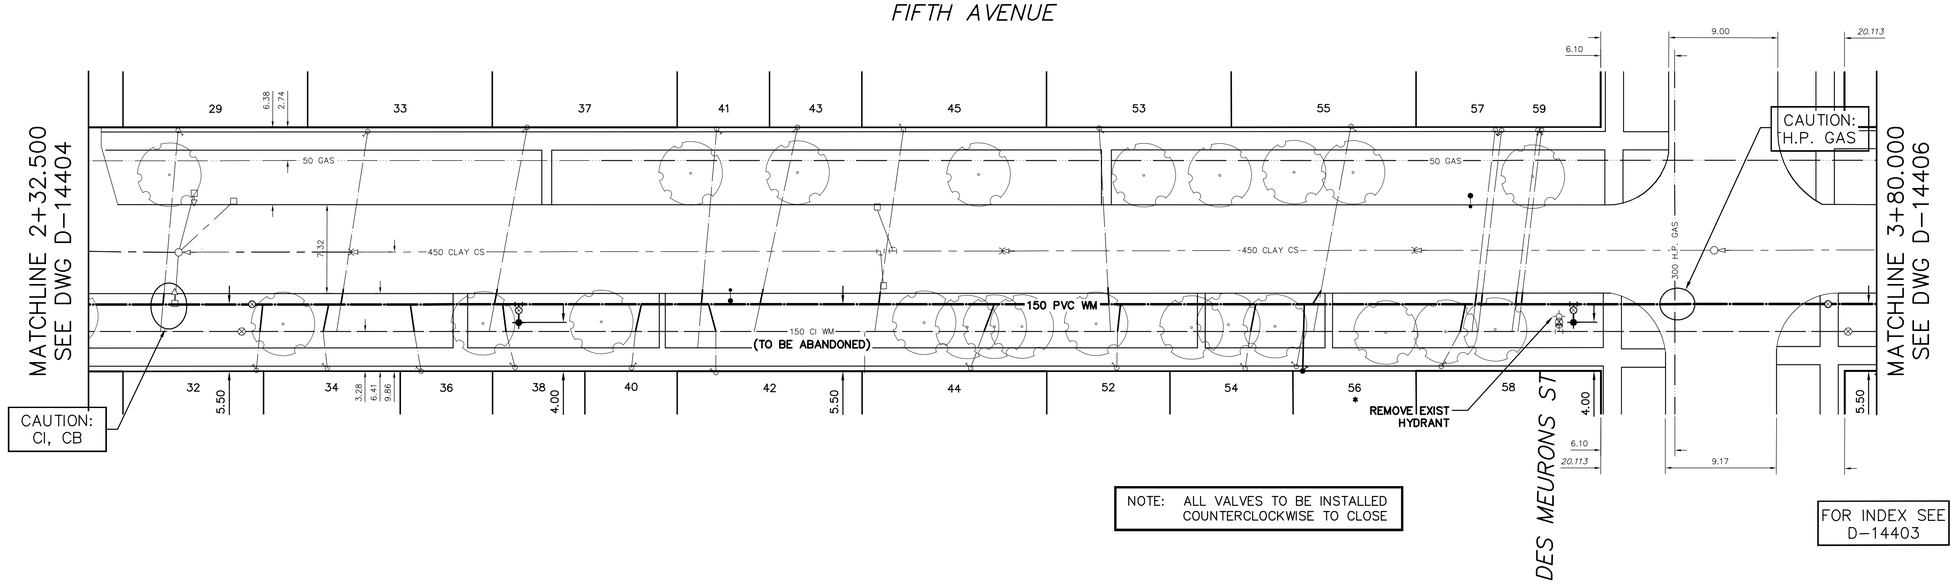

NOTE: ALL VALVES TO BE INSTALLED COUNTERCLOCKWISE TO CLOSE

FOR INDEX SEE D-14403

FOR WATER SERVICE TABLE SEE D-14406

METRIC
WHOLE NUMBERS INDICATE MILLIMETRES
DECIMALIZED NUMBERS INDICATE METRES

0.0 5.0 10.0 15.0 20.0 25.0

WARNING

IF POWER EQUIPMENT OR EXPLOSIVES ARE TO BE USED FOR EXCAVATION ON THIS PROJECT THE CONTRACTOR MUST:

1) NOTIFY THE GAS COMPANY OF THE PROPOSED LOCATION OF EXCAVATION.

2) TAKE PRECAUTION TO AVOID DAMAGE TO GAS COMPANY INSTALLATIONS.

SEE PROVINCIAL REGULATION 210/72 FOR DETAILS

LOCATION APPROVED
UNDERGROUND STRUCTURES

SUPV. U/G STRUCTURES COMMITTEE _____ DATE _____

NOTE:

LOCATION OF UNDERGROUND STRUCTURES AS SHOWN ARE BASED ON THE BEST INFORMATION AVAILABLE BUT NO GUARANTEE IS GIVEN THAT ALL EXISTING UTILITIES ARE SHOWN OR THAT THE GIVEN LOCATIONS ARE EXACT. CONFIRMATION OF EXISTENCE AND EXACT LOCATION OF ALL SERVICES MUST BE OBTAINED FROM THE INDIVIDUAL UTILITIES BEFORE PROCEEDING WITH CONSTRUCTION.

B.M.
ELEV.

NO.	REVISIONS	DATE	BY

DESIGNED BY	ML	CHECKED BY	SC
DRAWN BY	RJ	APPROVED BY	KZ
SCALE: HORIZONTAL	1:250	RELEASED FOR CONSTRUCTION	KAS ZUREK
VERTICAL	1:50		
DATE	2016 08 09	DATE	2016 07 29

PLOT DATE: 2016 08 09

ENGINEER'S SEAL

ORIGINAL SIGNED BY S.J.R. COURNOYER 16/07/29

CONSULTANT DRAWING NUMBER

–

Winnipeg

THE CITY OF WINNIPEG

WATER AND WASTE DEPARTMENT
ENGINEERING DIVISION

2016 SUPPLEMENTAL WATER MAIN RENEWALS
CONTRACT 12

FIFTH AVENUE

133 E OF ST MARYS ROAD TO
3 E OF DES MEURONS STREET

SHEET 3 OF 8

CITY DRAWING NUMBER

D-14405

BID OPPORTUNITY: 697-2016
CONTRACT NUMBER: 12

FILE PATH: R:\DRAWINGS\WATER\RENEWAL\2016 RENEWALS\Extra work\Construction Dwg\
FILE NAME: FIFTH.dwg