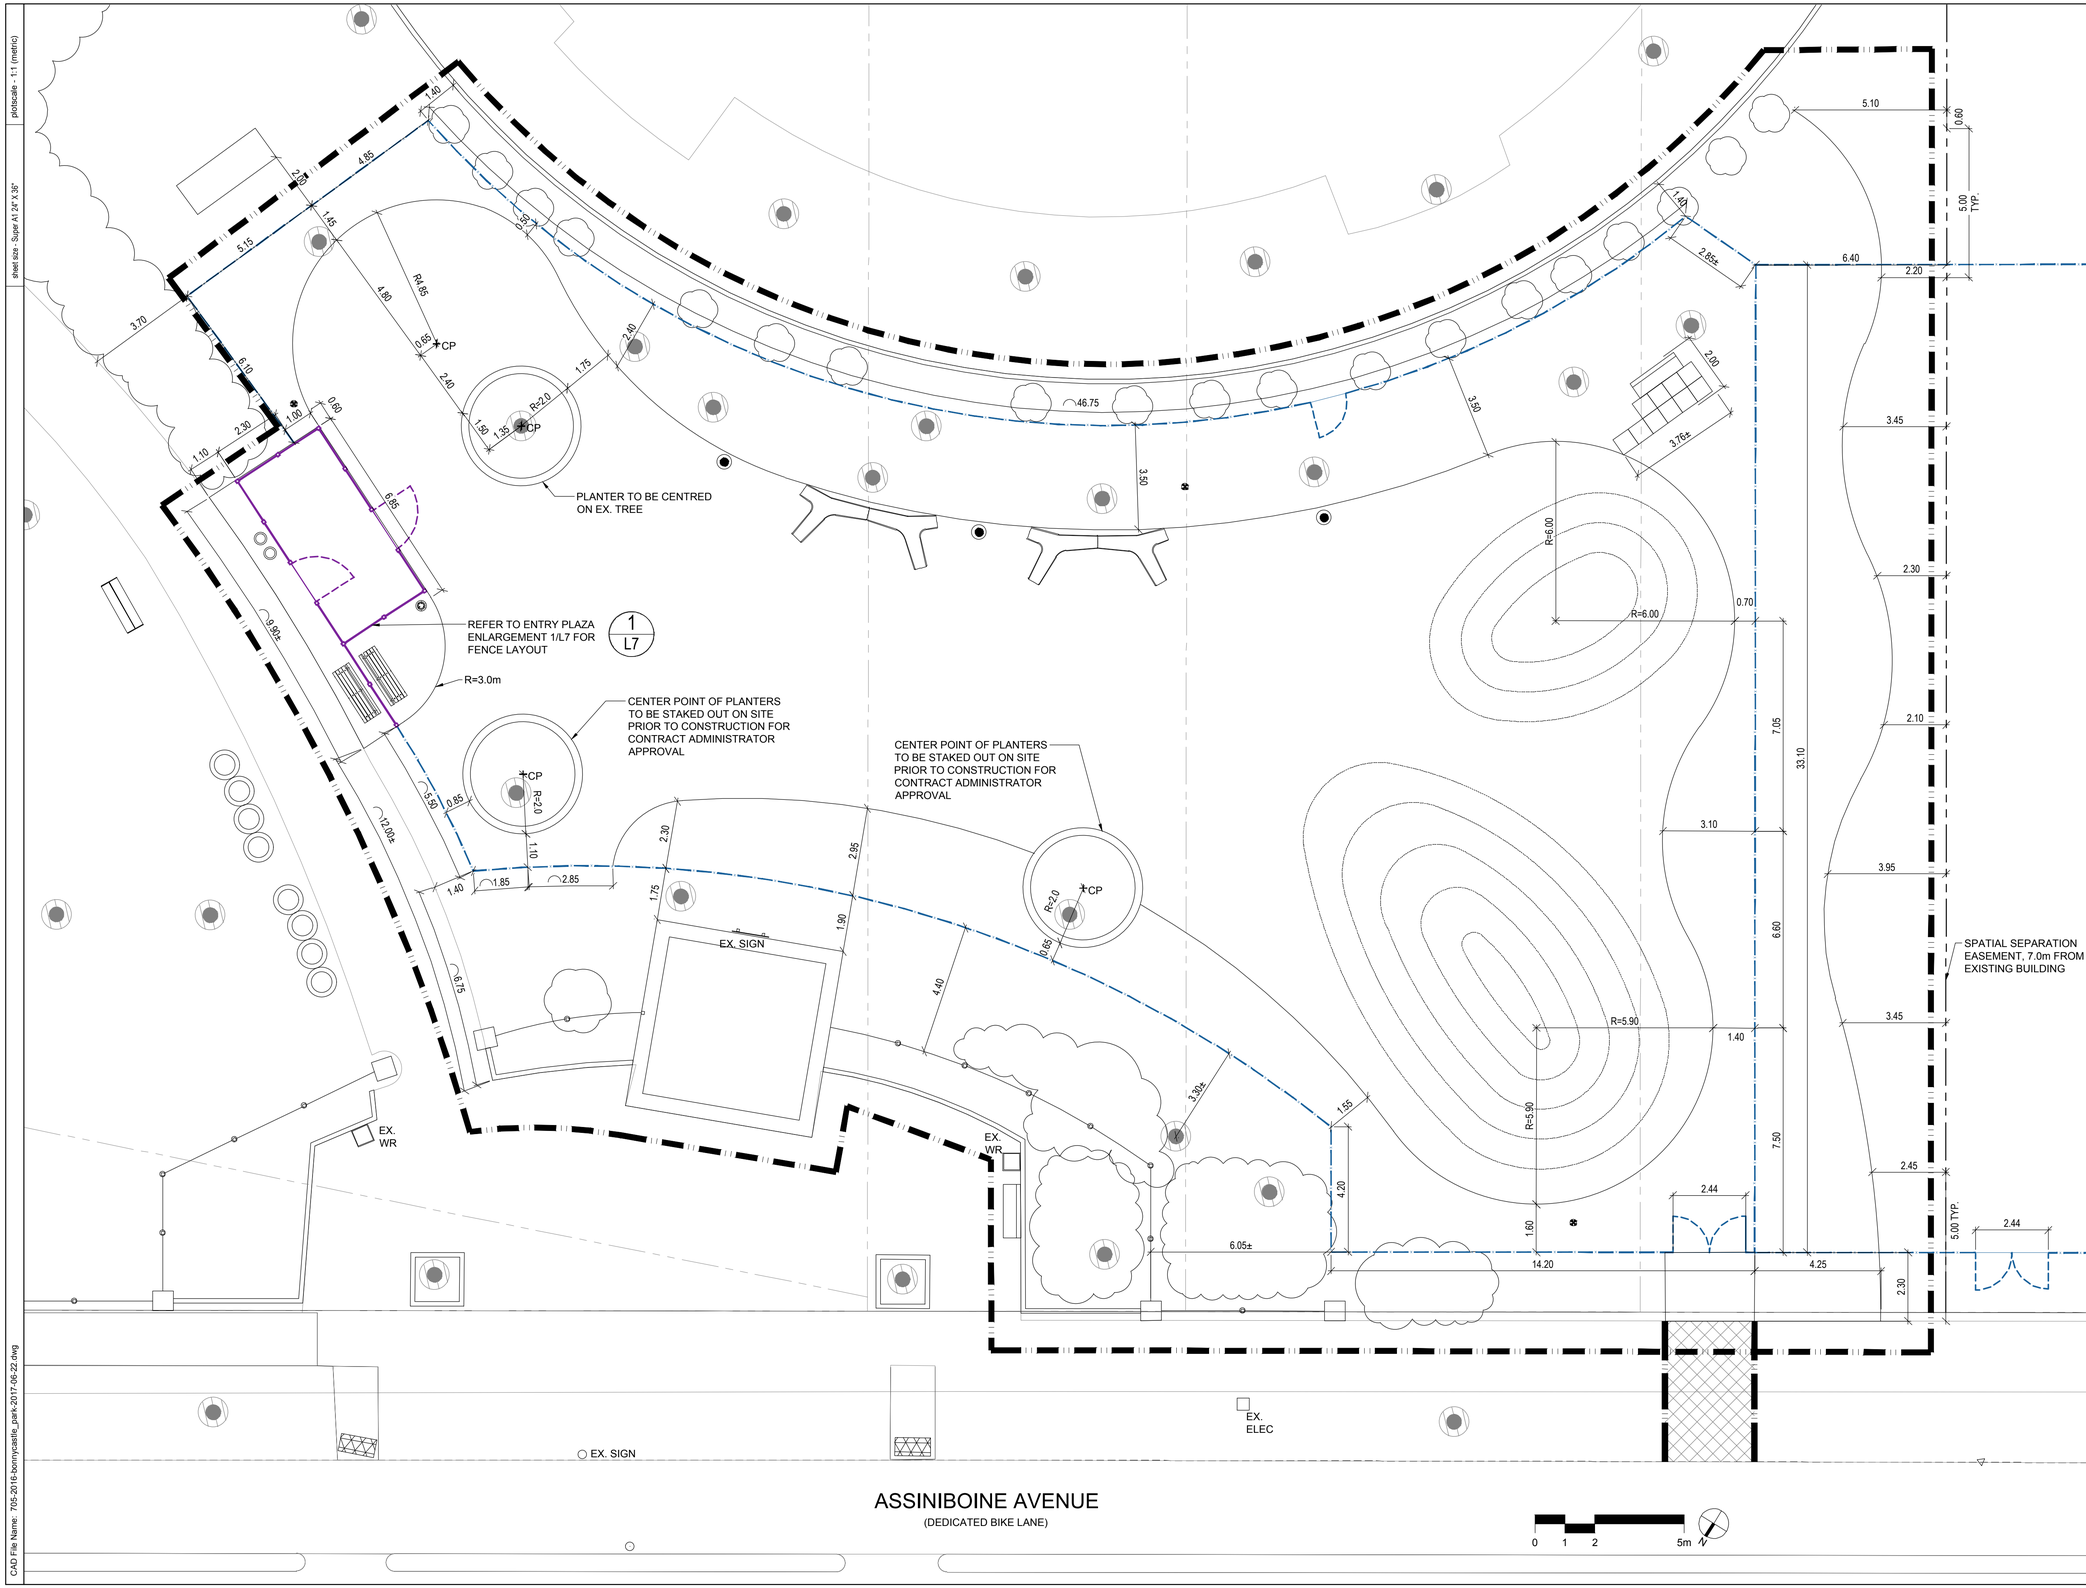


LAYOUT NOTES

1. ALL EXISTING TREES, SHRUBS, SIDEWALKS, CURBS, SOD, UTILITIES AND PAVING TO BE PROTECTED (UNLESS OTHERWISE NOTED) DURING CONSTRUCTION TO CITY OF WINNIPEG STANDARDS. CONTRACTOR TO MAKE GOOD ALL DAMAGED AREA DURING CONSTRUCTION BOTH ON AND OFF SITE TO CITY OF WINNIPEG STANDARDS AT THE CONTRACTORS COST.
2. LAYOUT TO BE APPROVED BY CONTRACT ADMINISTRATOR PRIOR TO ANY CONSTRUCTION OR REMOVAL.
3. LOCATIONS OF ALL FENCE, PLANTERS, PLANTING BED, LIGHTS AND ALL SITE FURNITURE SHALL BE LAID OUT ON SITE BY CONTRACTOR AND APPROVED BY CONTRACT ADMINISTRATOR PRIOR TO INSTALLATION.
4. REFER ALSO TO WRITTEN SPECIFICATIONS.

LEGEND

- PROPERTY LINE
- LIMITS OF WORK / APPROX. LOCATION OF 1.83m HT. METAL CONSTRUCTION FENCE
- CONSTRUCTION ACCESS LOCATION
- EXISTING TREE / SHRUB TO REMAIN & PROTECTED
- EX. SIGN — EXISTING SIGN
- EX. ELEC — EXISTING ELECTRICAL BOX
- EXISTING BENCH
- EX. WR — EXISTING WASTE RECEPTACLE
- EXISTING FENCE TO REMAIN
- PROPOSED WELDED WIRE PERIMETER FENCE
- PROPOSED CUSTOM WELDED WIRE FENCE

| REV | YY / MM / DD | DESCRIPTION | BY |
|---|---|---|---|
| 0 | 17 / 06 / 22 | ISSUED FOR TENDER | DM |

A. SECTION LETTER OR DETAIL NUMBER,
B. DRAWING WHERE SECTION OR DETAIL IS DRAWN,

OR

DRAWING WHERE SECTION OR DETAIL IS INDICATED,
--- SECTION OR DETAIL SHOWN ON SAME DRAWING.

SEAL

SCATLIFF + MILLER + MURRAY
visionary urban design + landscapes

CLIENT: CITY OF WINNIPEG

PROJECT: BONNYCASTLE PARK IMPROVEMENT

TITLE: LAYOUT PLAN

| DESIGN | DRAWN | DATE - Y / M / D | SCALE |
|---|---|---|---|
| DM | WF | 2017/05/17 | 11X17 - 1:200<br>22X34 - 1:100 |
| CHECKED | APPROVED | JOB NO. | DRAWING NO. |
| DM | DM | 705-2016 | L3 |

plotscale - 1:1 (metric)
sheet size - Super A1 24" X 36"
CAD File Name: 705-2016-bonnycastle_park-2017-06-22.dwg