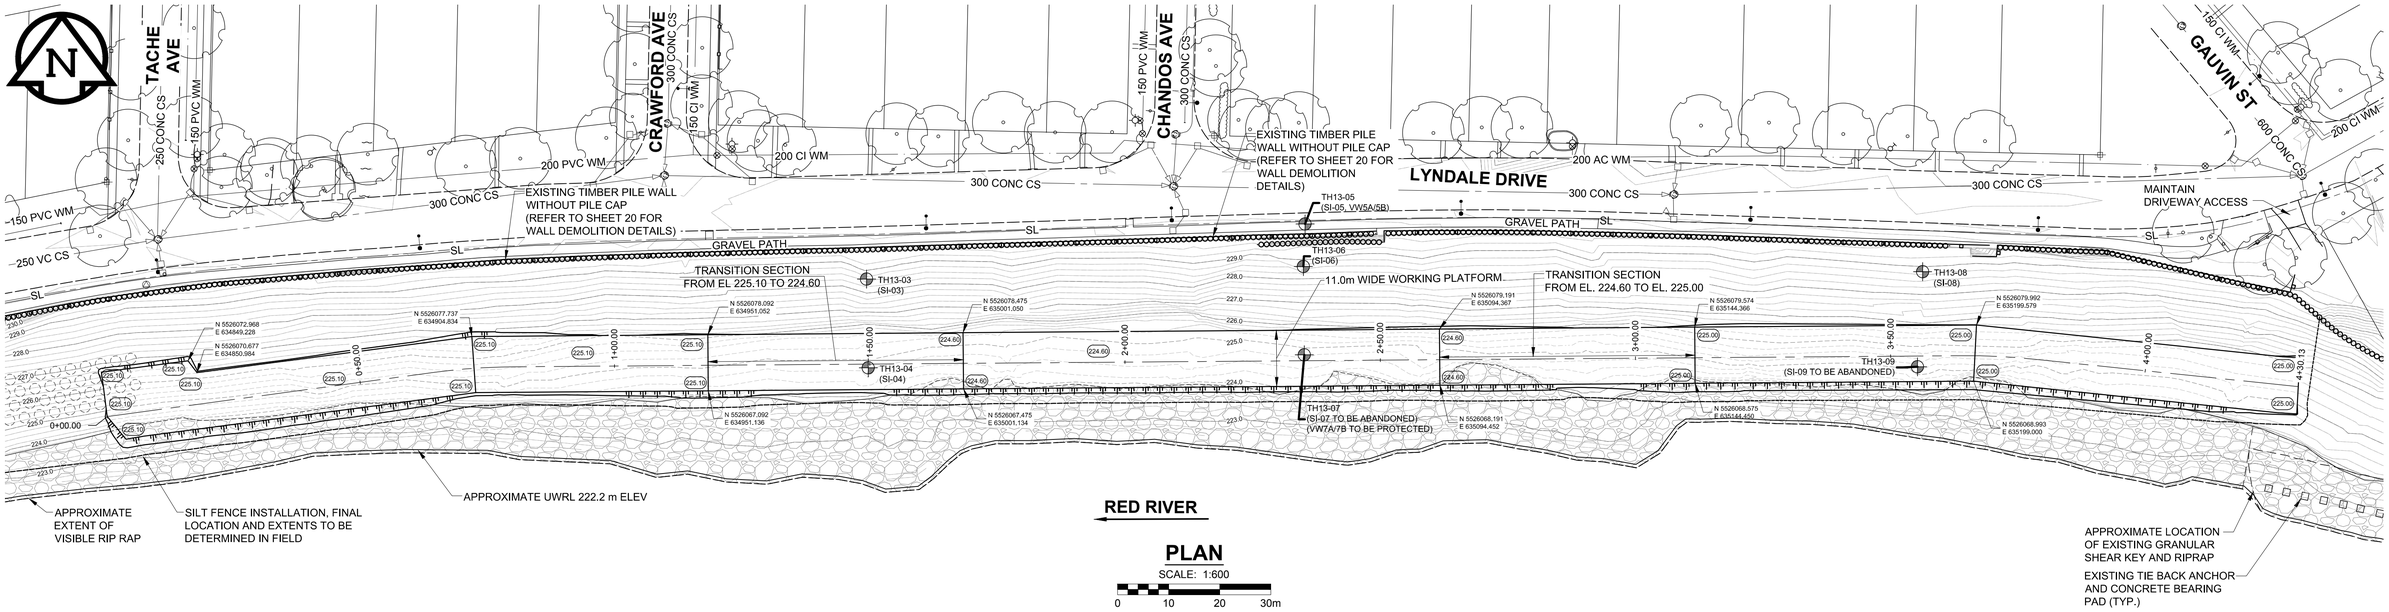

PLAN

SCALE: 1:600

0 10 20 30m

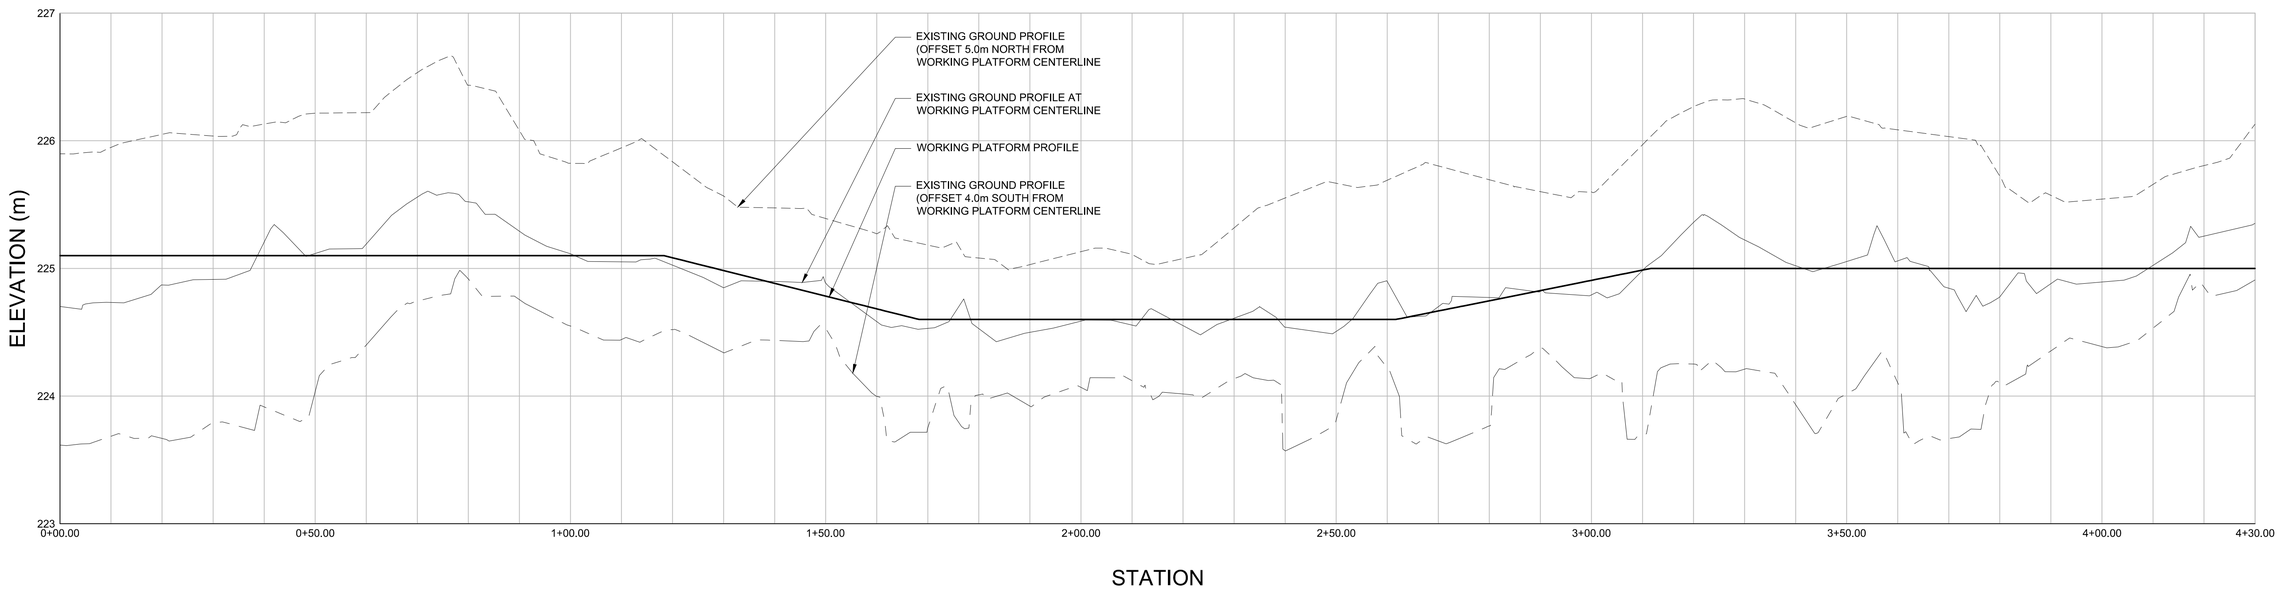

WORKING PLATFORM PROFILES

HORIZONTAL SCALE: 1:600

0 10 20 30m

VERTICAL SCALE 1 : 24

0 0.5 1 1.5m

NOTE:

1. UWRL (UNREGULATED WINTER RIVER LEVEL) = APPROXIMATELY 222.2 m ELEV.
2. EXISTING GEOTECHNICAL INSTRUMENTATION CONSISTING OF SLOPE INCLINOMETER (SI) AND VIBRATING-WIRE PIEZOMETERS (VW) TO BE PROTECTED UNLESS OTHERWISE NOTED.

METRIC
WHOLE NUMBERS INDICATE MILLIMETRES
DECIMALIZED NUMBERS INDICATE METRES

EXISTING	LEGEND - PLAN	NEW	EXISTING	LEGEND - PLAN	NEW	EXISTING	LEGEND - PLAN	NEW
	GAS			MANHOLE			CONCRETE PAVEMENT	
	MTS HANDWELL/PEDESTAL			CATCH BASIN/CATCH PIT			CONC SIDEWALK/MEDIAN	
	HYDRO HANDWELL/CABINET			CURB INLET WITH BOX			ASPHALT PAVEMENT	
	CATV/FIBRE OPTIC			TREE			PAVING STONE	
	TRAFFIC SIGNALS/PIT		TH13-01	TEST HOLE			GRAVEL	
	LAND DRAINAGE SEWER			PROPERTY LINE			RAMP CURB	
	SANITARY/COMBINED SEWER			SURVEY BAR			PLANING/REMOVAL	
	CB LEAD/SSP/DCP			FENCE				
	WATERMAIN			BOC/EDGE OF PAVEMENT				
	SUBDRAIN		33.000	ELEVATION	33.333			
	DITCH			TRAFFIC SIGN				

LOCATION APPROVED
UNDERGROUND STRUCTURES

SUPR. U/G STRUCTURES COMMITTEE DATE

NOTE:
LOCATION OF UNDERGROUND STRUCTURES AS SHOWN ARE BASED ON THE BEST INFORMATION AVAILABLE BUT NO GUARANTEE IS GIVEN THAT ALL EXISTING UTILITIES ARE SHOWN OR THAT THE GIVEN LOCATIONS ARE EXACT. CONFIRMATION OF EXISTENCE AND EXACT LOCATION OF ALL SERVICES MUST BE OBTAINED FROM THE INDIVIDUAL UTILITIES BEFORE PROCEEDING WITH CONSTRUCTION.

BM 34-007 ELEV 231.455 m — S.W. Crn. Tache Ave. and Lyndale Dr. Thit. In E. Conc. Pile 11.9 W. of E.L. of Tache Ave. & 2.7 S. of S. curb of Pav't on Lyndale Dr.

No.	REVISIONS	YY/MM/DD	BY
C	ISSUED FOR TENDER	16/09/29	MVH
B	ISSUED FOR 90% REVIEW	16/09/09	MVH
A	ISSUED FOR 75% REVIEW	16/08/17	MVH

TREK GEOTECHNICAL

DESIGNED BY	MVH	CHECKED BY	KMS
DRAWN BY	BIT	APPROVED BY	-
HOR SCALE	AS NOTED	RELEASED FOR CONSTRUCTION	
VERT SCALE	-		
DATE	16/09/29	DATE	

PROFESSIONAL'S SEAL
PROVINCE OF MANITOBA — M. J. VAN HELDEN — Member 24729 — REGISTERED PROFESSIONAL ENGINEER

CONSULTANT FILE NAME
0015 014 00 SHT08.dwg

APEGM
Certificate of Authorization
Trek Geotechnical Inc.
No. 4877 Date:_____

BID OPPORTUNITY No. 721-2016

Winnipeg

THE CITY OF WINNIPEG
PUBLIC WORKS DEPARTMENT
ENGINEERING DIVISION

LYNDALE DRIVE RIVERBANK STABILIZATION AND ASSOCIATED WORKS
MONCK AVENUE TO GAUVIN STREET

WORK PLATFORM LAYOUT AND PROFILES

CITY DRAWING NUMBER: RW751-2016-008
SHEET 8 OF 32
DRAWING No. 8 REV C

ISO A1 - 594mm x 841mm
Z:\Projects\0015 City of Winnipeg\0015 014 00 Lyndale Monck to Gauvin\3 Survey and Dwg\3.4 CAD\3.4.3 Working Folder\0015 014 00 SHT08.dwg Last Saved: 9/28/2016 2:13 PM by dneves Plotted: 9/28/2016 2:14 PM by Daniel Neves