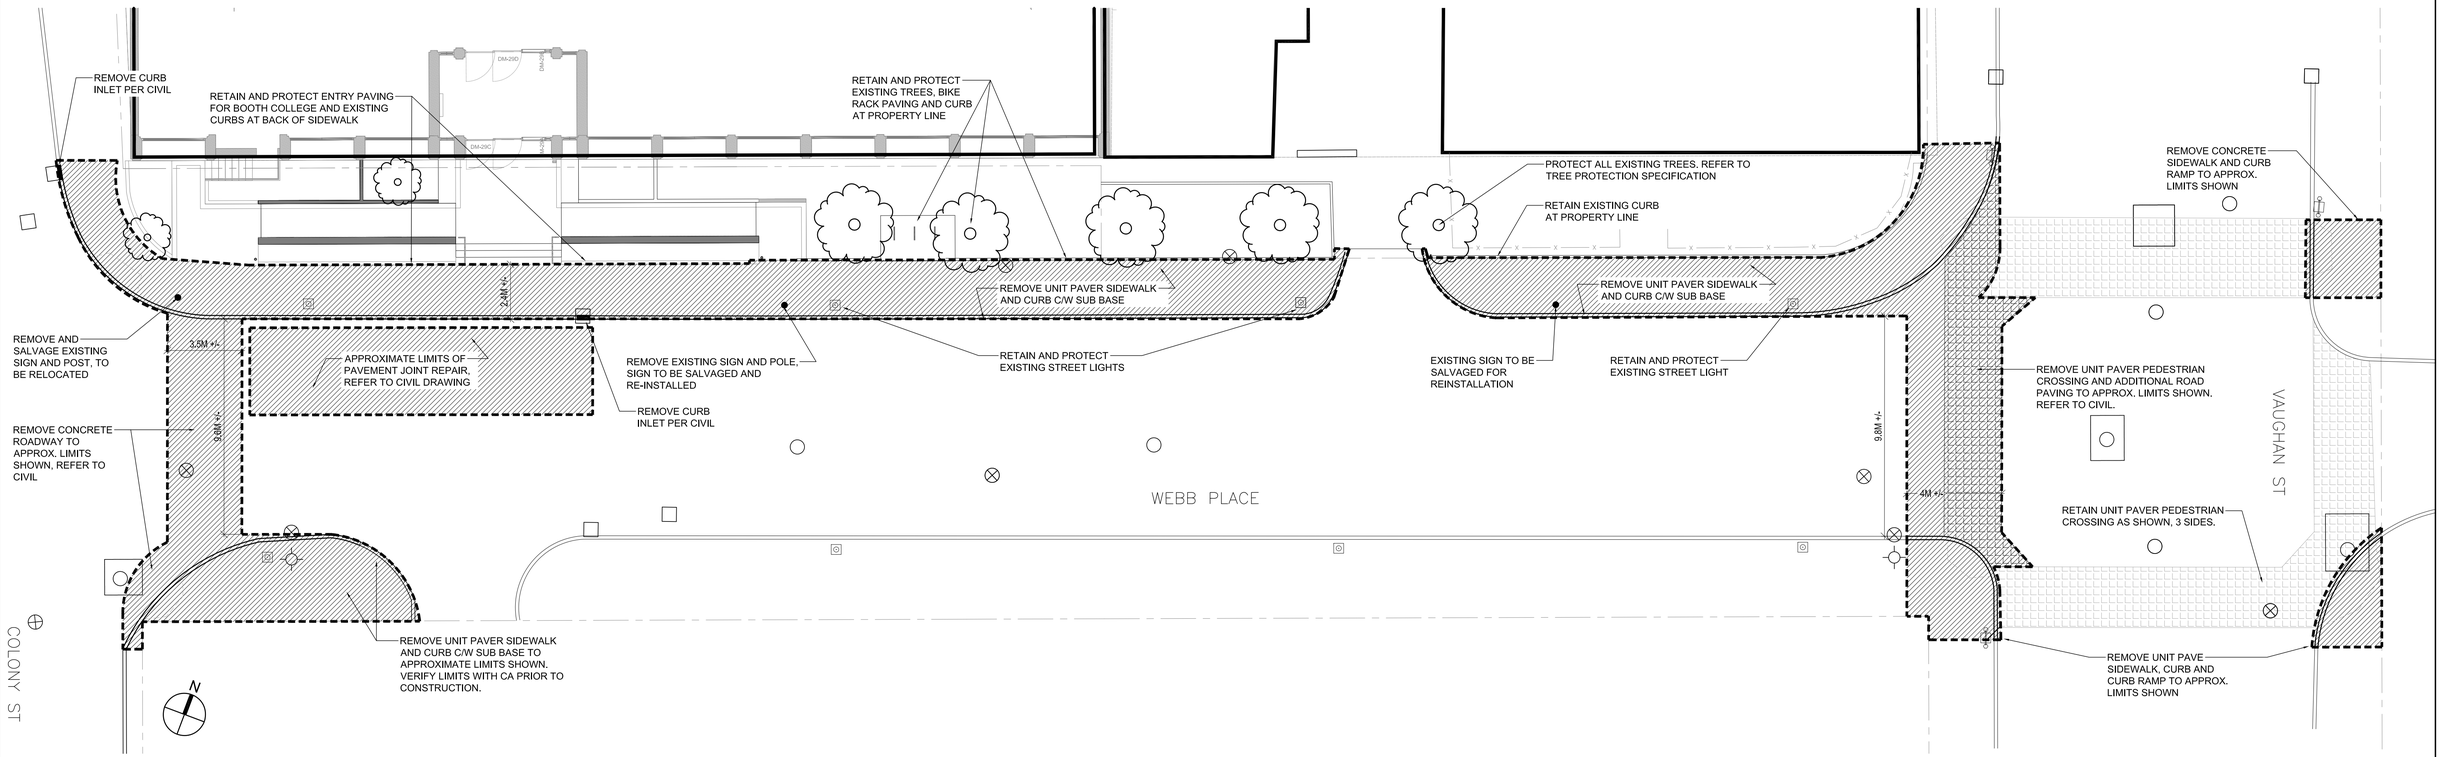

1 / L201 REMOVAL PLAN

SCALE - 1 : 125

LEGEND - REMOVALS

- APPROX. EXTENT OF REMOVALS, REFER TO CIVIL FOR REMOVALS RELATED TO ROADWAY JOINT REPAIR.
- EXISTING TREES TO BE PROTECTED DURING CONSTRUCTION PER. SPECIFICATION
- EXISTING LIGHT STANDARDS, TO BE PROTECTED DURING REMOVALS.
- ALL UTILITIES TO BE PROTECTED PER CIVIL UNLESS OTHERWISE NOTED.

REMOVALS NOTES:

1. ALL EXISTING STRUCTURES, TREES, SHRUBS, SIDEWALKS, CURBS, SOD, UTILITIES AND PAVING TO BE PROTECTED (UNLESS OTHERWISE NOTED) DURING CONSTRUCTION TO CITY OF WINNIPEG STANDARDS. ANY DAMAGE DURING CONSTRUCTION, EITHER ON AND OFF SITE TO BE RECTIFIED TO CITY OF WINNIPEG STANDARDS AND AT THE SOLE COST OF THE CONTRACTOR.
2. CONSTRUCTION ACCESS TO BE LIMITED TO THE ROUTES IDENTIFIED AT THE CONSTRUCTION START UP MEETING OR OTHERWISE NOTED
3. SITE FENCING OR OTHER MEANS OF SITE PROTECTION MUST BE INSTALLED ON SITE TO THE SATISFACTION OF THE CONTRACT ADMINISTRATOR AND THE CITY OF WINNIPEG PRIOR TO COMMENCEMENT OF CONSTRUCTION ACTIVITIES
4. CONFIRMATION OF EXISTENCE AND EXACT LOCATION OF ALL SERVICES MUST BE OBTAINED FROM THE INDIVIDUAL UTILITIES BEFORE PROCEEDING WITH CONSTRUCTION
5. CONTRACTOR TO CONFIRM ALL EXISTING CONDITIONS, DIMENSIONS AND MATERIALS ON SITE AND REPORT ANY DISCREPANCIES TO THE CONTRACT ADMINISTRATOR PRIOR TO CONSTRUCTION
6. STOCKPILING TO BE DONE OFF-SITE
7. CONTRACTOR TO LAYOUT EXTENTS OF REMOVALS AND CONFIRM WITH CONTRACT ADMINISTRATOR PRIOR TO EXCAVATION
8. IF POWER EQUIPMENT IS TO BE USED FOR EXCAVATION ON THIS PROJECT THE CONTRACTOR MUST:
   A. NOTIFY ALL UTILITIES OF THE PROPOSED LOCATION OF EXCAVATION
   B. TAKE PRECAUTION TO AVOID DAMAGE TO ALL UTILITIES
10. REFER ALSO TO WRITTEN SPECIFICATIONS

NOTES:

REV	YY / MM / DD	DESCRIPTION	BY
1	16 / 10 / 11	REVISED AND RE-ISSUED FOR TENDER	AH
0	16 / 09 / 30	ISSUED FOR TENDER	AH

A. SECTION LETTER OR DETAIL NUMBER.
B. DRAWING WHERE SECTION OR DETAIL IS DRAWN,

OR

DRAWING WHERE SECTION OR DETAIL IS INDICATED,
--- SECTION OR DETAIL SHOWN ON SAME DRAWING.

A / B A / ---

SEAL

the manitoba association of architects
ANASTASIA HODYCH
Member No. 105

CLIENT

CITY OF WINNIPEG

SCATLIFF + MILLER + MURRAY
visionary urban design + landscapes

PROJECT BROADWAY PLAZA AND WEBB PLACE SIDEWALK

TITLE WEBB PLACE SIDEWALK REMOVAL PLAN

DESIGN	DRAWN	DATE - Y / M / D	SCALE
AH/NH	NH	2016/09/30	AS NOTED
CHECKED	APPROVED	PROJECT NO.	DRAWING NO.
DKM	DKM	16-0107-016	L201

sheet size - Super A1 24" x 36" plotscale - 1:1 (metric)

CAD File Name: 16-0109-004_booth college - tender working.dwg