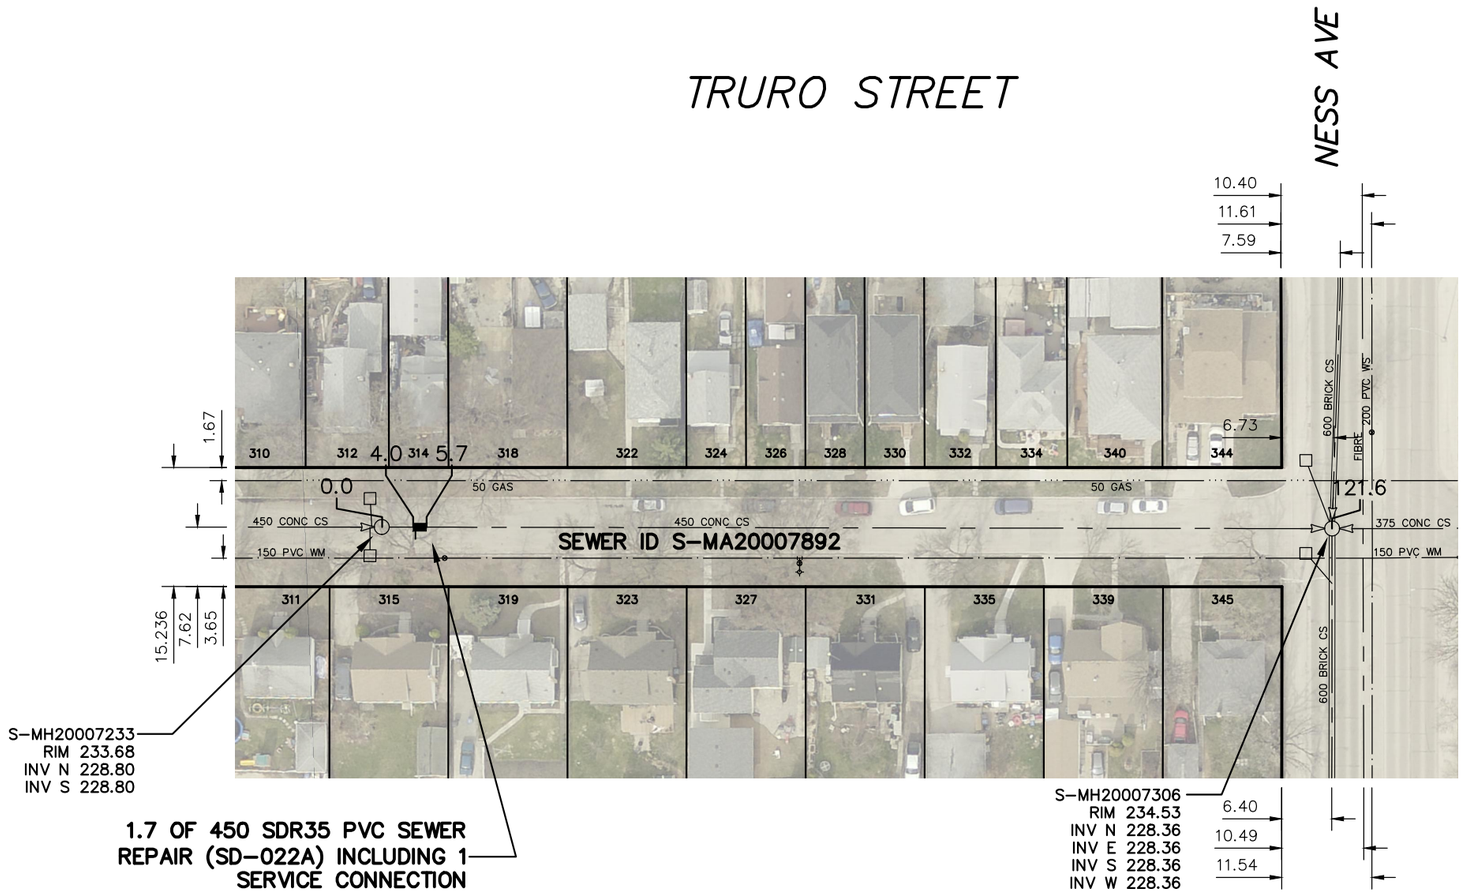

SEWER JUNCTION INFORMATION FROM SEWER VIDEO INSPECTION SEWER ID S-MA20007892		
DISTANCE FROM MH ID S-MH20007233		
DISTANCE	DIAMETER	CLOCK
4.3	150	2
8.9	150	10
10.4	150	1
18.7	150	1
23.7	150	10
36.8	150	2
37.5	150	1
38.6	150	10
46.9	150	10
50.8	150	2
53.8	150	10
55.3	150	10
63.8	150	11
64.7	150	10
67.6	150	2
76.3	150	10
78.7	150	12
83.0	150	2
85.6	150	10
94.7	150	2
98.7	150	11
101.8	200	10
111.8	150	2

FOR INDEX SEE 11308

WARNING

IF POWER EQUIPMENT OR EXPLOSIVES ARE TO BE USED FOR EXCAVATION ON THIS PROJECT THE CONTRACTOR MUST:

1) NOTIFY THE GAS COMPANY OF THE PROPOSED LOCATION OF EXCAVATION.

2) TAKE PRECAUTION TO AVOID DAMAGE TO GAS COMPANY INSTALLATIONS.

SEE PROVINCIAL REGULATION 210/72 FOR DETAILS

METRIC

WHOLE NUMBERS INDICATE MILLIMETRES
DECIMALIZED NUMBERS INDICATE METRES

0.0 10.0 20.0 30.0 40.0

LOCATION APPROVED
UNDERGROUND STRUCTURES

SUPV. U/G STRUCTURES COMMITTEE _____ DATE _____

NOTE:

LOCATION OF UNDERGROUND STRUCTURES AS SHOWN ARE BASED ON THE BEST INFORMATION AVAILABLE BUT NO GUARANTEE IS GIVEN THAT ALL EXISTING UTILITIES ARE SHOWN OR THAT THE GIVEN LOCATIONS ARE EXACT. CONFIRMATION OF EXISTENCE AND EXACT LOCATION OF ALL SERVICES MUST BE OBTAINED FROM THE INDIVIDUAL UTILITIES BEFORE PROCEEDING WITH CONSTRUCTION.

B.M.
ELEV.

NO.	REVISIONS	DATE	BY

DESIGNED BY	TS	CHECKED BY	SC
DRAWN BY	AD	APPROVED BY	KZ
SCALE: HORIZONTAL	1:750	RELEASED FOR CONSTRUCTION	K. ZUREK
VERTICAL			
DATE	2016 11 18	DATE	2016 11 14

PLOT DATE: 2016 11 18

ENGINEER'S SEAL

ORIGINAL SIGNED BY S.R.J. COURNOYER 16/11/14

CONSULTANT DRAWING NUMBER

-

BID OPPORTUNITY: 967-2016
CONTRACT NUMBER: 6A

FILE PATH: R:\DRAWINGS\SEWER\2016 RENEWALS\Contract 6A\CONSTRUCTION\
FILE NAME: TRURO_S-MA20007892.dwg

Winnipeg

THE CITY OF WINNIPEG

WATER AND WASTE DEPARTMENT
ENGINEERING DIVISION

2016 SEWER MAIN RENEWALS
BY EXTERNAL POINT REPAIR

TRURO STREET

1ST MH S OF NESS AVENUE TO
MH AT NESS AVENUE

SHEET 25 OF 29

CITY DRAWING NUMBER

11332