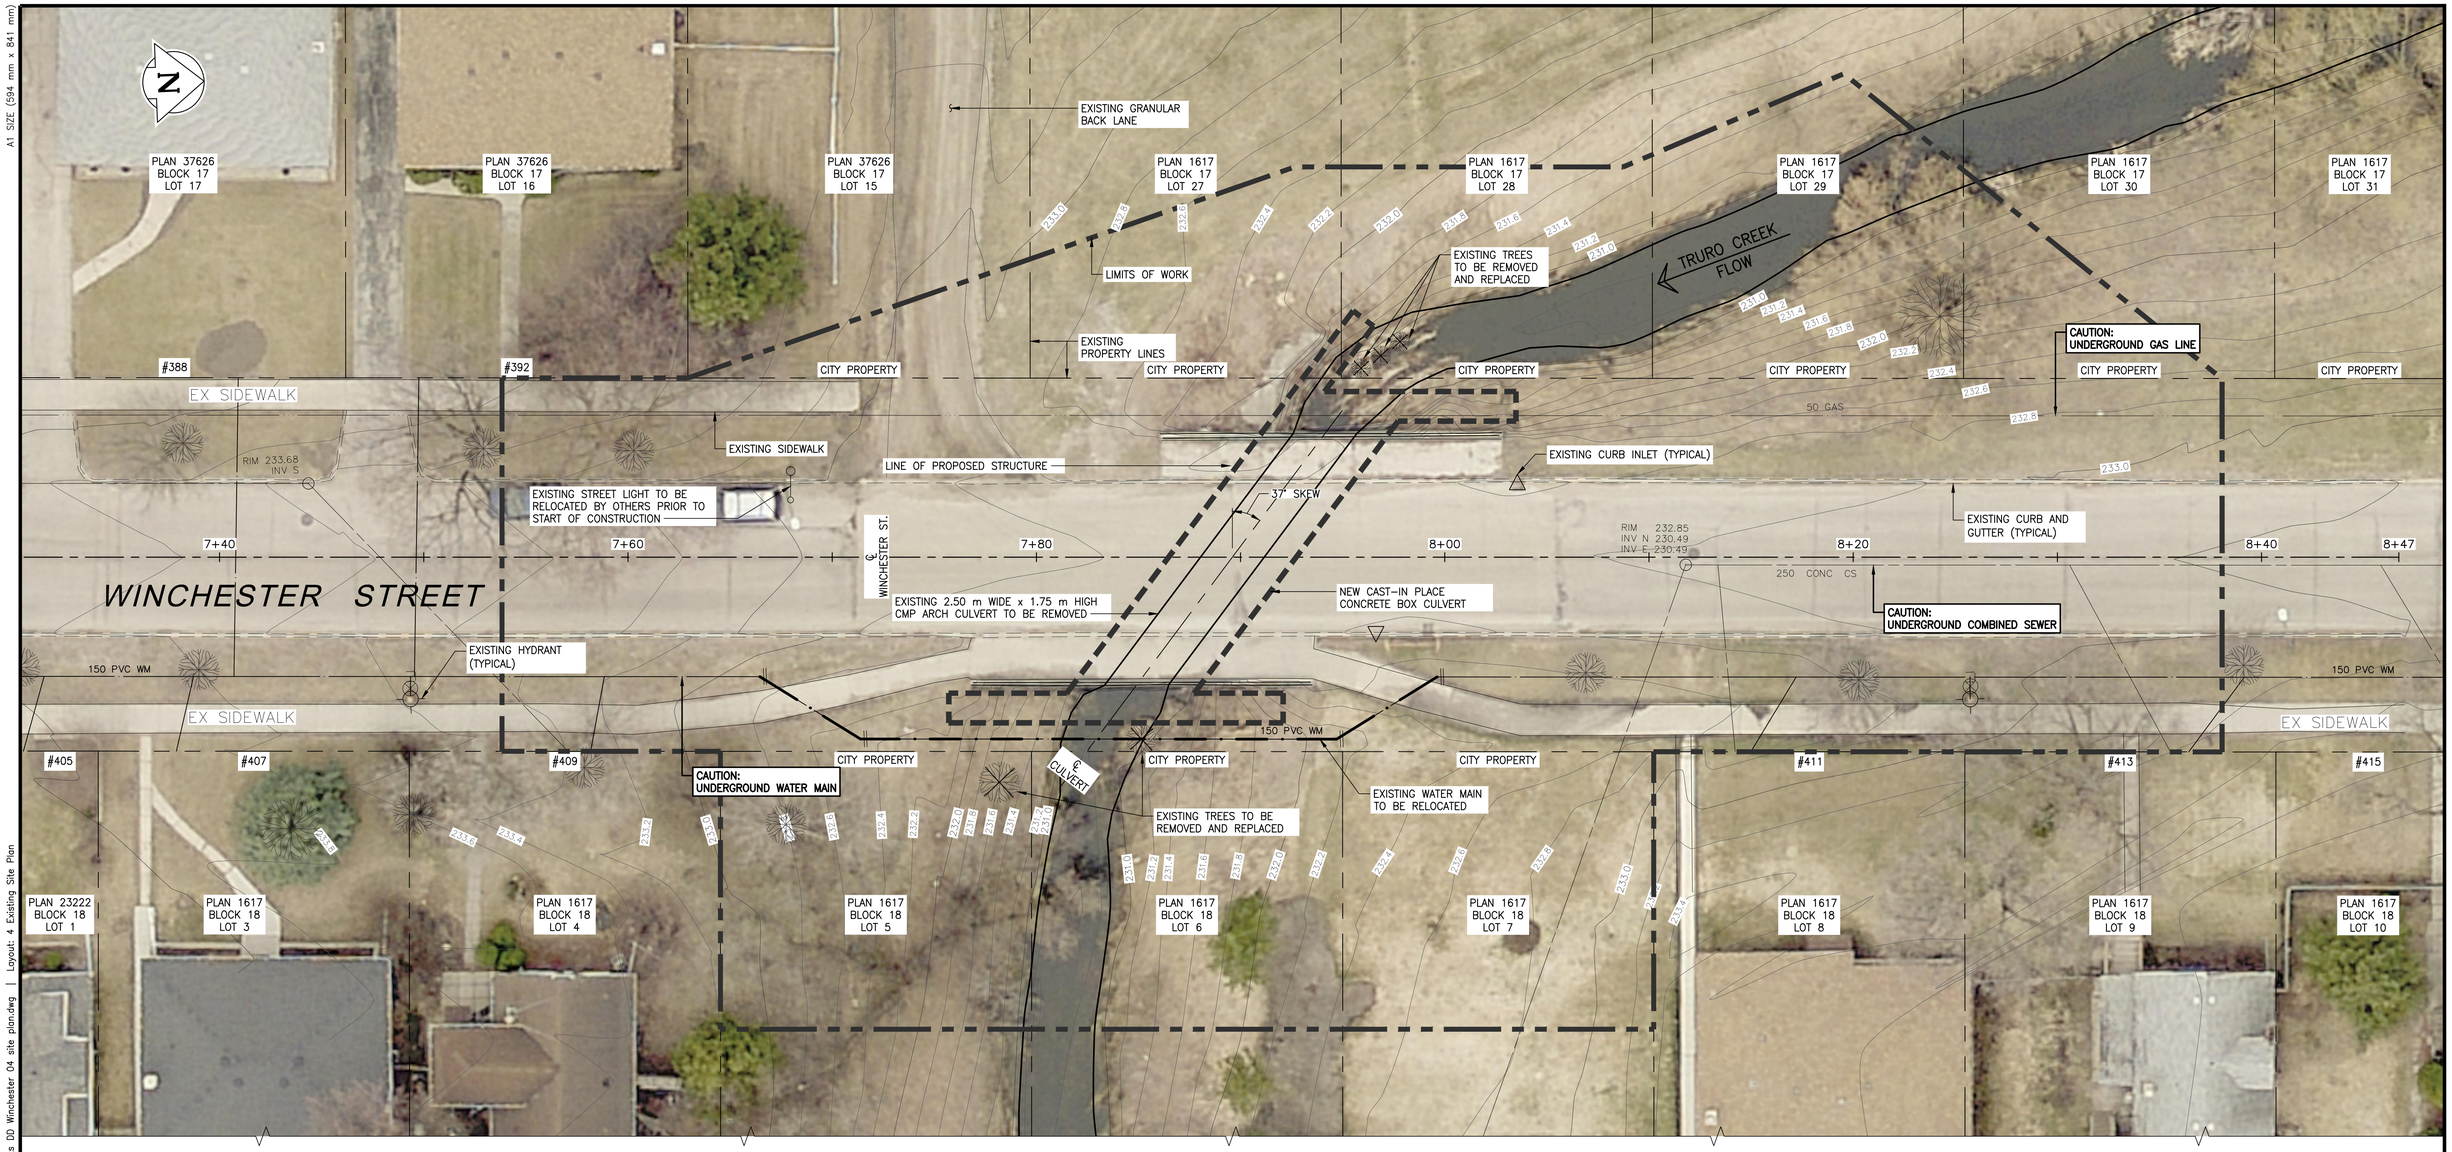

EXISTING SITE PLAN

SCALE: 1:150 METERS
0 5 10 15

NOTE:
These design documents are prepared solely for the use by the party with whom the design professional has entered into a contract and there are no representations of any kind made by the design professional to any party with whom the design professional has not entered into a contract.

NOTE

1. FOR SYMBOLS NOT SHOWN IN LEGEND SEE SHEET 24.

METRIC
WHOLE NUMBERS INDICATE MILLIMETRES
DECIMALIZED NUMBERS INDICATE METRES

EXISTING	LEGEND-PLAN	PROPOSED	EXISTING	LEGEND-PLAN	PROPOSED
150 PVC WM	EXISTING WATER MAIN LINE			LIGHT STANDARD	
250 CONC CS	EXISTING COMBINED SEWER			CURB INLET	
50 GAS	EXISTING GAS LINE			PLUG	
	ROADWAY CENTRELINE			HYDRANT	
	PROPERTY LINE			VALVE	
	EDGE OF SIDEWALK		230.99	GROUND GRADE	
	EXISTING CURB AND GUTTER		#407	CIVIC ADDRESS	
	EXISTING TREE				
	EXISTING TREE TO BE REMOVED				

ENGINEERS GEOSCIENTISTS MANITOBA
Certificate of Authorization
WSP Canada Group Limited
No. 6657

LOCATIONS APPROVED UNDERGROUND STRUCTURES

SIGNED BY: _____ DATE _____
SUPV U/G STRUCTURES

LOCATION OF UNDERGROUND STRUCTURES AS SHOWN ARE BASED ON THE BEST INFORMATION AVAILABLE BUT NO GUARANTEE IS GIVEN THAT ALL EXISTING UTILITIES ARE SHOWN OR THAT THE GIVEN LOCATIONS ARE EXACT CONFIRMATION OF EXISTANCE AND EXACT LOCATION OF ALL SERVICES MUST BE OBTAINED FROM THE INDIVIDUAL UTILITIES BEFORE PROCEEDING

G.B.M. = TOP NUT OF FIRST HYDRANT SOUTH OF INTERSECTION BETWEEN NESS AVENUE AND LINWOOD STREET
ELEV. = 233.659

No.	REVISIONS	DATE	BY
0	ISSUED FOR TENDER	17.11.23	JL

WSP Canada Group Limited
93 Lombard Avenue, Suite 111
Winnipeg MB R3B 3B1
T+ 1 204-943-3178
F+ 1 204-943-4948
www.wsp.com

DESIGNED BY	MLW	CHECKED BY	WC
DRAWN BY	FD	APPROVED BY	JL
HOR. SCALE	1:150	RELEASED FOR CONSTRUCTION	
VERTICAL	1:150		
DATE	17.11.23	DATE	

ENGINEER'S SEAL
PROVINCE OF MANITOBA M. L. WADELIUS Member 23806 Nov 23/17 REGISTERED PROFESSIONAL ENGINEER

CONSULTANT PROJECT No. 17M-00806-00

Winnipeg
THE CITY OF WINNIPEG
PUBLIC WORKS DEPARTMENT
ENGINEERING DIVISION

TRURO CREEK CULVERT REPLACEMENT AT WINCHESTER STREET

EXISTING SITE PLAN

CITY DRAWING NUMBER C322-17-04
BID OPPORTUNITY NUMBER 1014-2017
SHEET 4 OF 25
REV 0

Plotted: November 24, 2017 at 10:20:58 AM | Last saved by: Patersonc
File: P:\2017\17M-00806-00 – Truro Creek Culvert Replacements\MMM Drawings\17M-00806-00 Truro Creek Culvert Replacements DD Winchester 04 site plan.dwg | Layout: 4 Existing Site Plan
A1 SIZE (594 mm x 841 mm)